
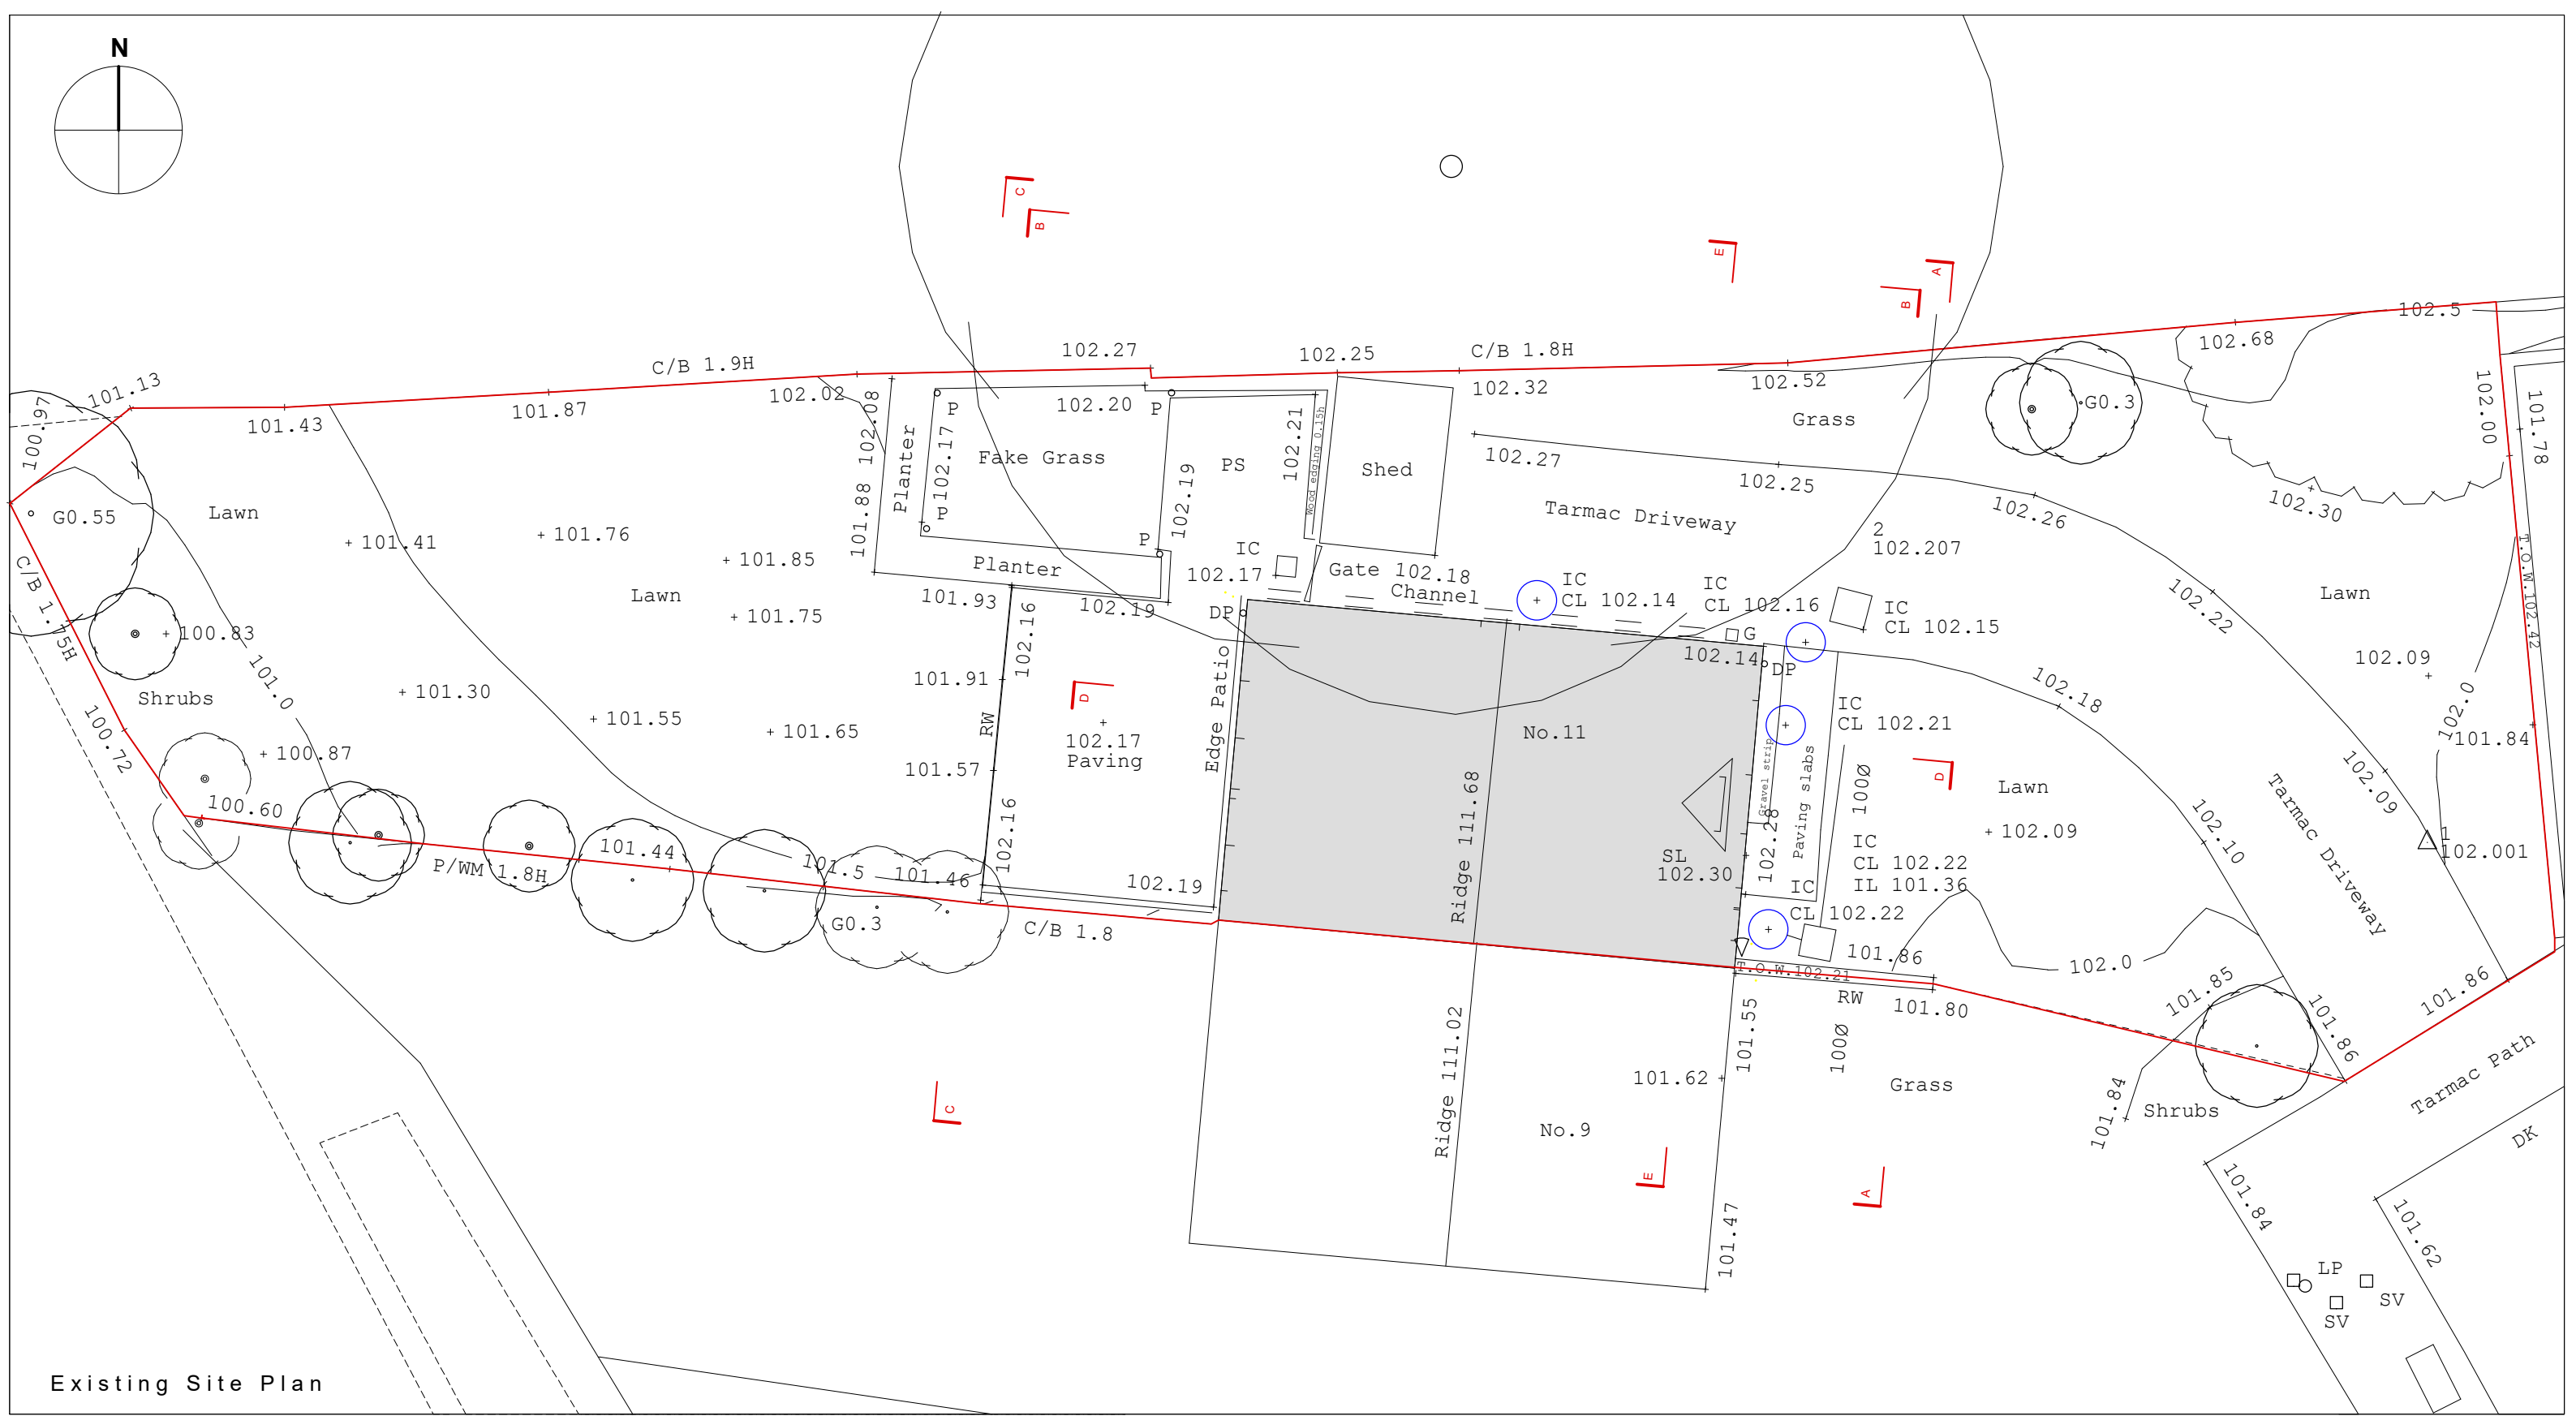


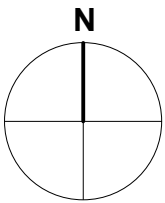

Existing Site Plan

© LEWIS GRANAIOLA LTD. DRAWING AND DESIGN REMAIN COPYRIGHT OF THE AUTHOR, THIS DRAWING MAY NOT BE COPIED WITHOUT PRIOR WRITTEN PERMISSION FROM LEWIS GRANAIOLA LTD.
DO NOT SCALE. DRAWING INFORMATION FOR DESIGN INTENT ONLY.

37 Derwen Road, Alltwen Swansea SA8 3AU 01792 865651
info@lewisgraniola.com www.lewisgraniola.com

project:	11 Parc Gilbertson, Pontardawe	status:	Planning
title:	Existing Site Plan	date:	Jan 2022
dwg no:	796 - E 05	scale:	1:100 @ A3

LEWIS + GRANAIOLA
ARCHITECTURE.DESIGN.CONSTRUCTION.