


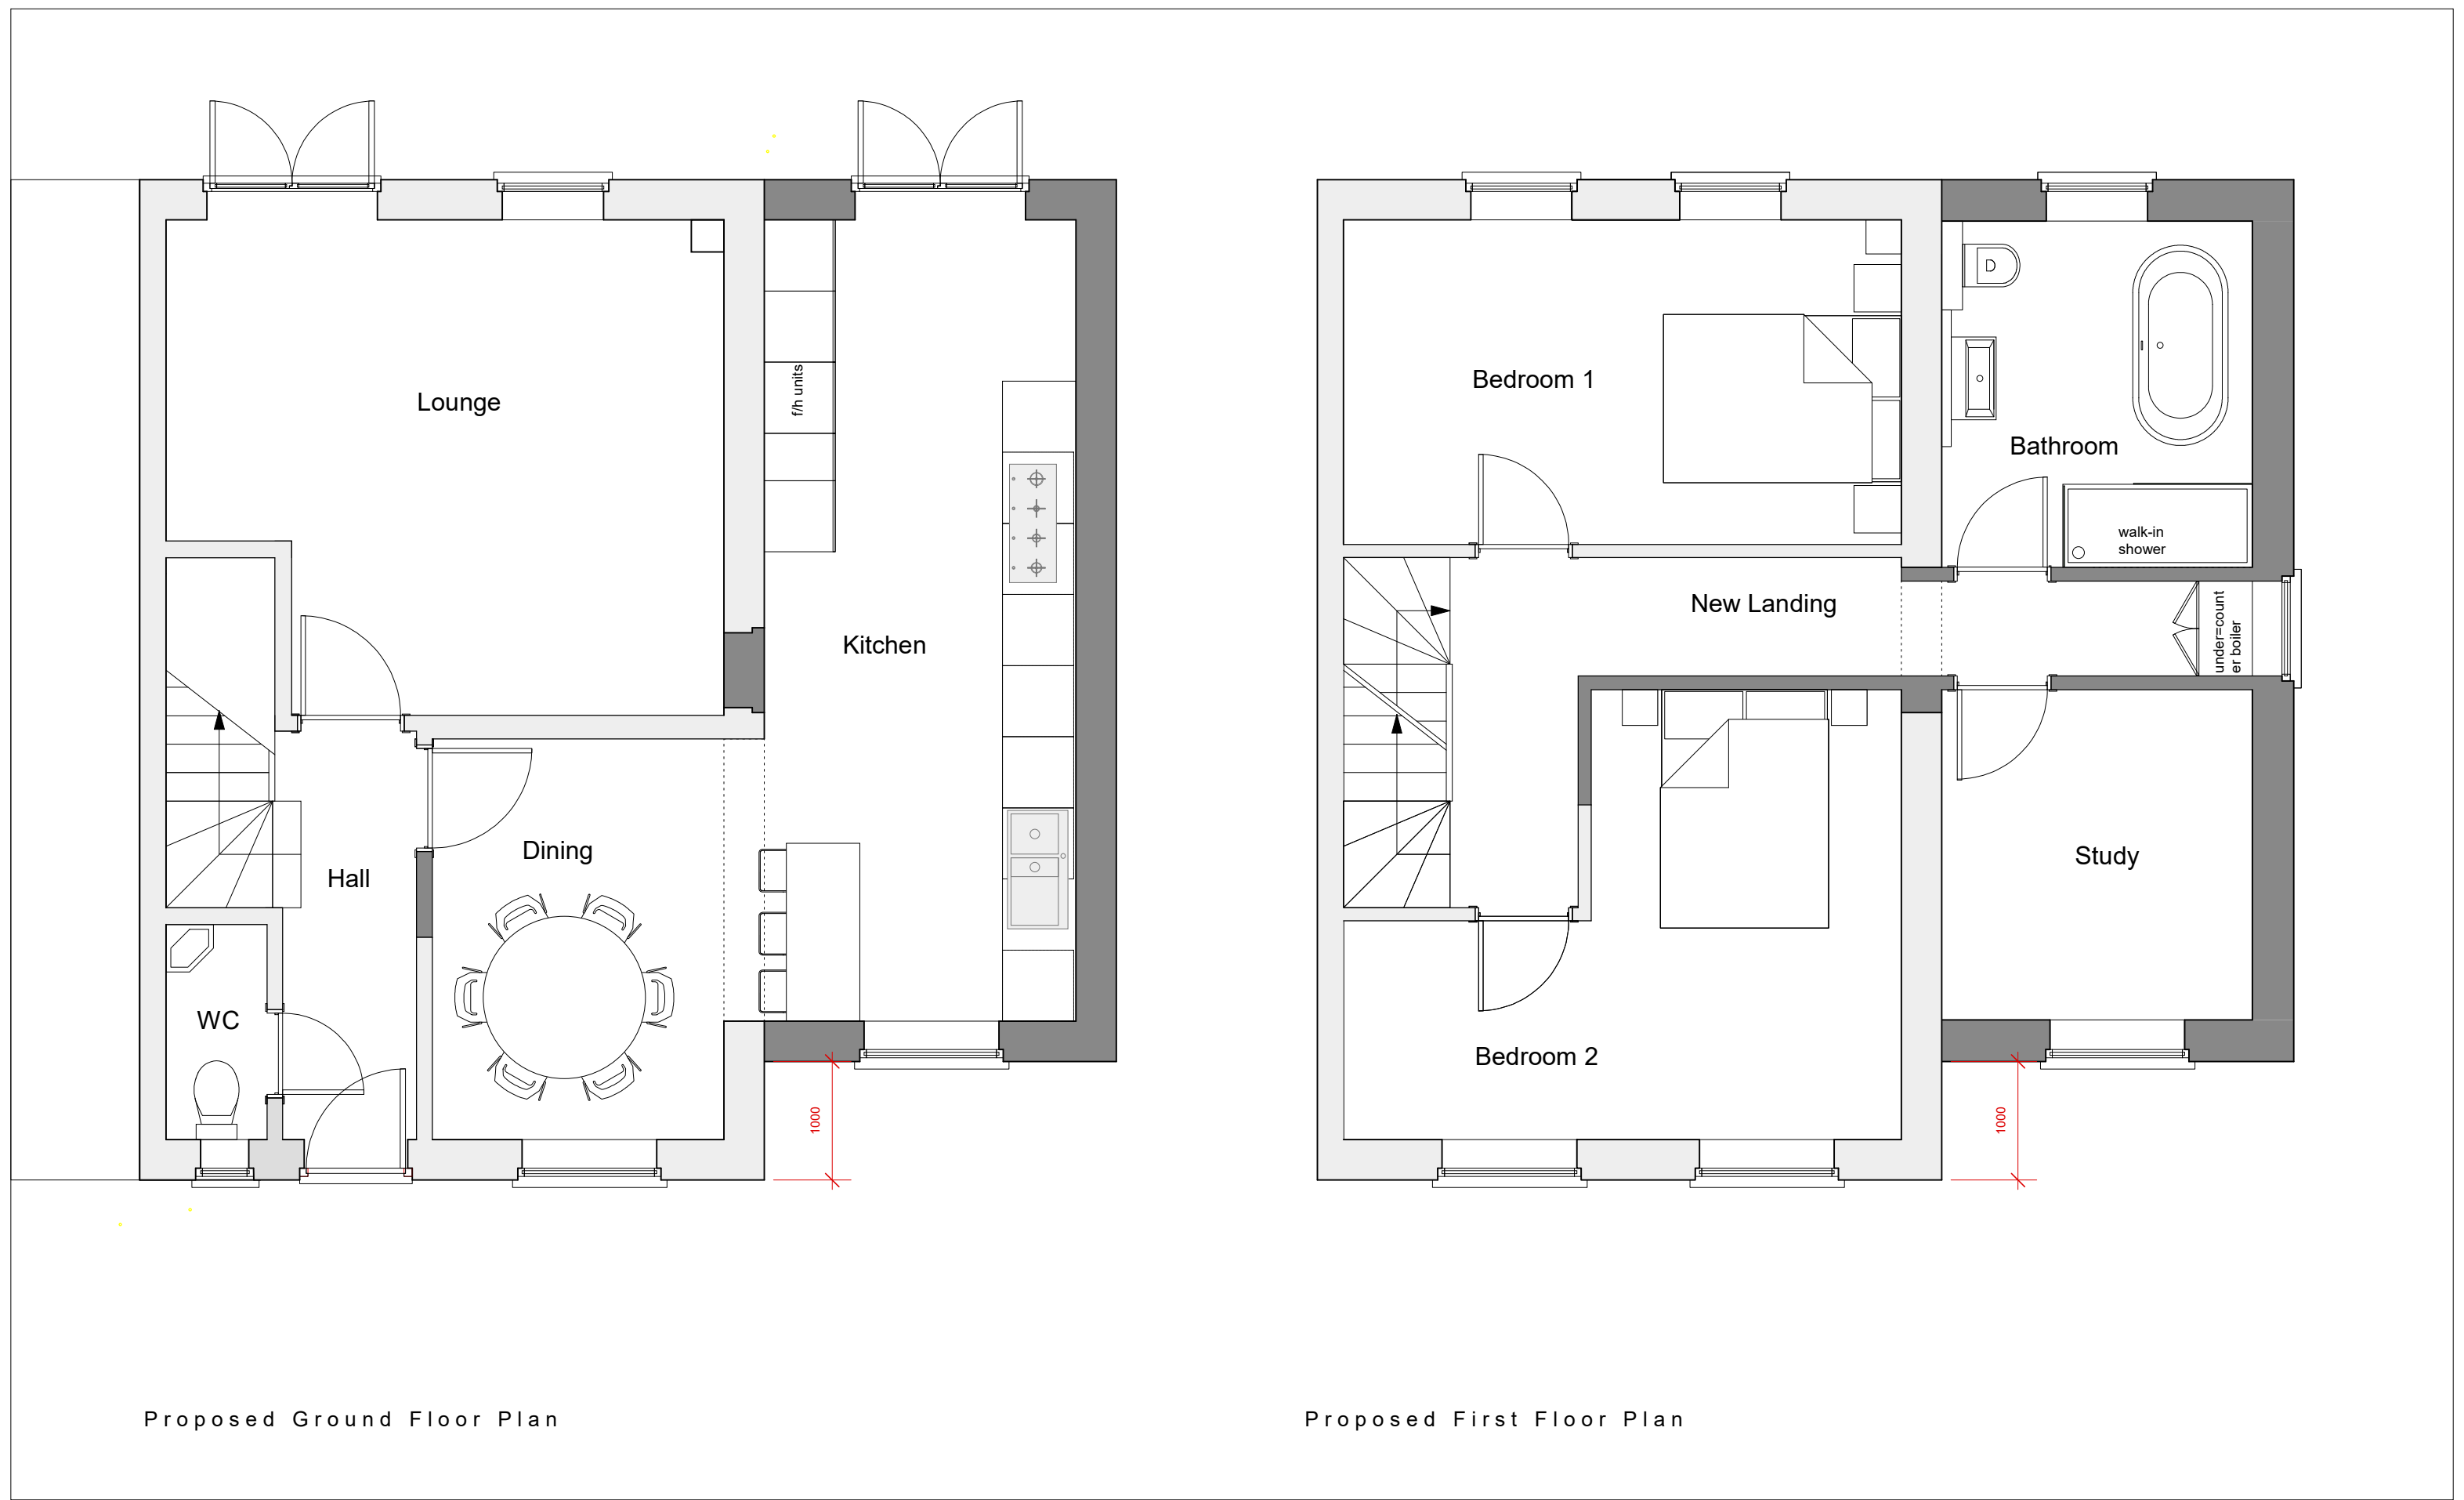

© LEWIS GRANAIOLA LTD. DRAWING AND DESIGN REMAIN COPYRIGHT OF THE AUTHOR, THIS DRAWING MAY NOT BE COPIED WITHOUT PRIOR WRITTEN PERMISSION FROM LEWIS GRANAIOLA LTD.
DO NOT SCALE. DRAWING INFORMATION FOR DESIGN INTENT ONLY.

37 Derwen Road, Alltwn Swansea SA8 3AU 01792 865651 info@lewisgranaiola.com www.lewisgranaiola.com	project:	11 Parc Gilbertson, Pontardawe	status:	Planning
	title:	Proposed Ground & 1st Floor Plan	date:	Jan 2022
	dwg no:	796 - P 11A	scale:	1:50 @ A3

LEWIS + GRANAIOLA
ARCHITECTURE . DESIGN . CONSTRUCTION.