


DWG NO: 45Handle-001-002		REVISION: B
SCALE: As Stated		DATE: 21-03-22
DRAWN BY: CHD		CHECKED BY:
PROJECT ADDRESS: 45 Handle Avenue Sandfields Port Talbot SA12 7TA		
DRAWING: Proposed Floor Plan, Elevations & Site Location Plan		
CLIENT: Mr Matthew Aston		

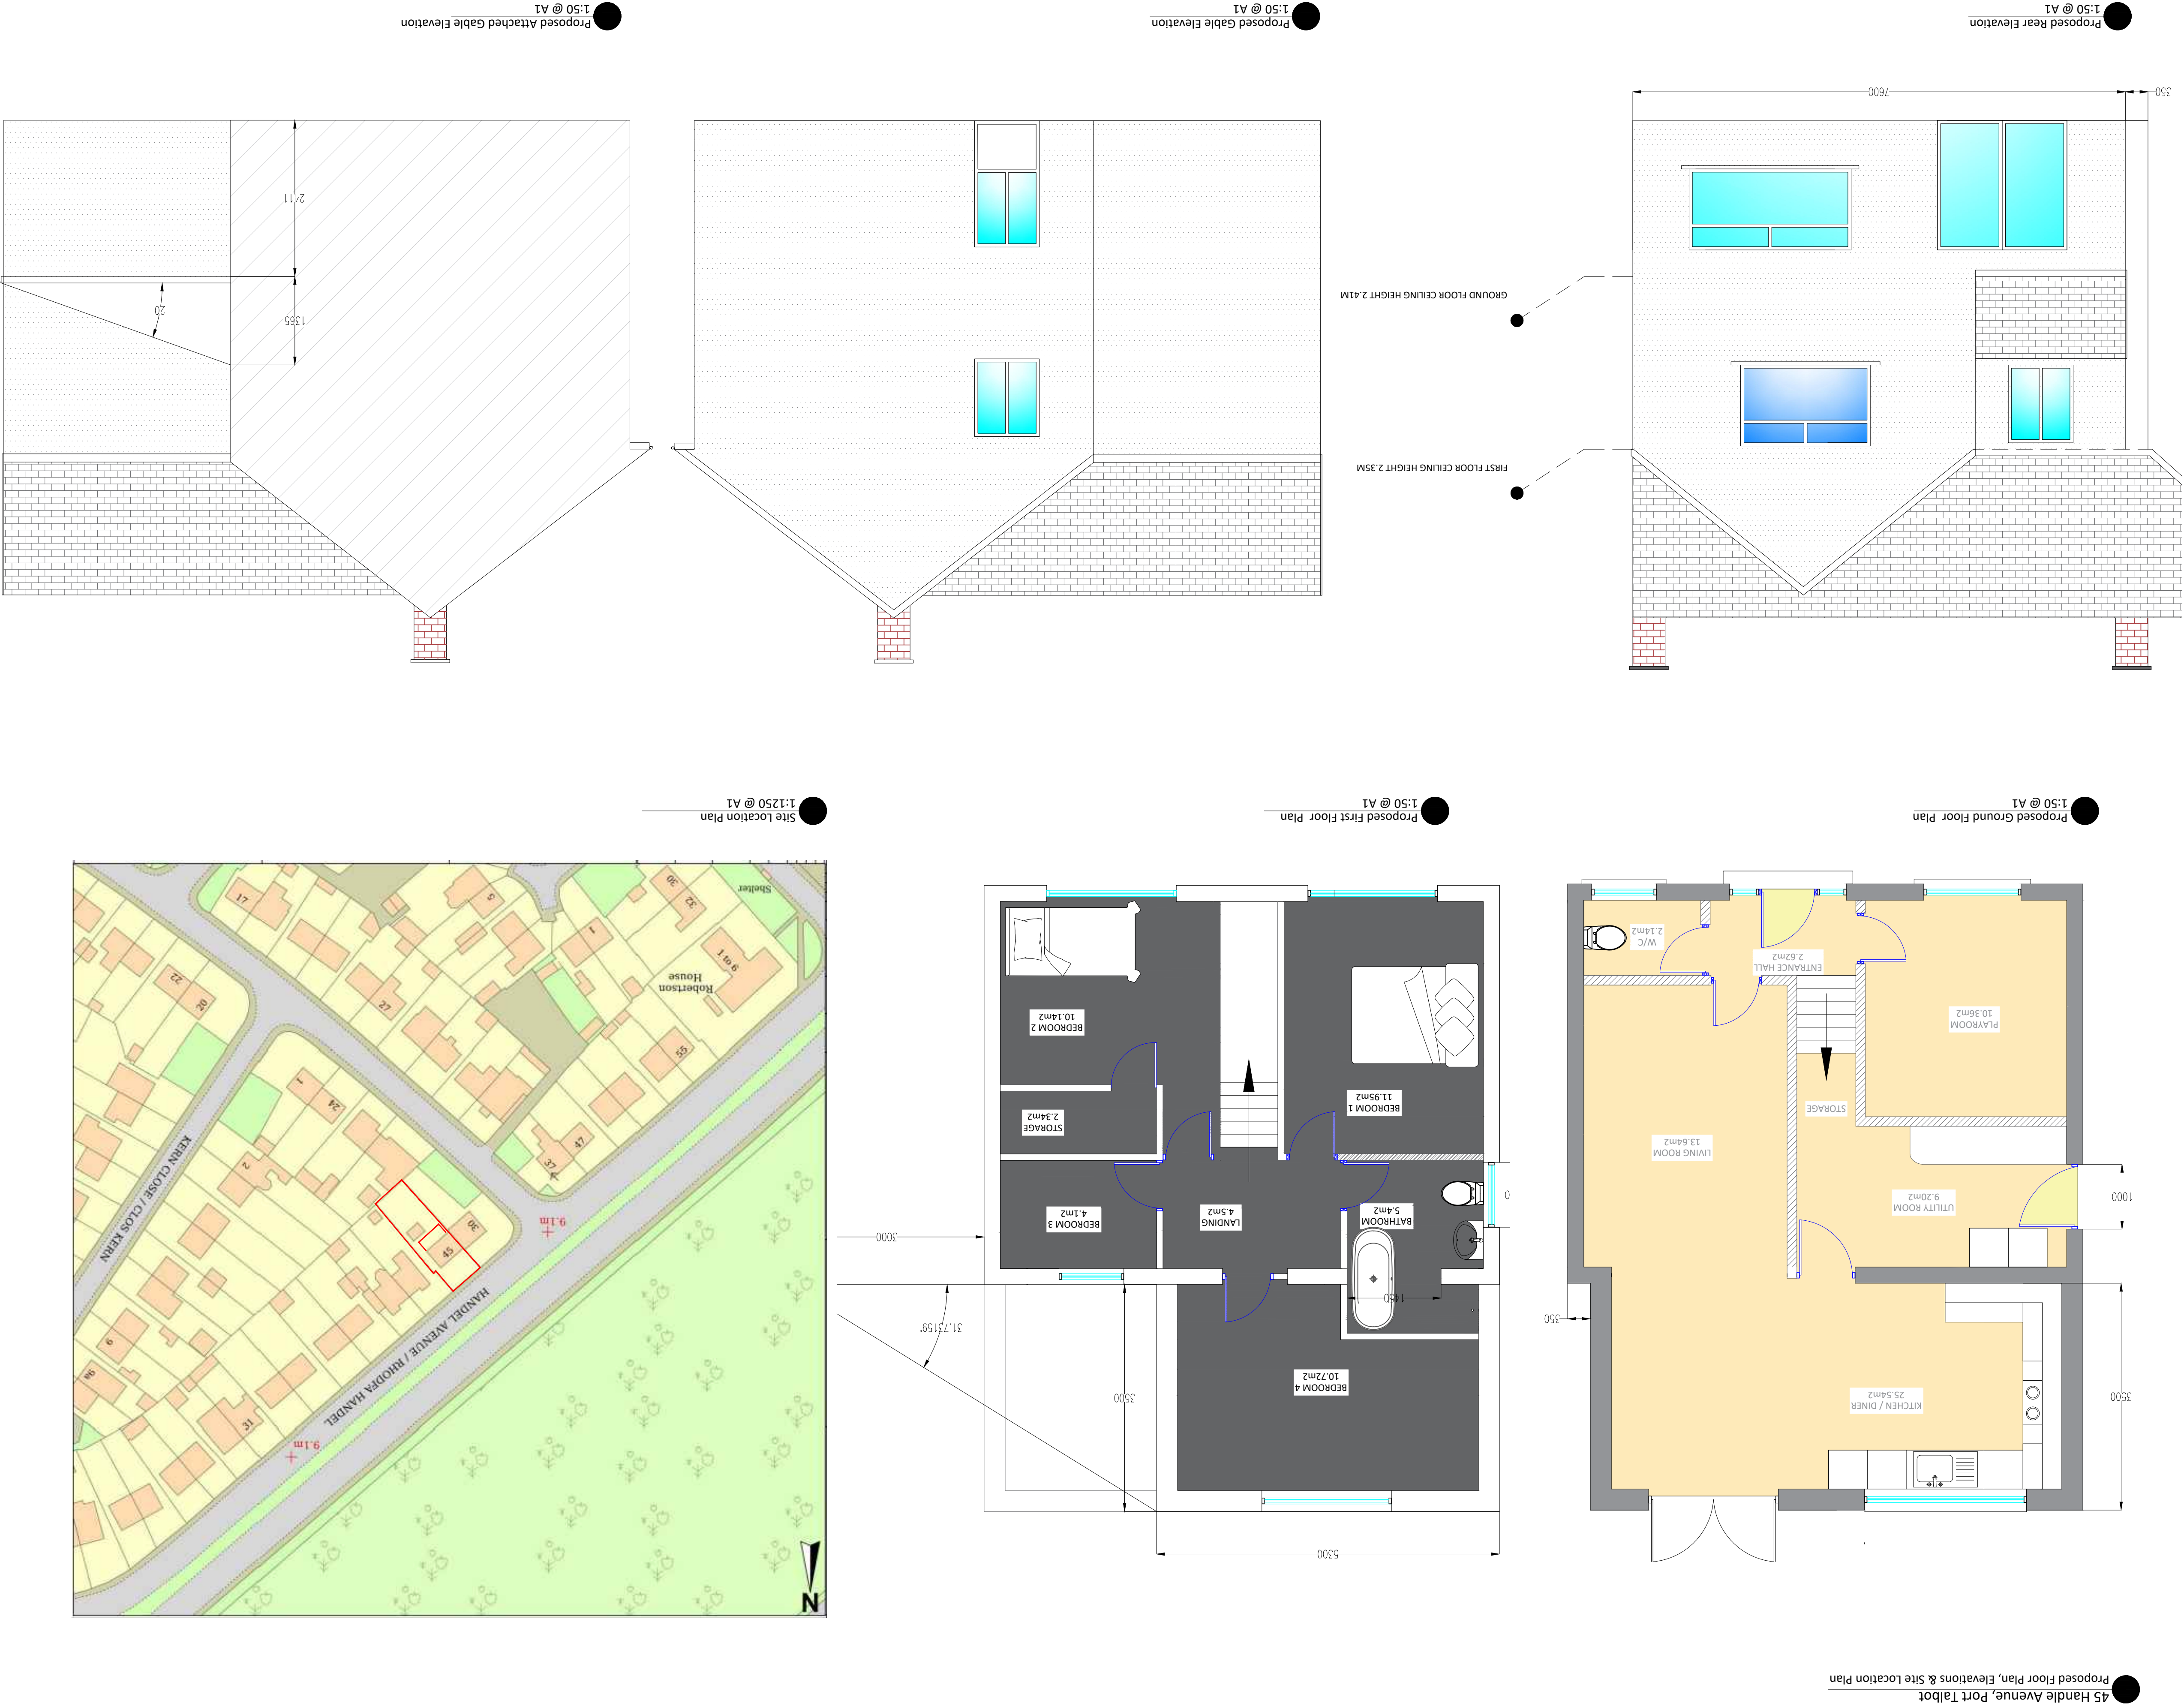

45 Handle Avenue, Port Talbot
Proposed Floor Plan, Elevations & Site Location Plan