
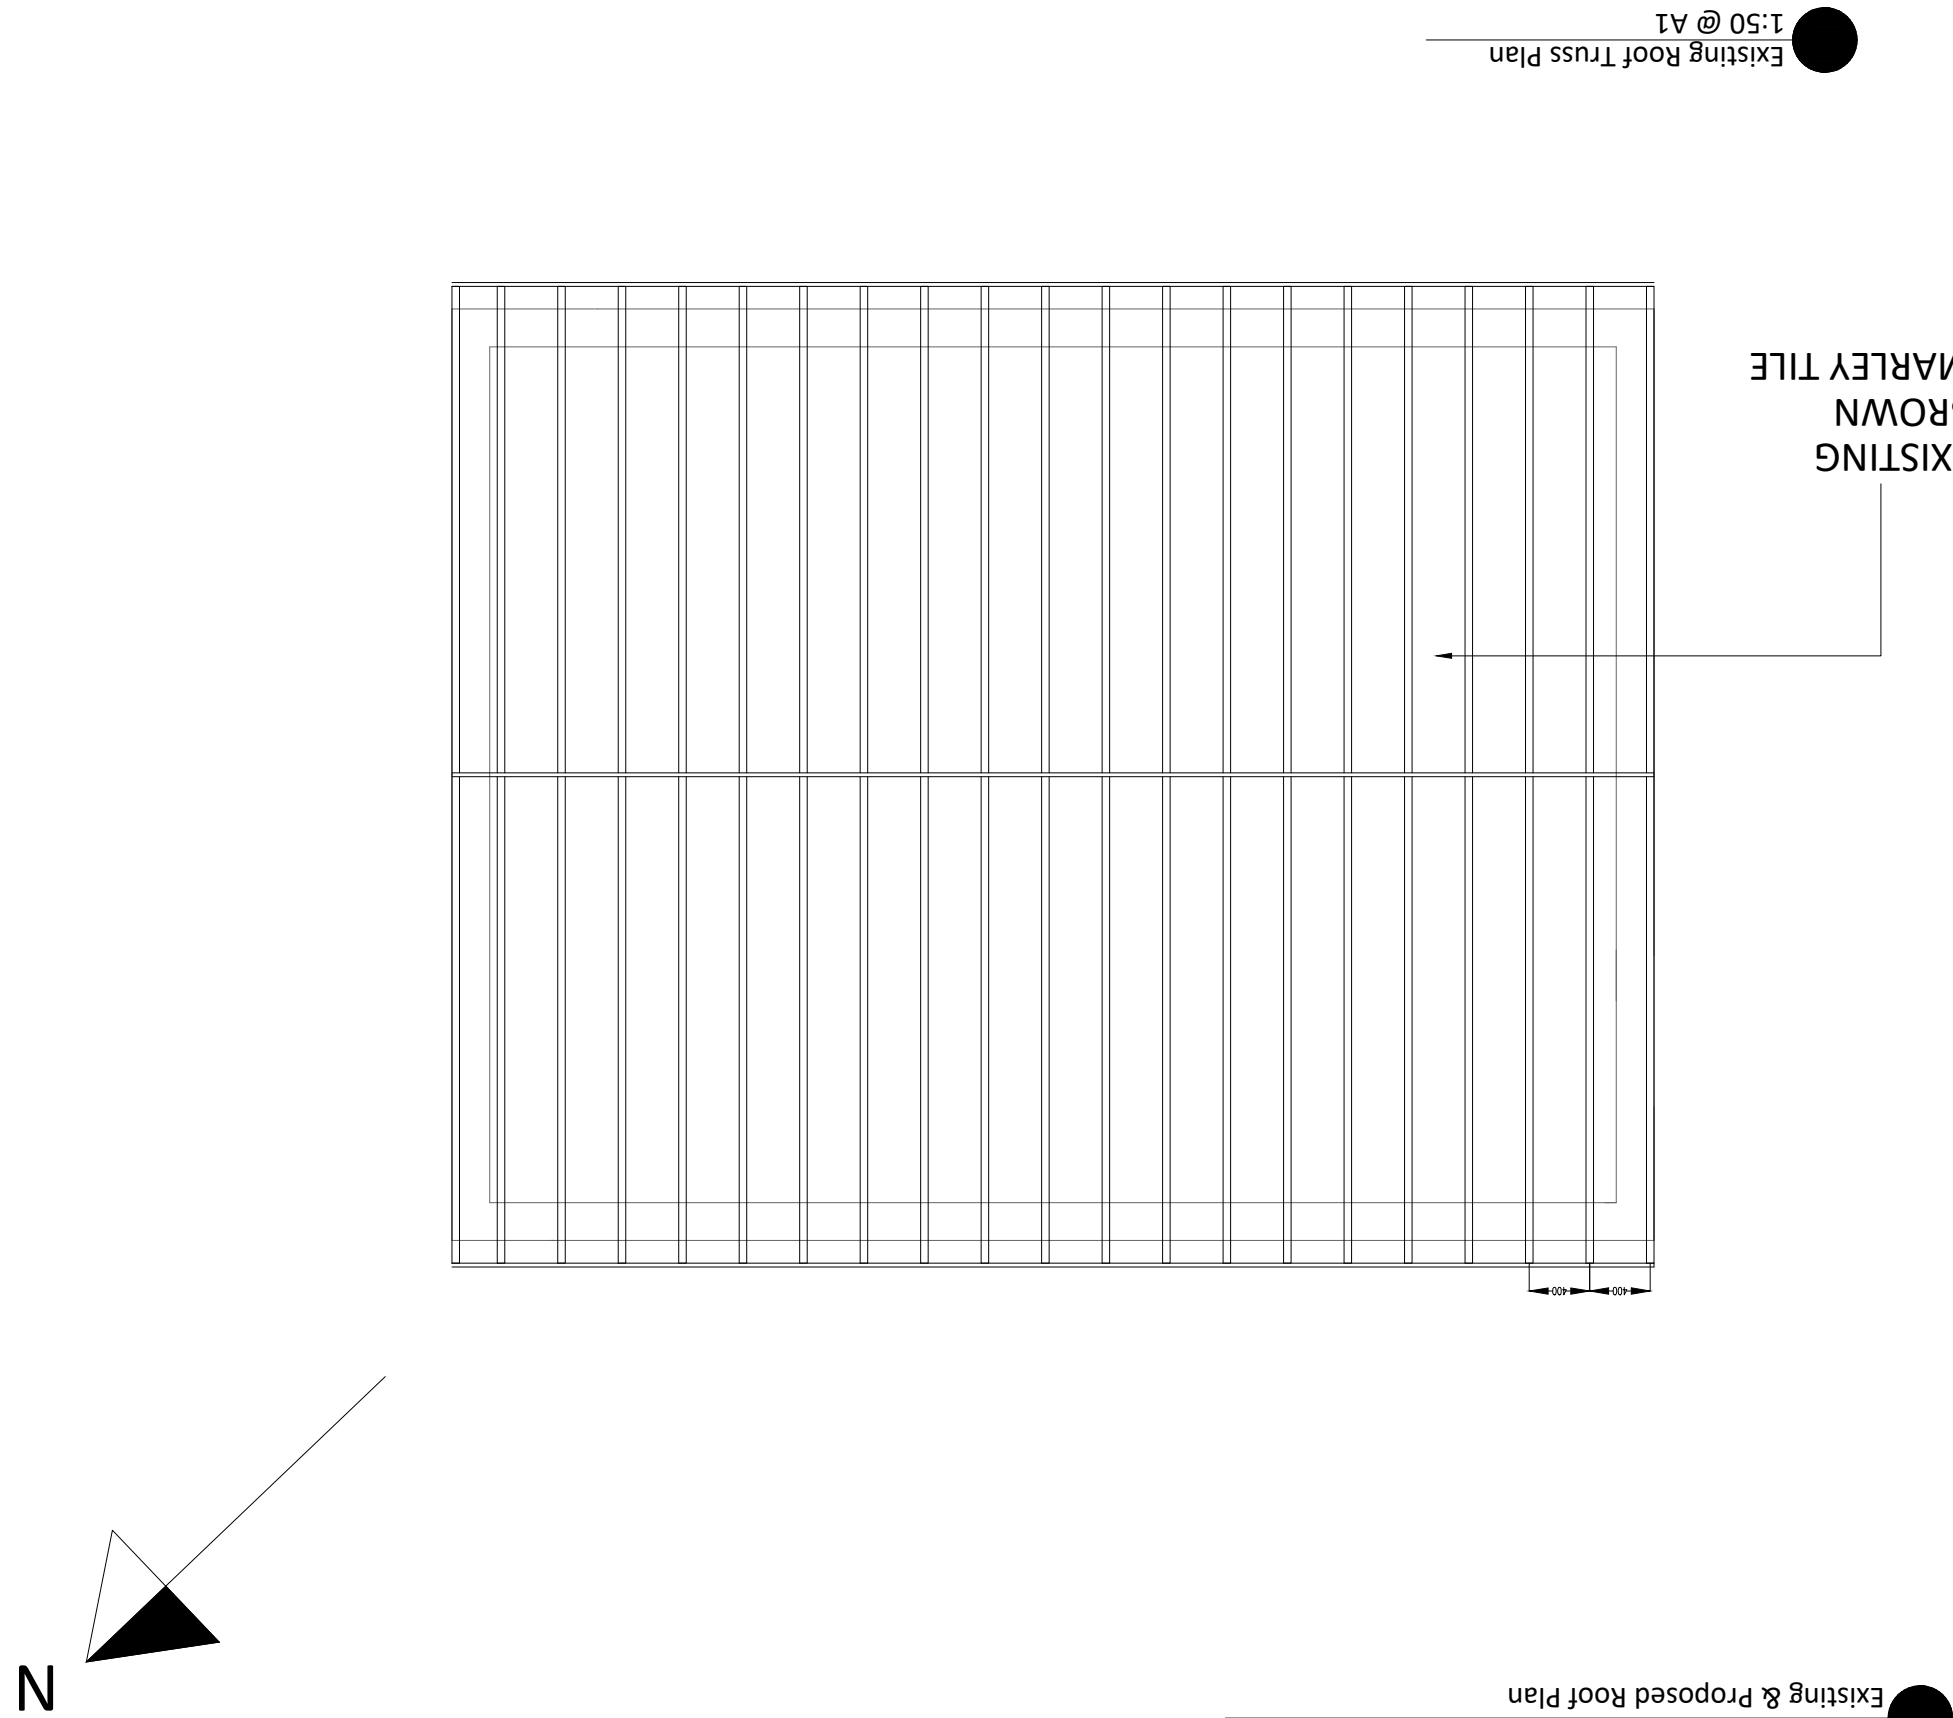
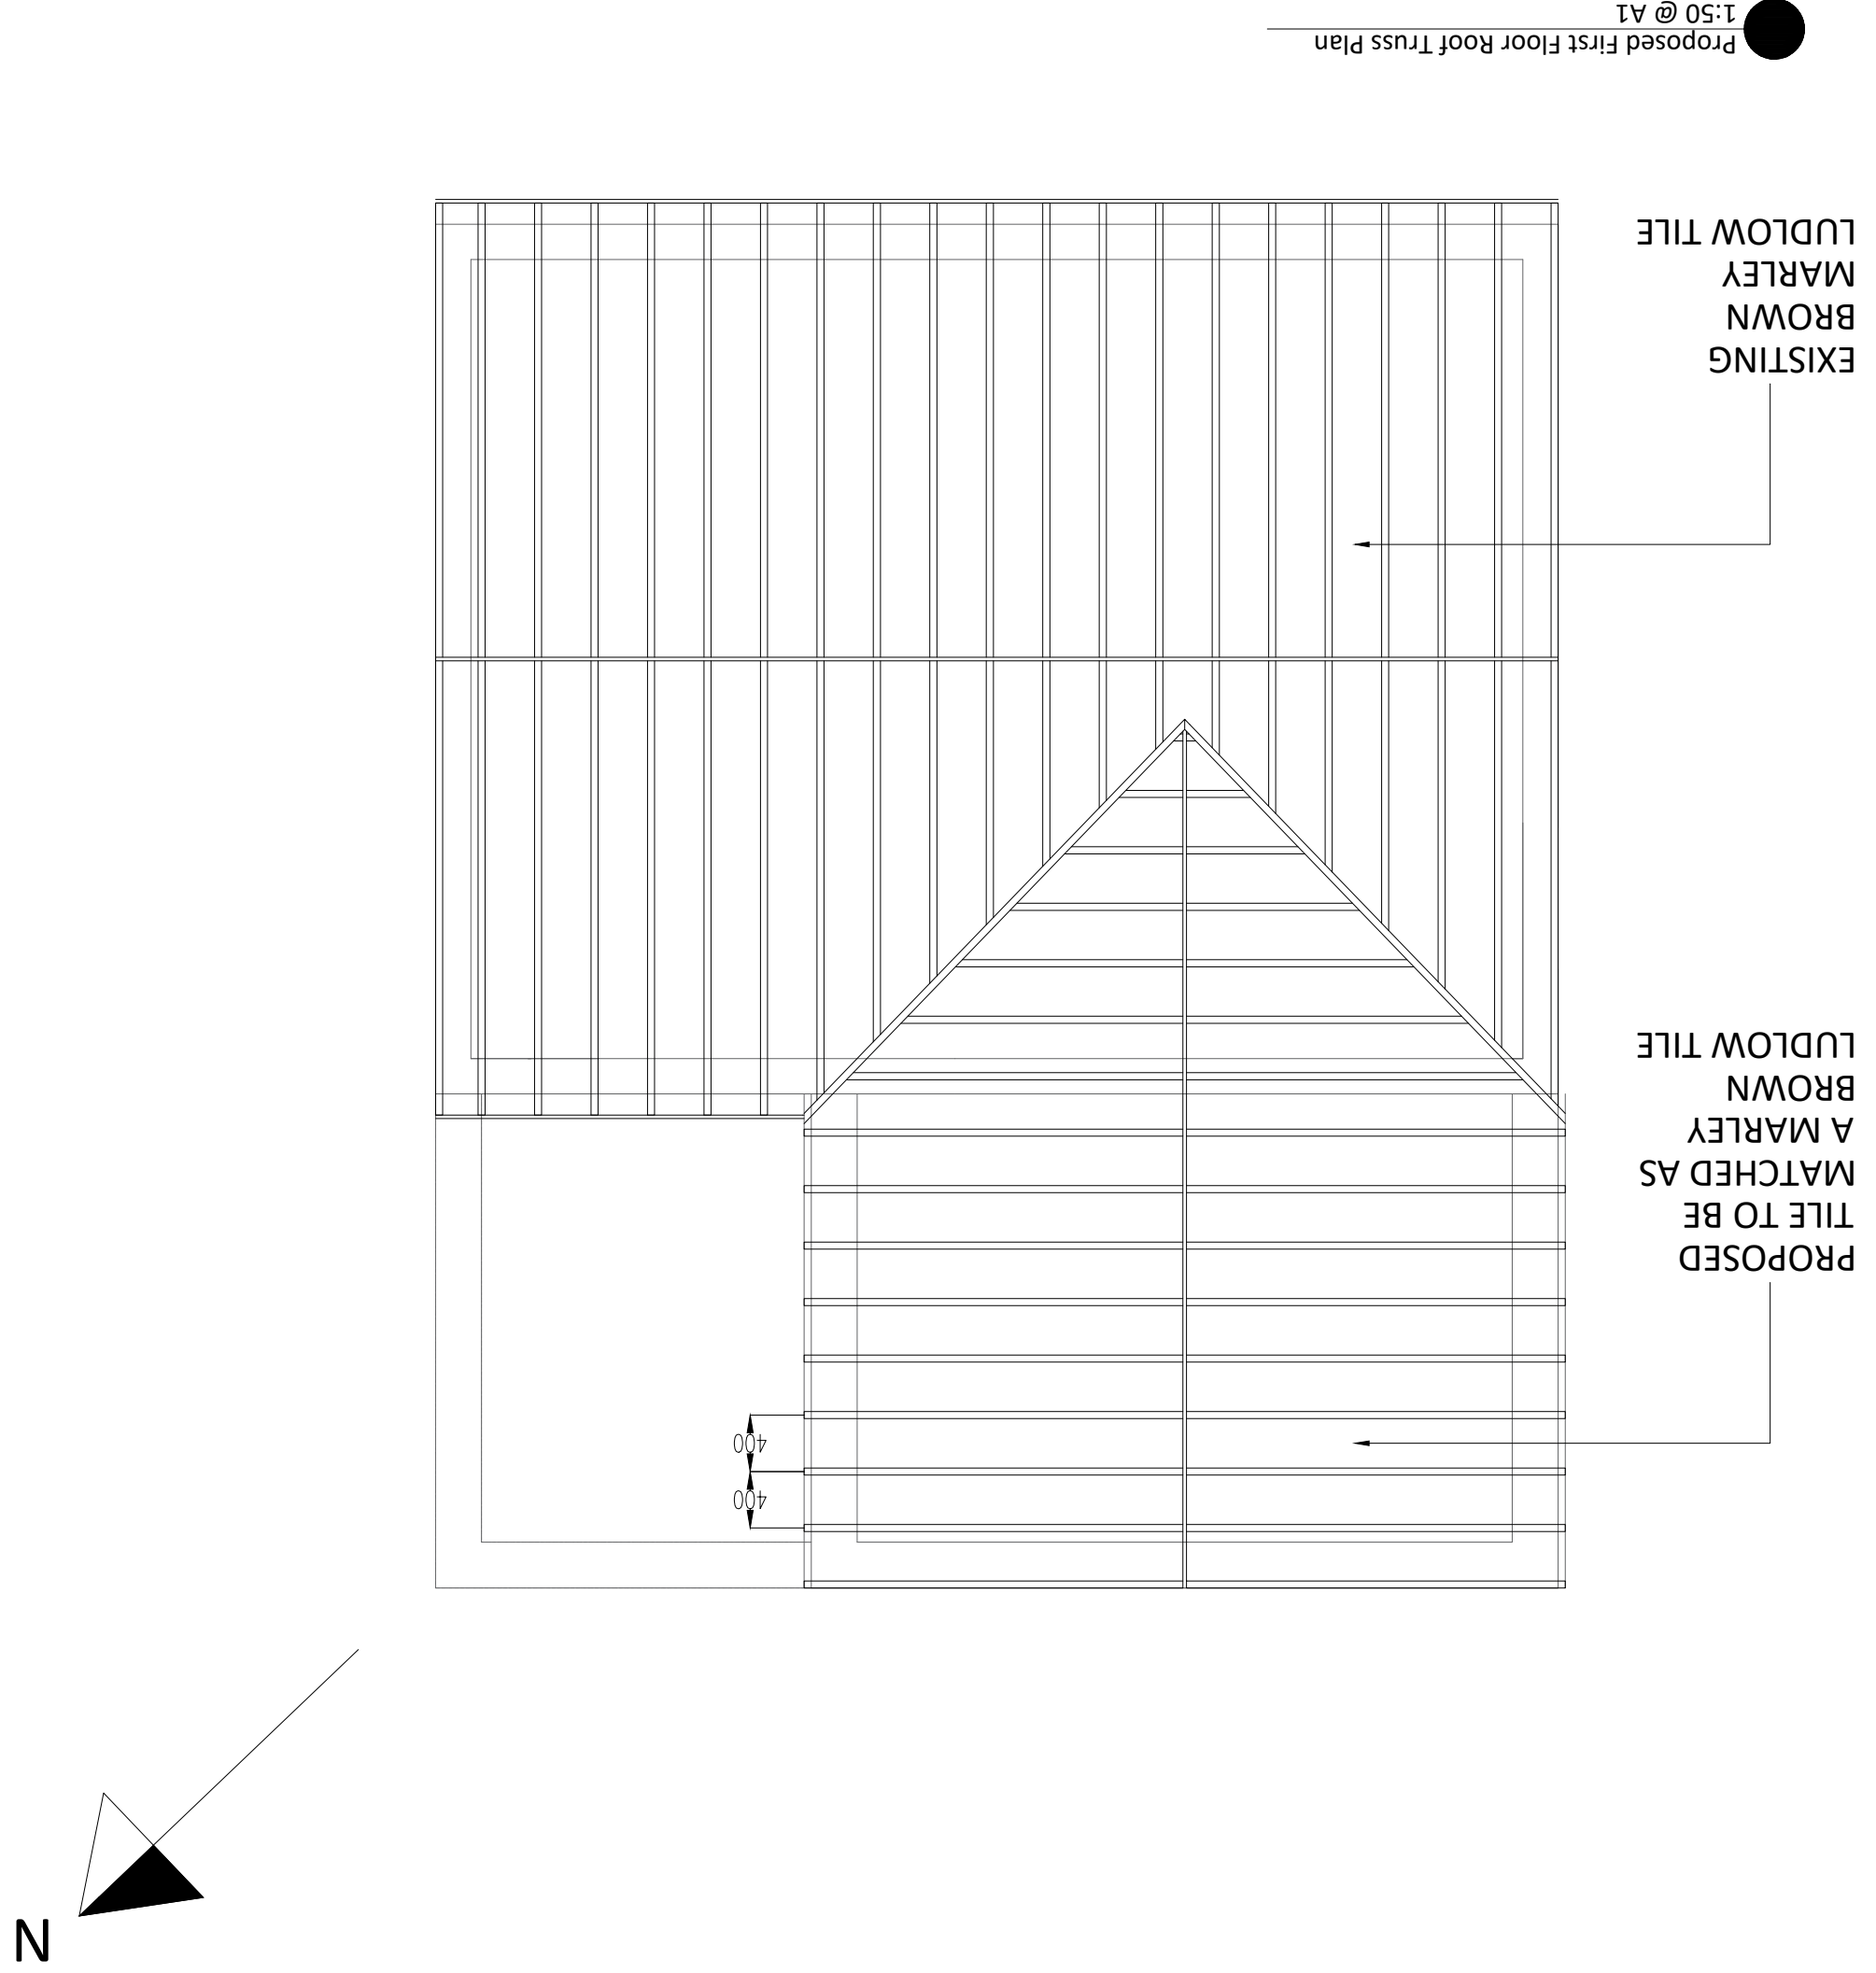


DWG NO:	45Handle-001-003	REVISION: B
SCALE:	As Stated	DATE: 21-03-22
DRAWN BY:	CJD	CHECKED BY:
PROJECT ADDRESS: 45 Handle Avenue Sandfields Port Talbot SA12 7TA		
DRAWING: Existing & Proposed Roof Plan		
CLIENT: Mr Matthew Aston		

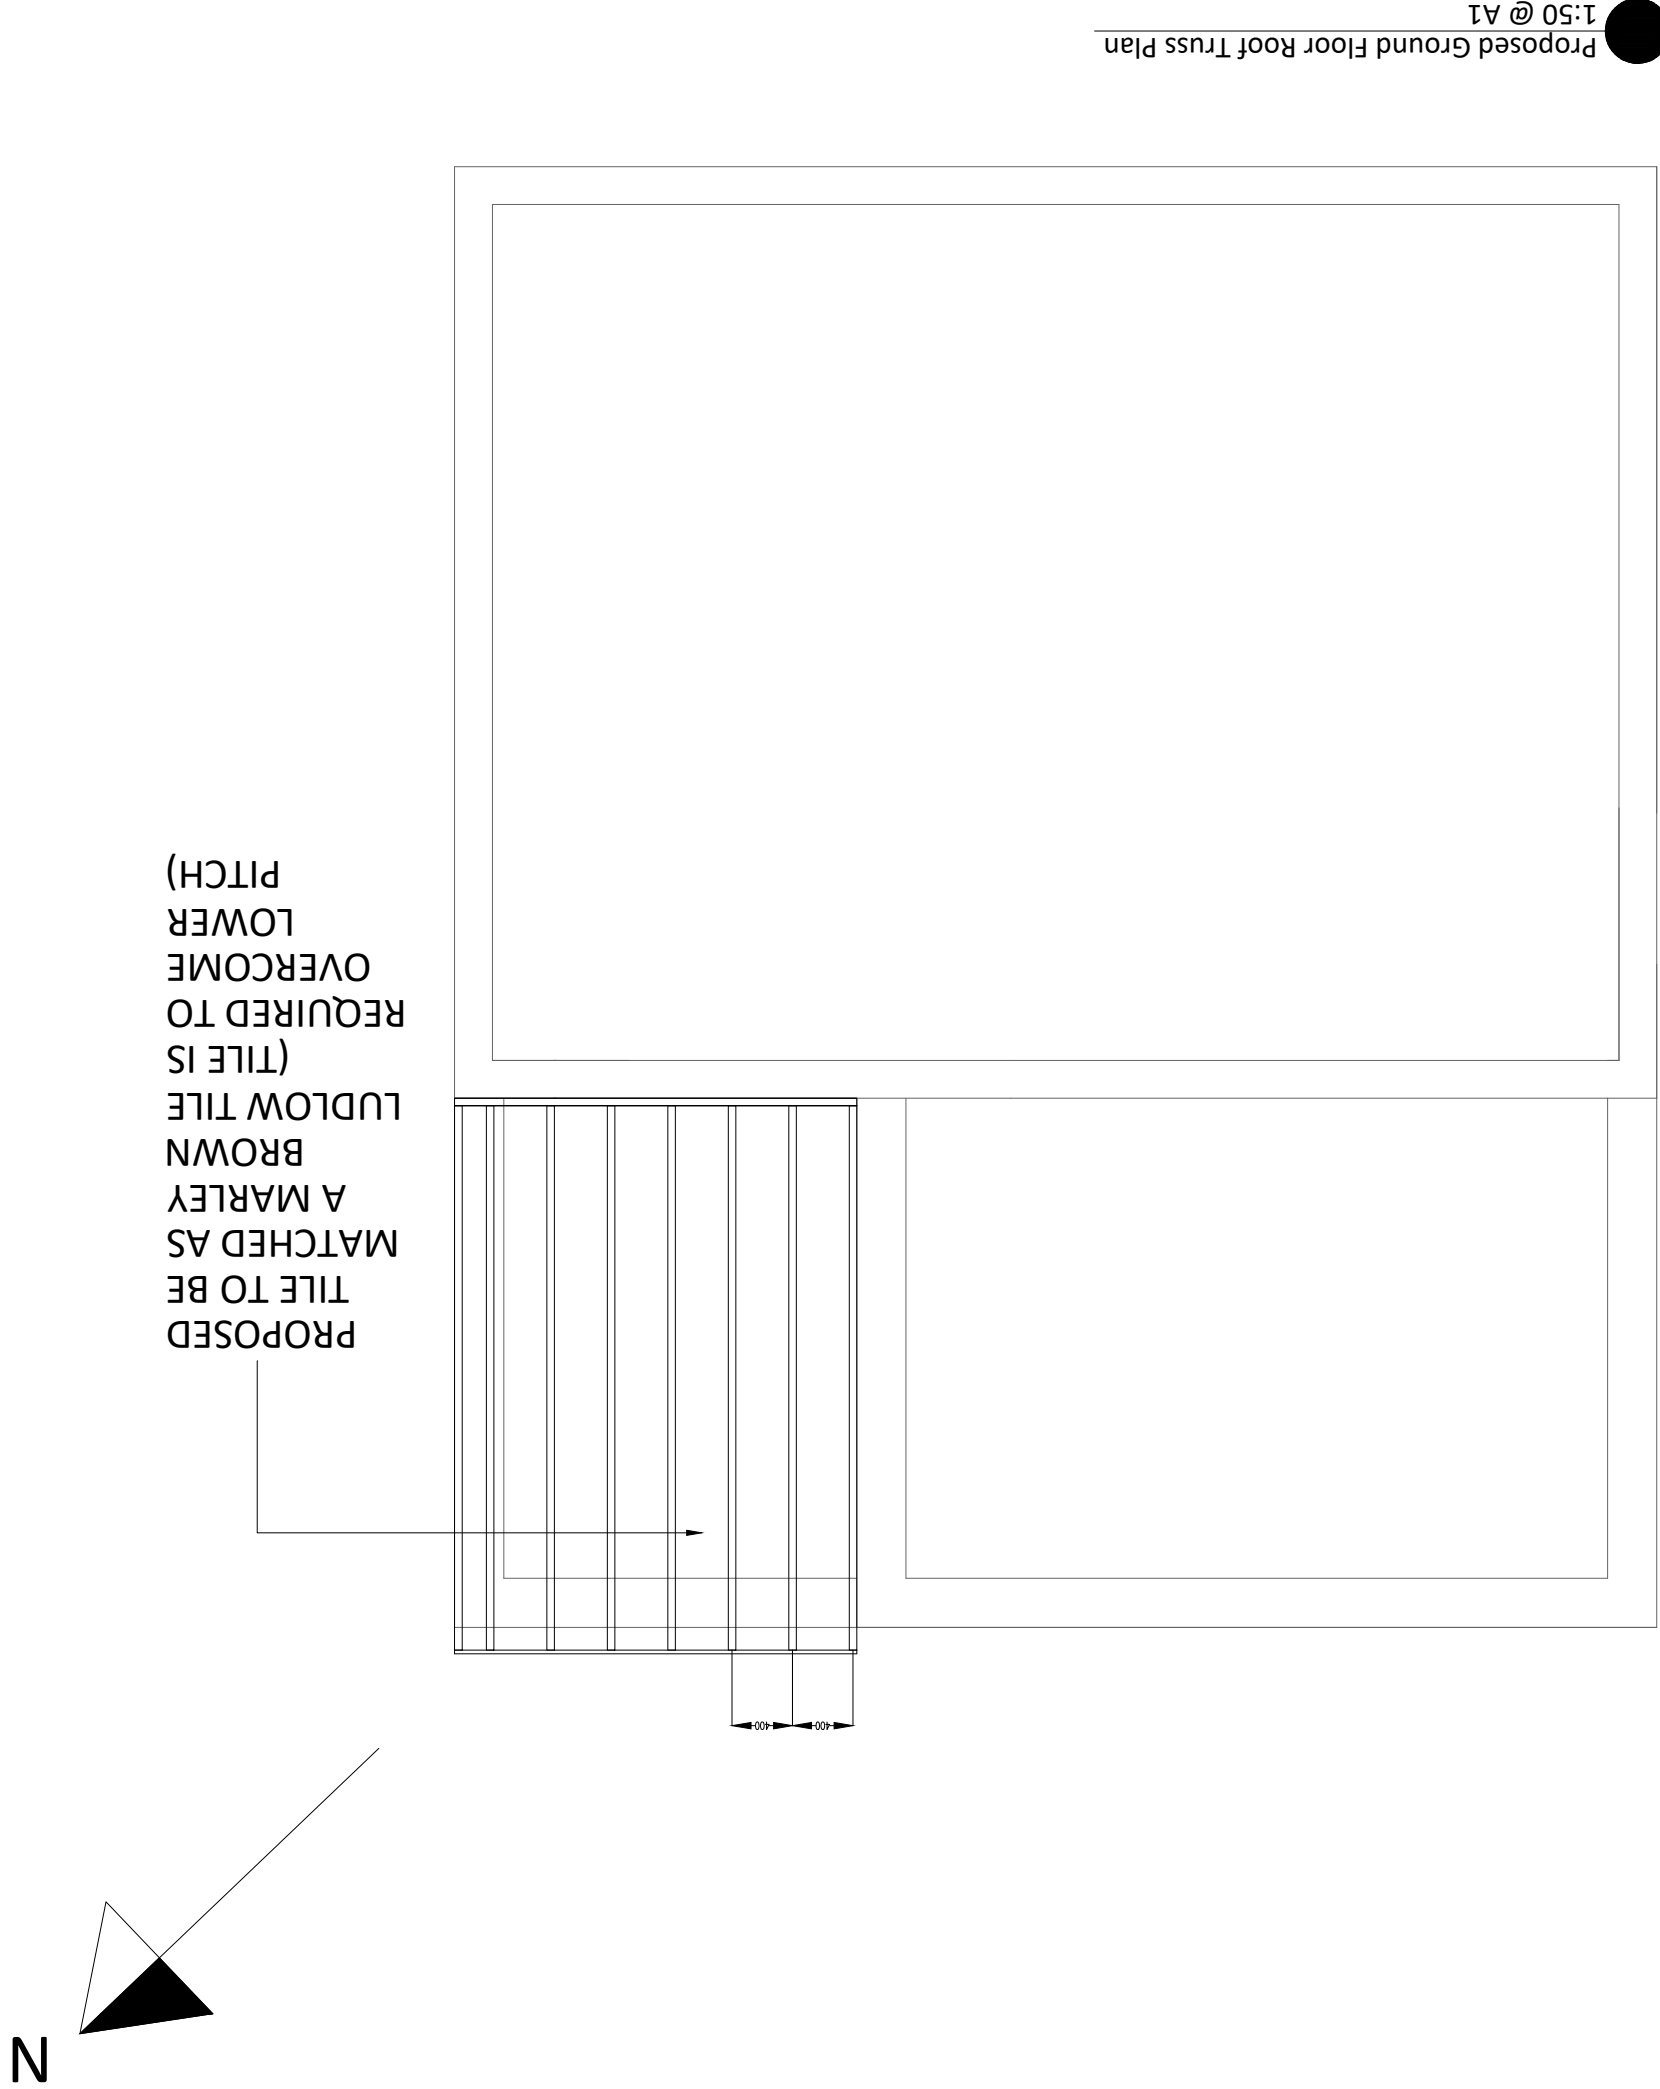

45 Handle Avenue, Port Talbot
Existing & Proposed Roof Plan