


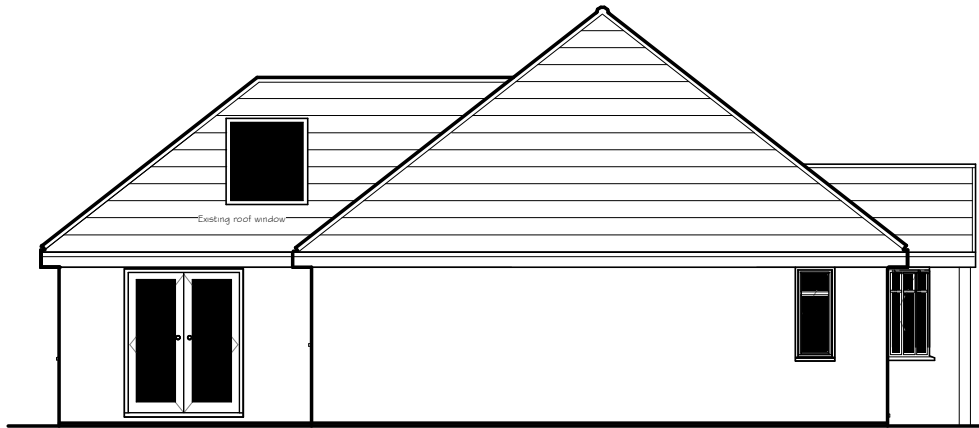

EXISTING SIDE ELEVATION
Facing North



EXISTING REAR ELEVATION
Facing East



EXISTING SIDE ELEVATION
Facing South



EXISTING FRONT ELEVATION
Facing West

A	Roof windows shown on Rear & Front Elevations. Window shown on Side Elevation facing south	DG	21 03 22
REVISION	DESCRIPTION	NAME	DATE

PROJECT

PROPOSED LOFT CONVERSION at
6 GILFACH ROAD, BRYNCOCH , NEATH. SA10 8EH

SHEET TITLE

EXISTING ELEVATIONS

DATE 16.02.22.
SCALE 1:100
DRAWN DG.

DRAWING NO
2111 / 4

REV
A