


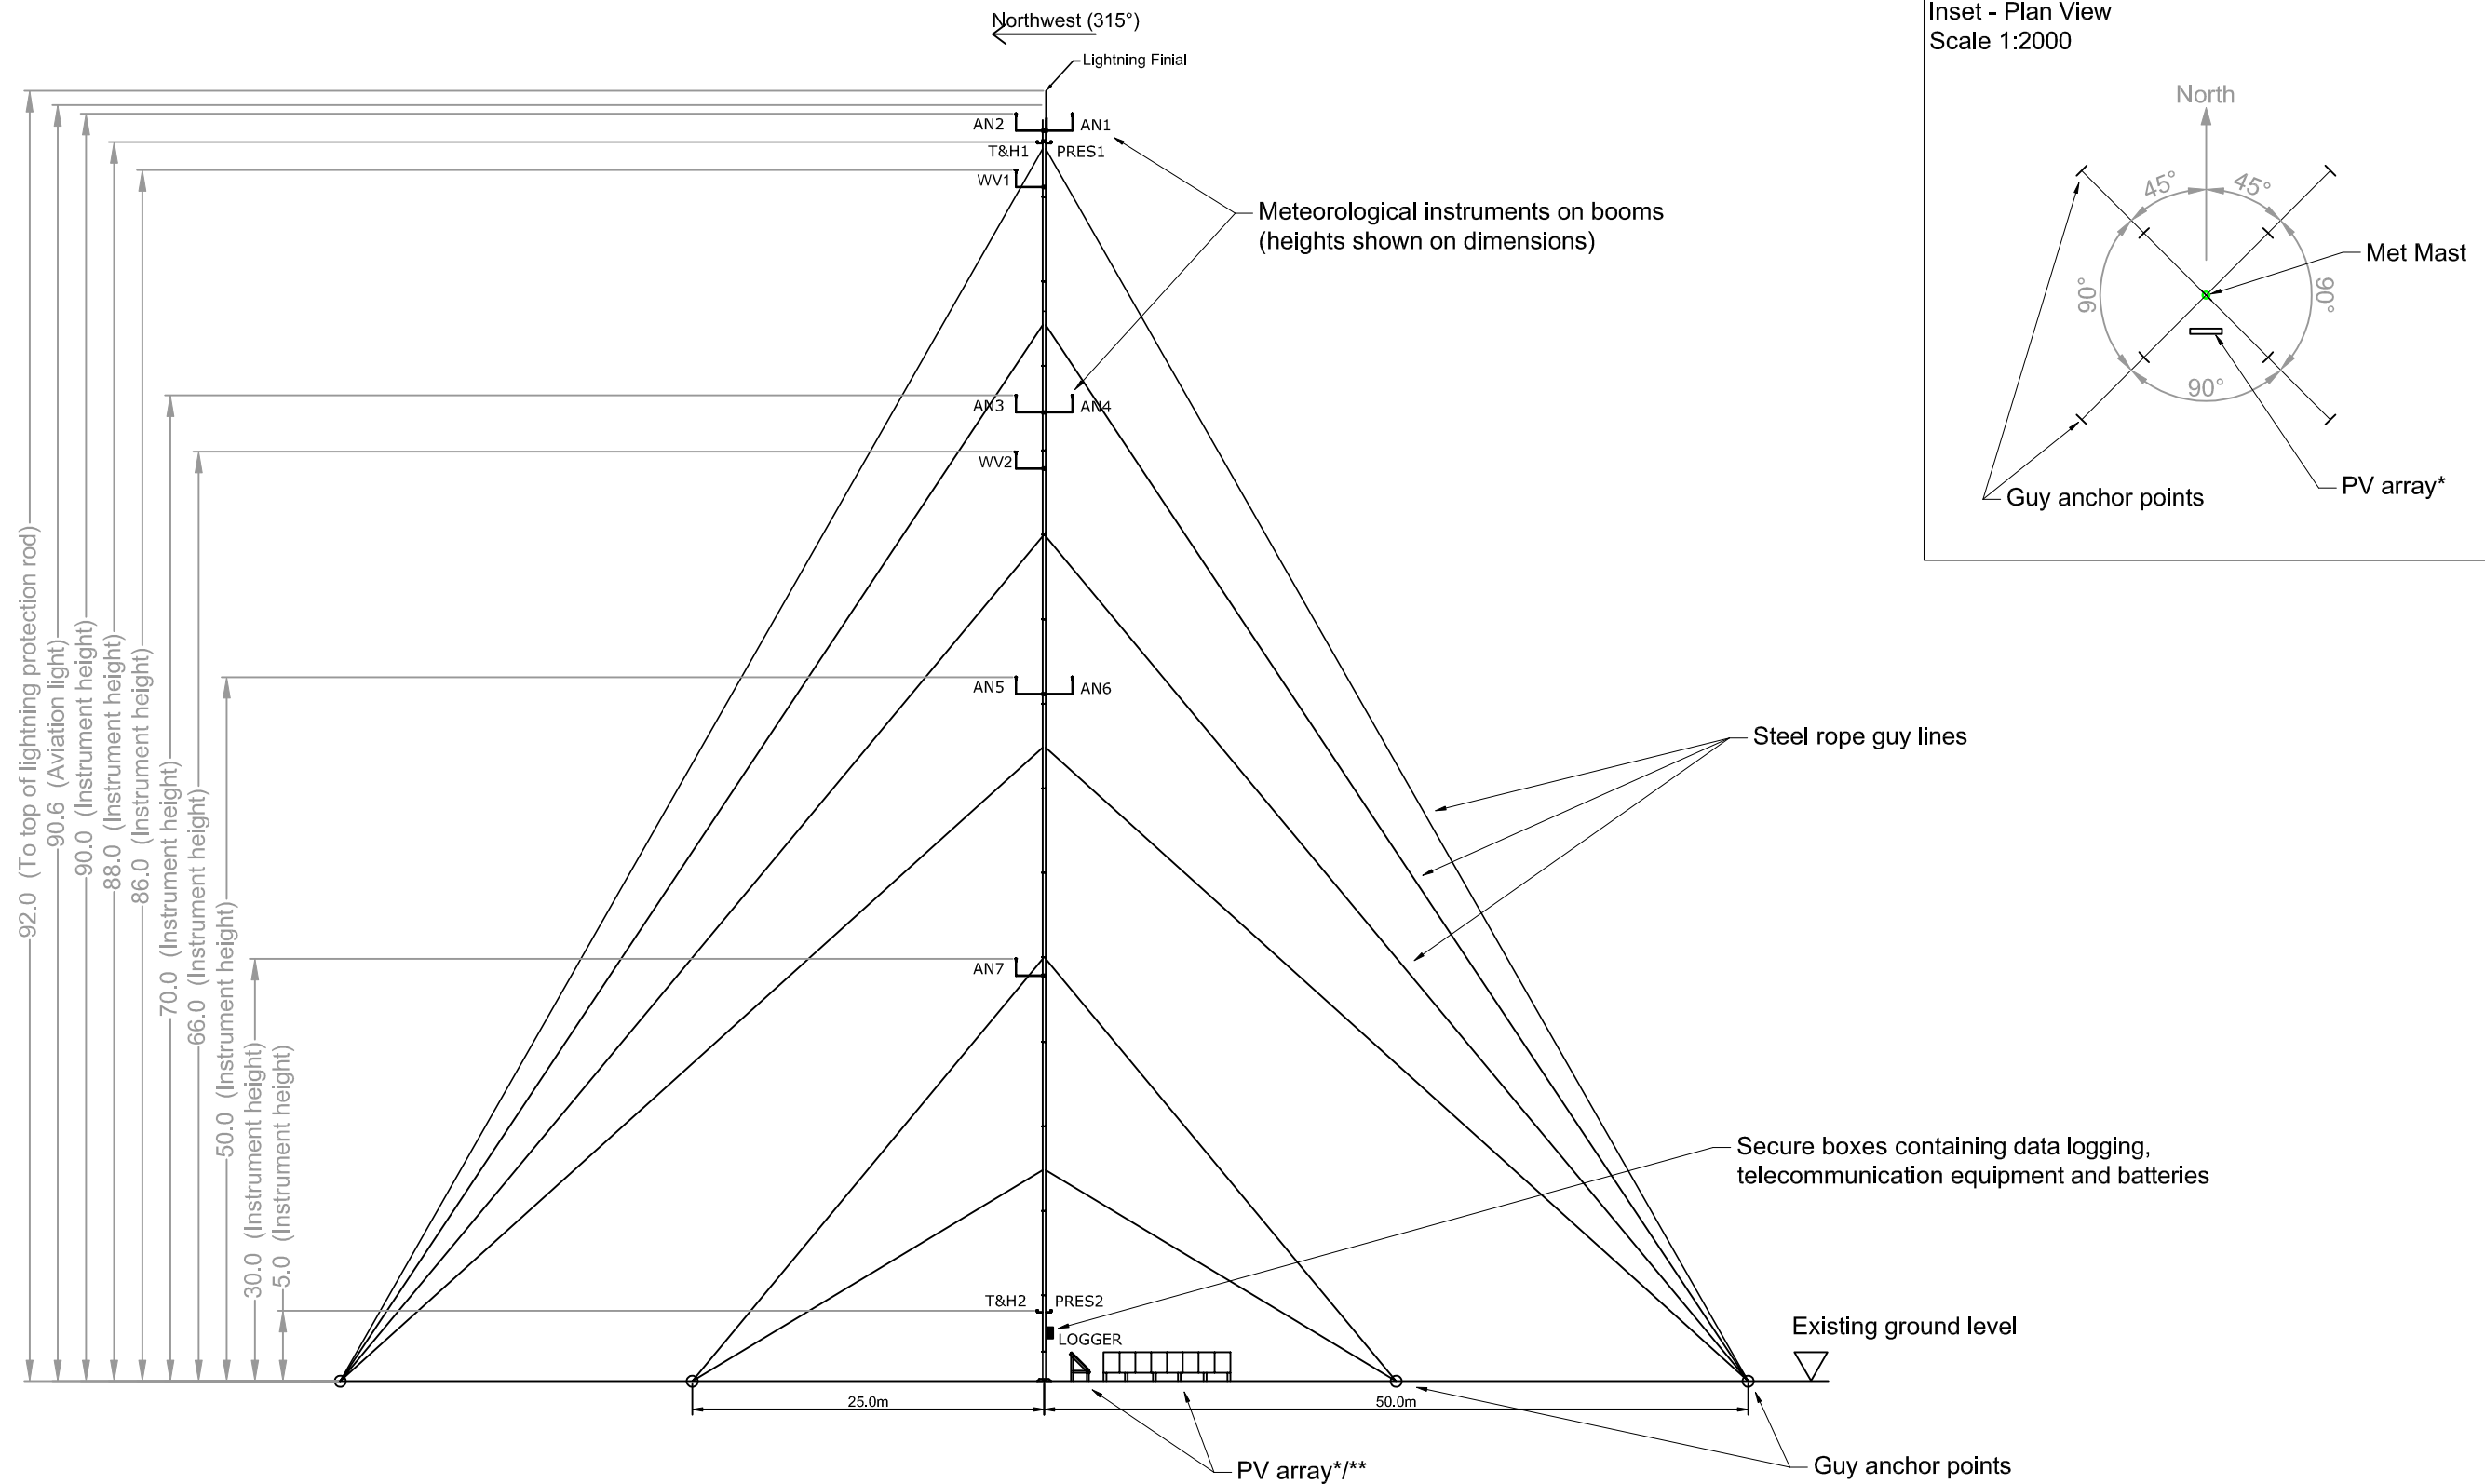

NOTES

- All dimensions are in metres unless otherwise stated.
- This drawing is based on a generic 90m tubular meteorological mast with rigging to 25 & 50m anchor radius.
- This drawing consists of a simplified (flattened) elevation.
- The instrument heights shown on this drawing are indicative and subject to change following the detailed design stage.
- *Indicative photovoltaic array - position is estimated due to likely site constraints such as ground conditions.
- **Indicative photovoltaic array shown in side and front elevation (only one array will be present).

Scale (@ A3) 1:500		Date: MAR 2022
Prepared by: 		
Client: Naturalis Energy Developments Ltd		
Project: Mynydd Fforch Dwm Met Mast		
Figure 003 - Indicative Met-Mast Elevation		
Drawn by: DR	Checked by: RK	Version: B
Every effort has been made to ensure the accuracy of the information provided on this figure. Dulas Ltd cannot be held responsible for any omissions or errors in the data supplied by third parties and hereby expressly disclaims any responsibility for any losses, disappointment, negligence or damage caused by reliance on the information contained on this figure. 		