



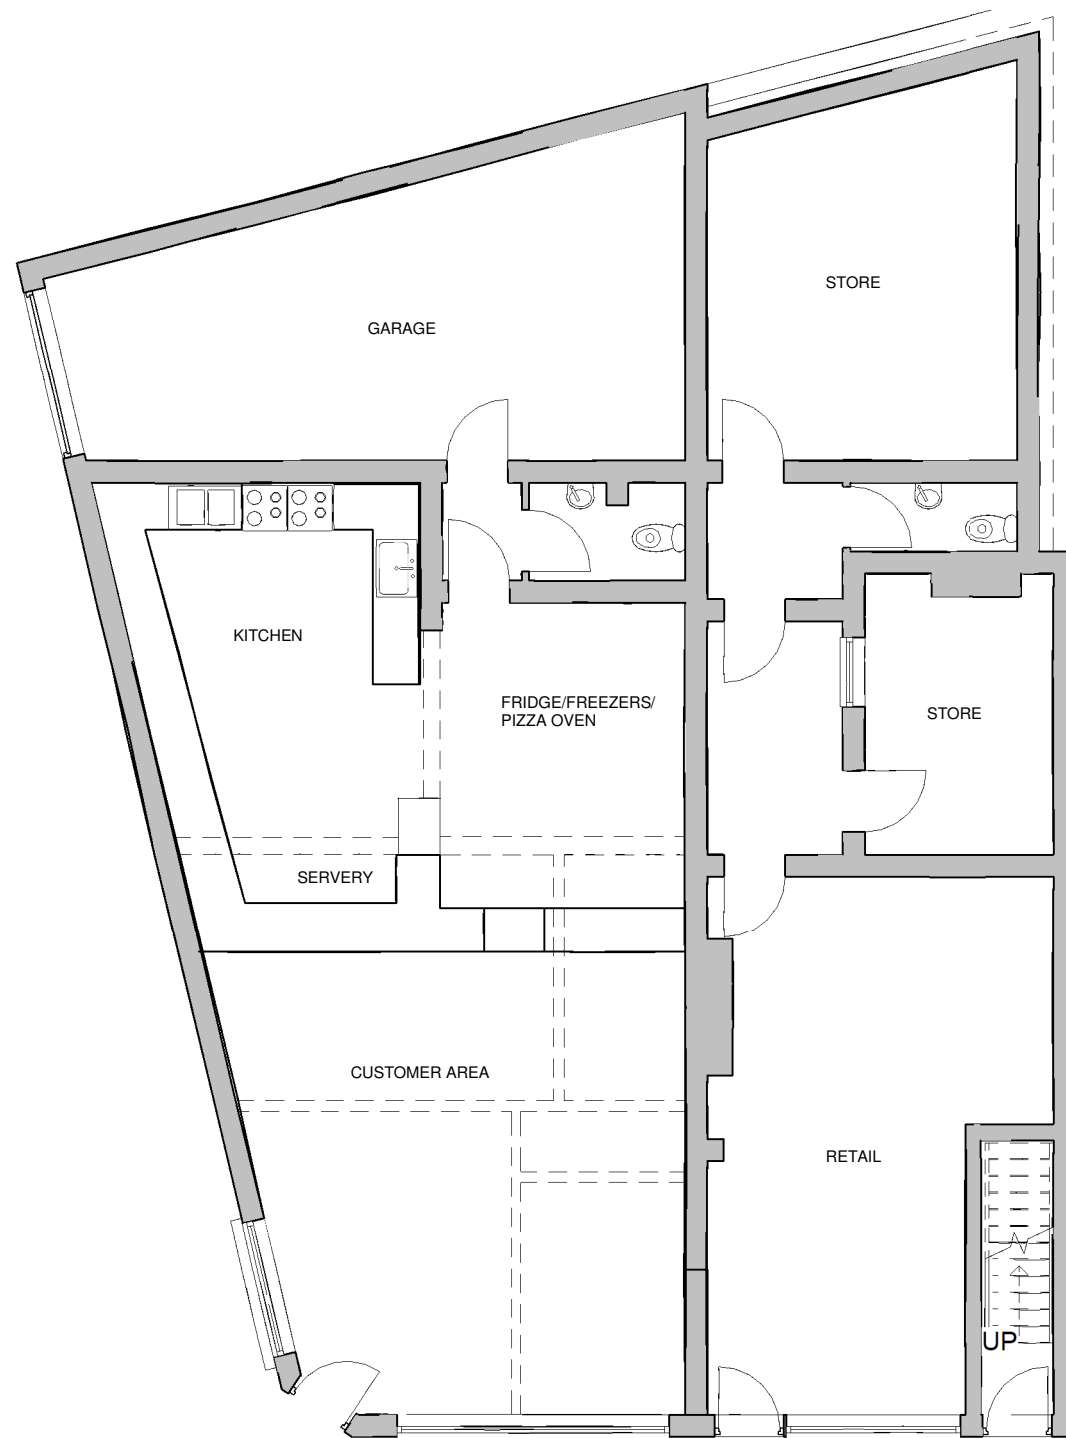

Existing Ground Floor
1 : 100

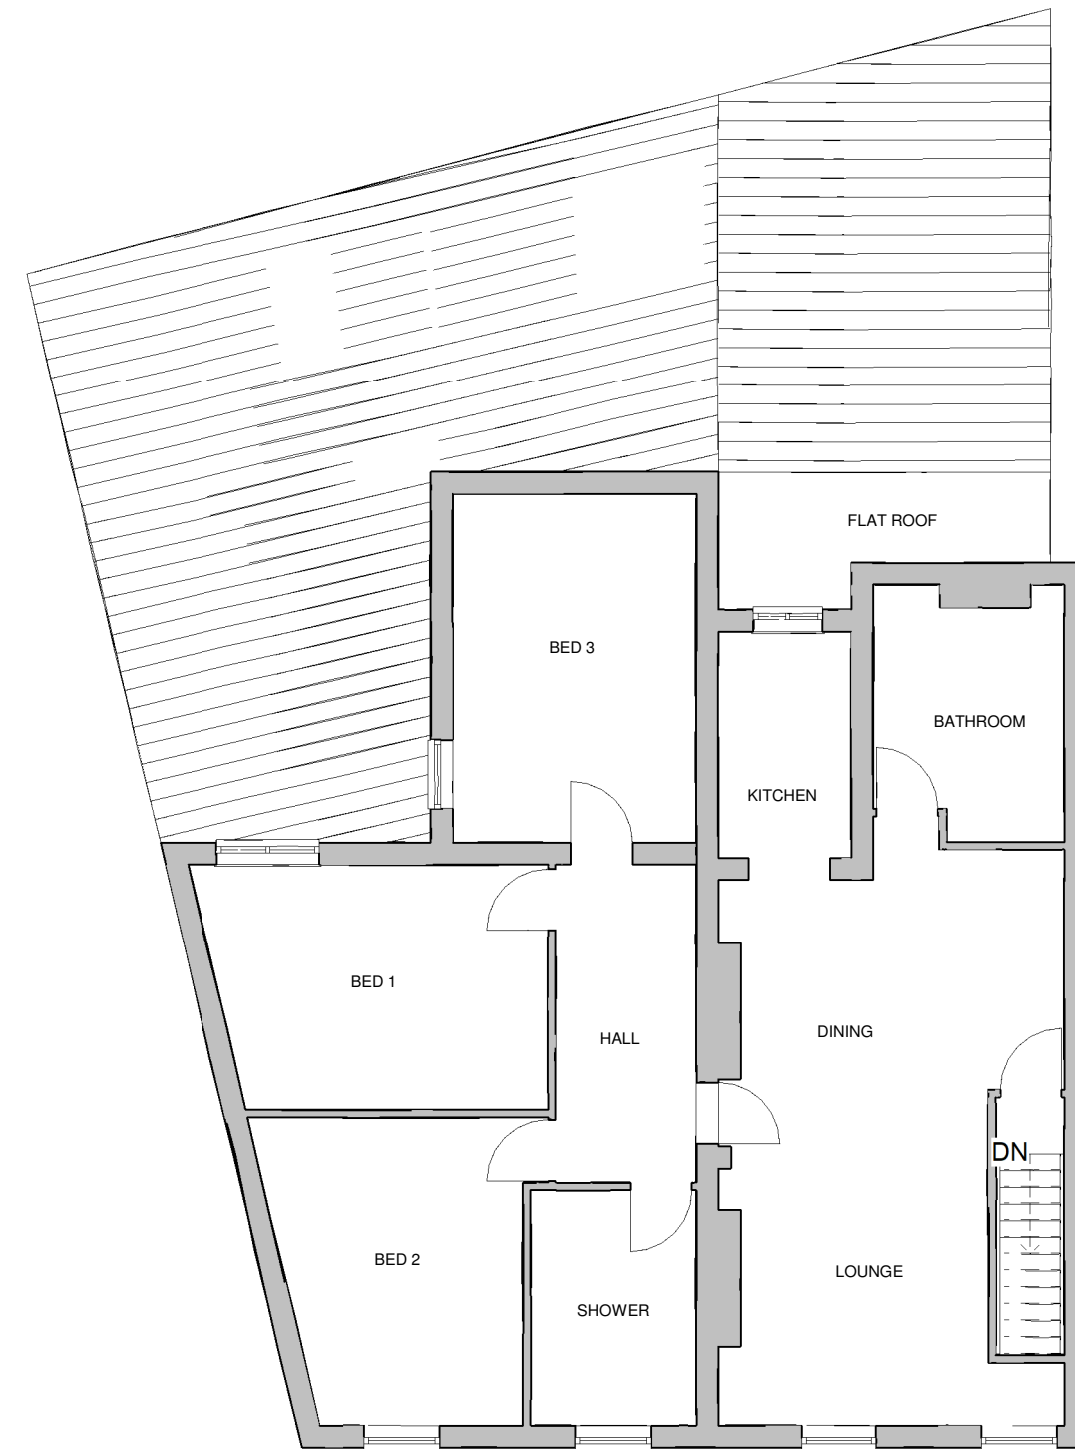

Existing First Floor
1 : 100

	No.	Description	Date	 www.ccs-solutions.co.uk				PROJECT		CLIENT		
								First Floor Rear Extension		Mr Johal Singh		
				CODE	STATUS	SUITABILITY DESCRIPTION	PURPOSE OF ISSUE	SHEET	Date 15/03/2022	Project number 15032022	Scale (@ A3) 1 : 100	
									Drawn by CCS	DRWAING NUMBER		REV
									Checked by Checker	A301		
								Existing Floor Plans				