



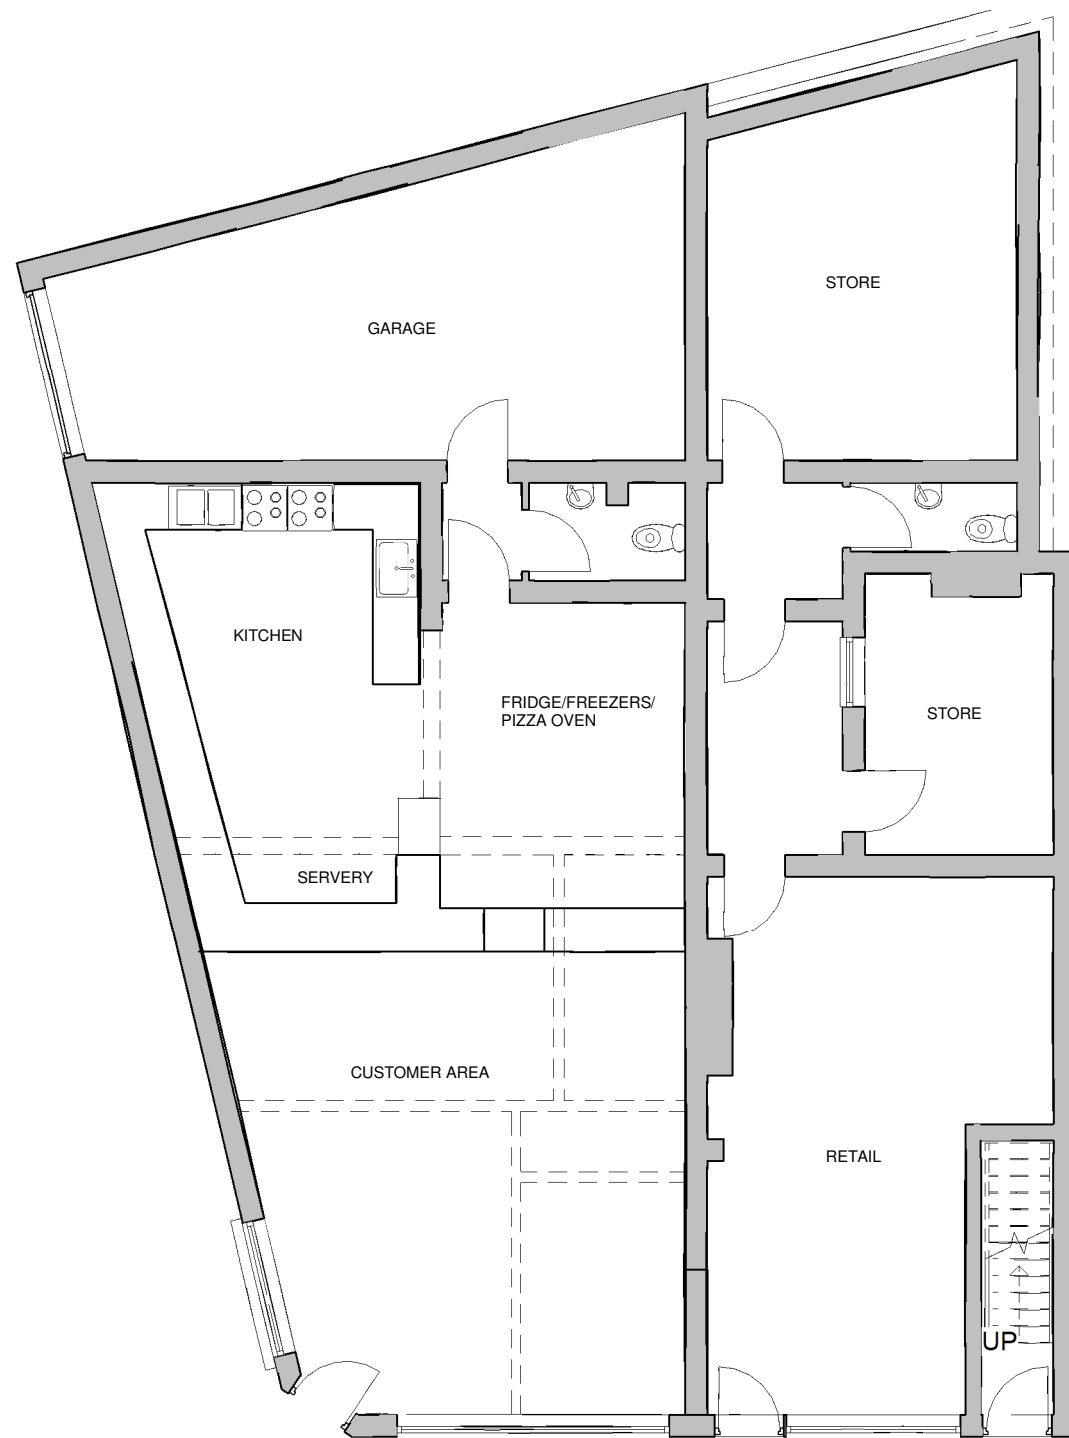

Proposed Ground Floor
1 : 100

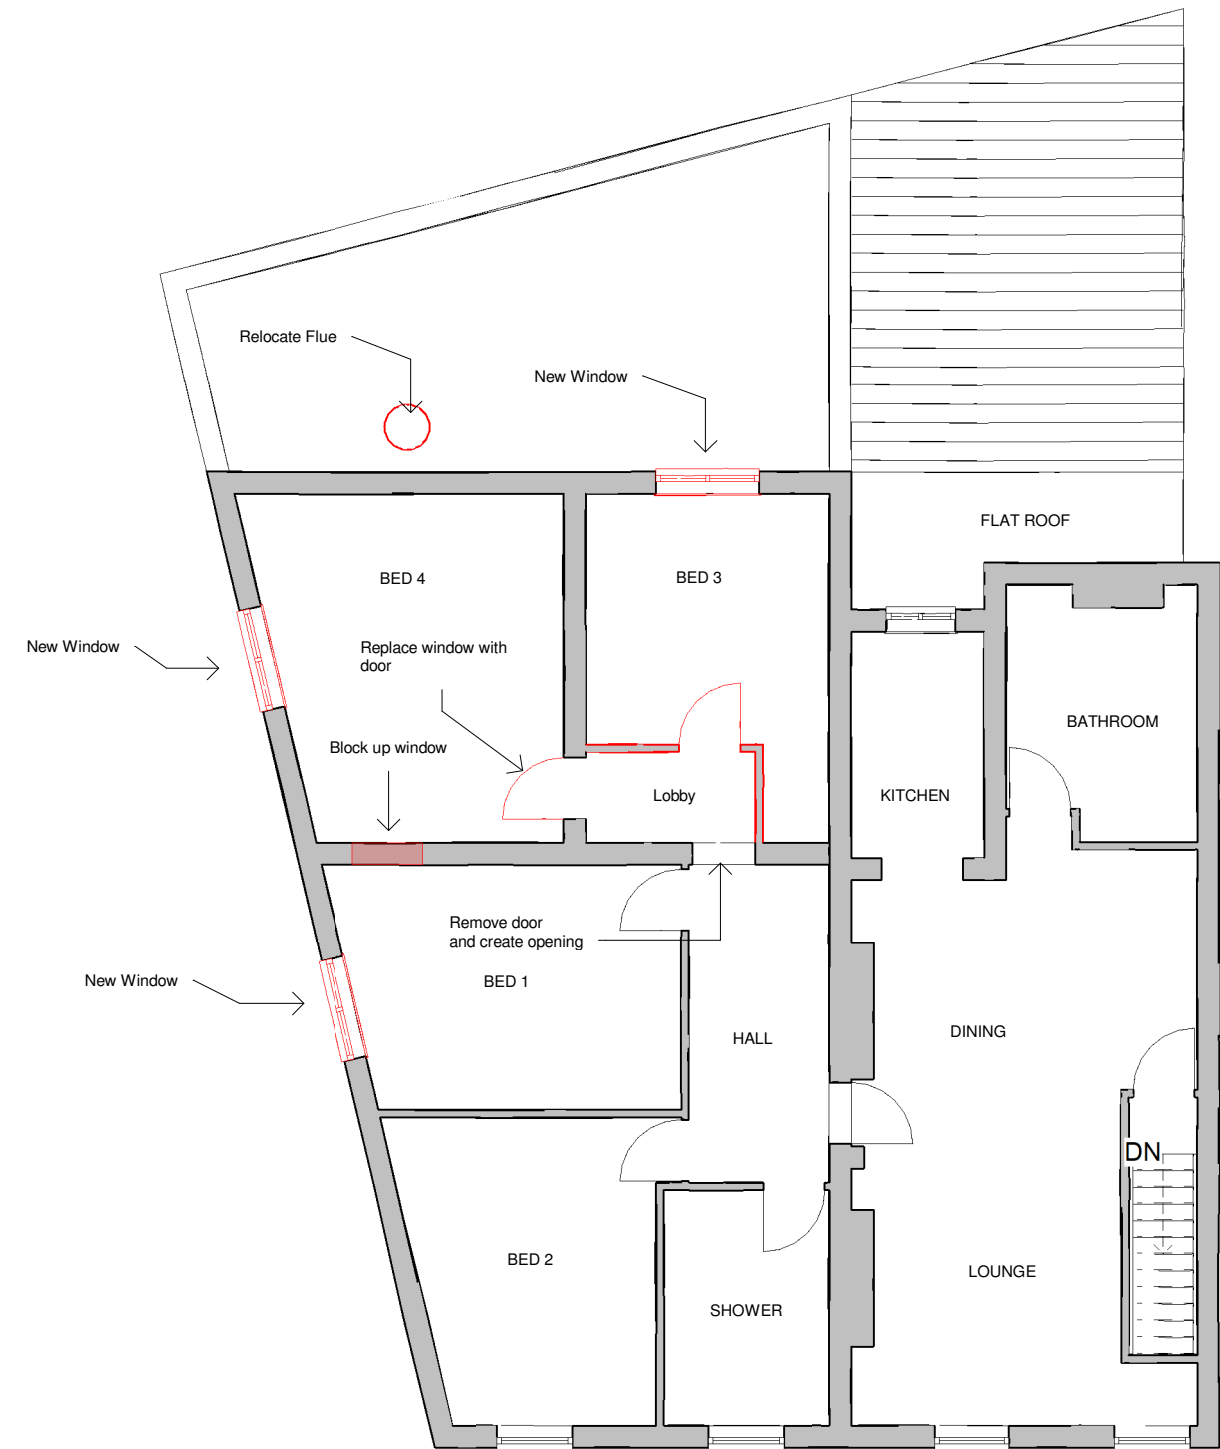

Proposed First Floor
1 : 100

	No.	Description	Date	 www.ccs-solutions.co.uk				PROJECT		CLIENT		
								First Floor Rear Extension		Mr Johal Singh		
				CODE	STATUS	SUITABILITY DESCRIPTION	PURPOSE OF ISSUE	SHEET		Date	Project number	Scale (@ A3)
								Proposed Floor Plans		15/03/2022	15032022	1 : 100
										Drawn by	DRWAING NUMBER	
										CCS	A305	
										Checked by		
										Checker		
											REV	