


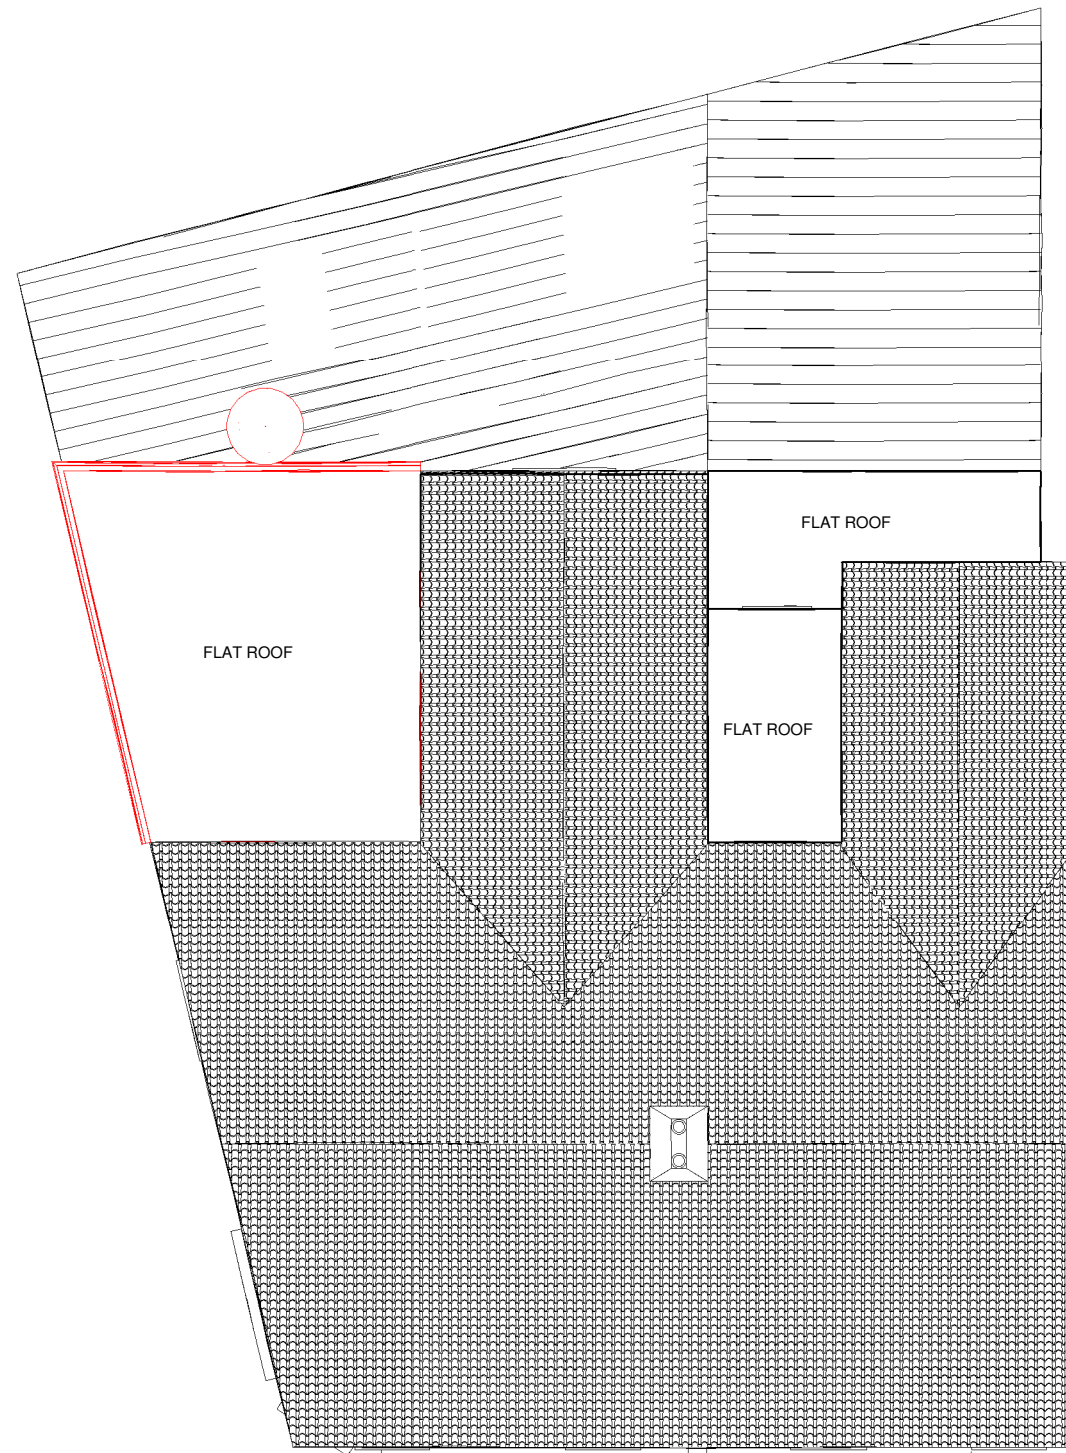

Proposed Roof Plan

1 : 100

	No.	Description	Date	 www.ccs-solutions.co.uk				PROJECT First Floor Rear Extension		CLIENT Mr Johal Singh		
								Date 15/03/2022	Project number 15032022		Scale (@ A3) 1 : 100	
				CODE	STATUS	SUITABILITY DESCRIPTION	PURPOSE OF ISSUE	SHEET Proposed Roof	Drawn by CCS	DRWAING NUMBER		REV
									Checked by Client	A306		