

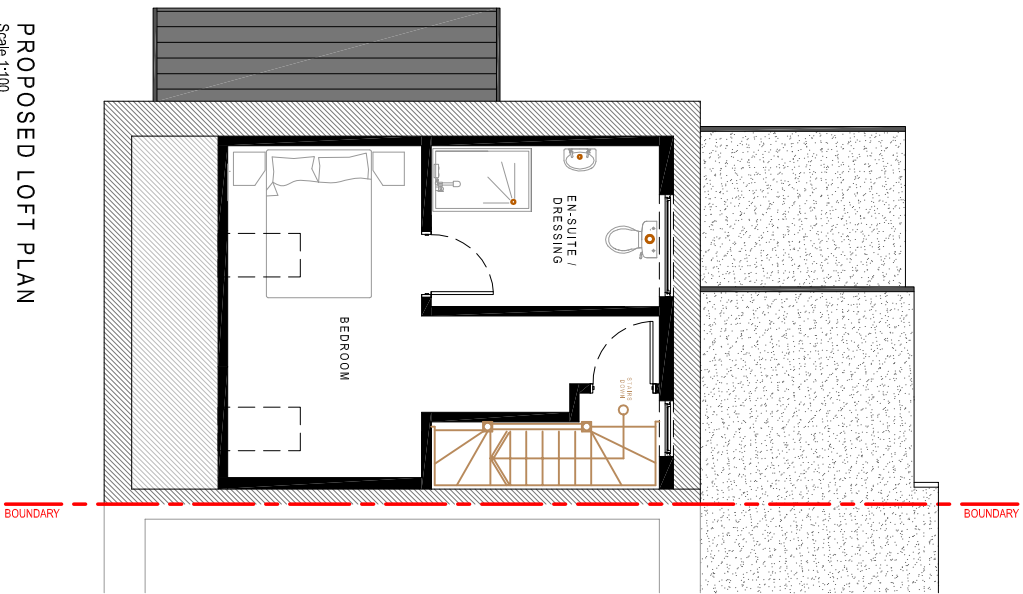
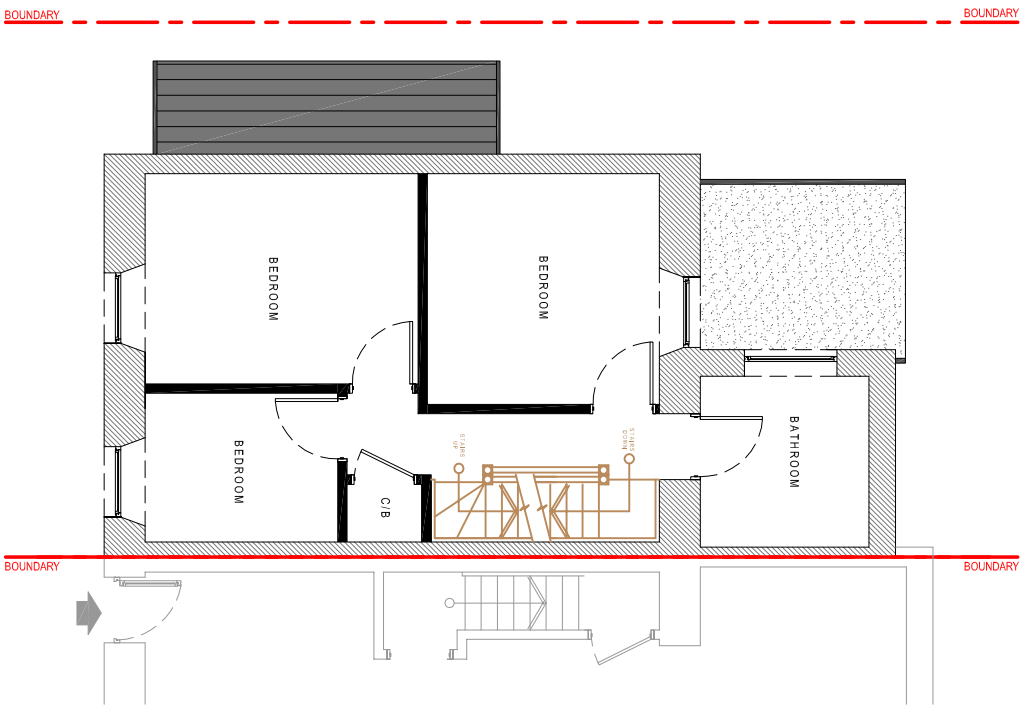


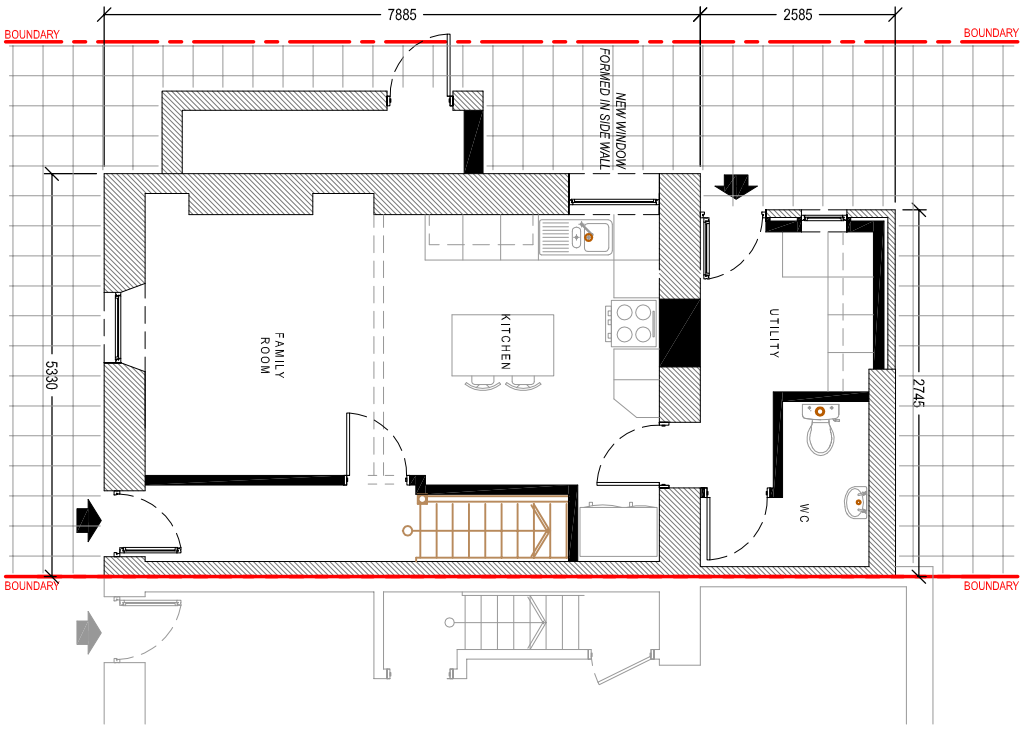

Drawing Title: PROPOSED ELEVATIONS & FLOOR PLANS			
Drawing No:	004	Revision:	B
Date:	17-01-2022	Revised:	24-03-2022
Scale(s):	1:100	Paper Size:	A2

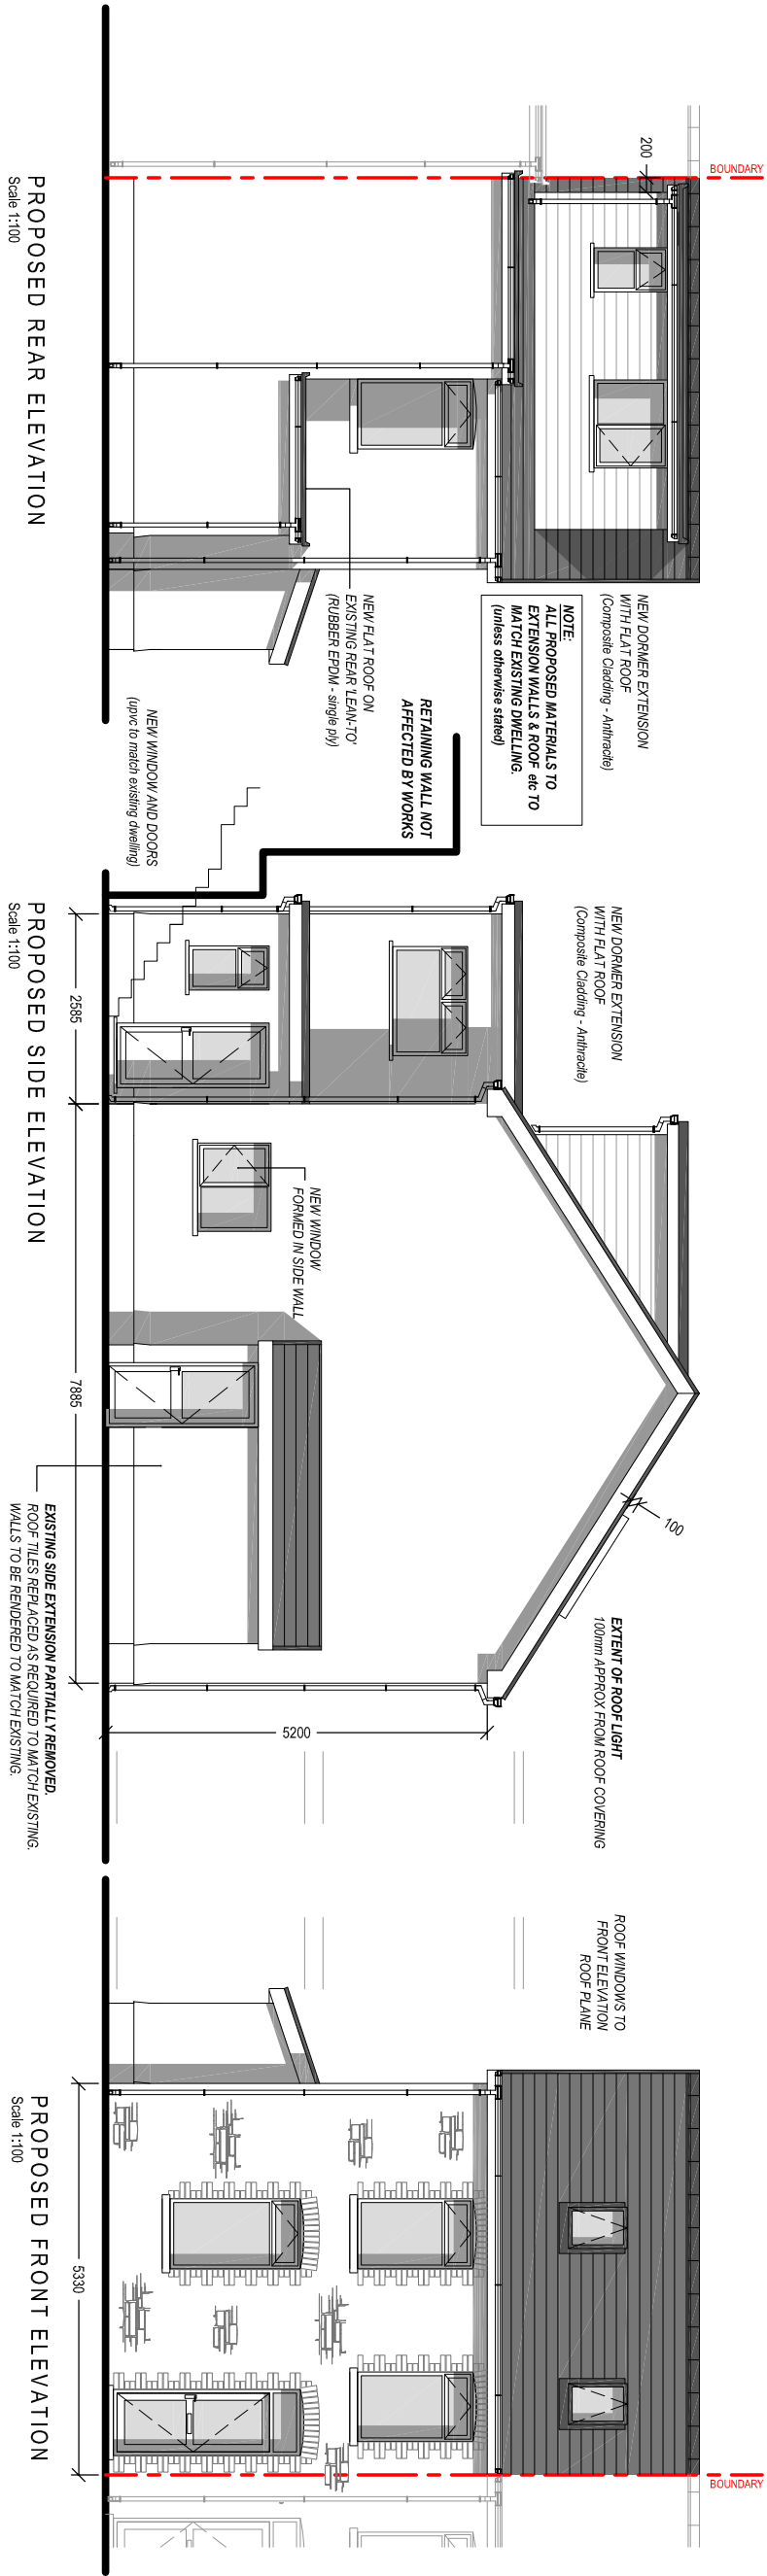

Cwm Planning & Design Ltd.
(architectural and Draughting Services)

General Notice:
1. To be read in conjunction with the project brief and any other relevant documents.
2. Dimensions are given in millimetres unless otherwise stated.

Drawing Issue:

LAWFUL DEVELOPMENT CERTIFICATE

PROPOSED LOFT CONVERSION inc. PROVISION OF DORMER WINDOWS

Project Title:

14 Old Road
Ynysmedwy
Pontardawe
SA8 4PJ

Client: