



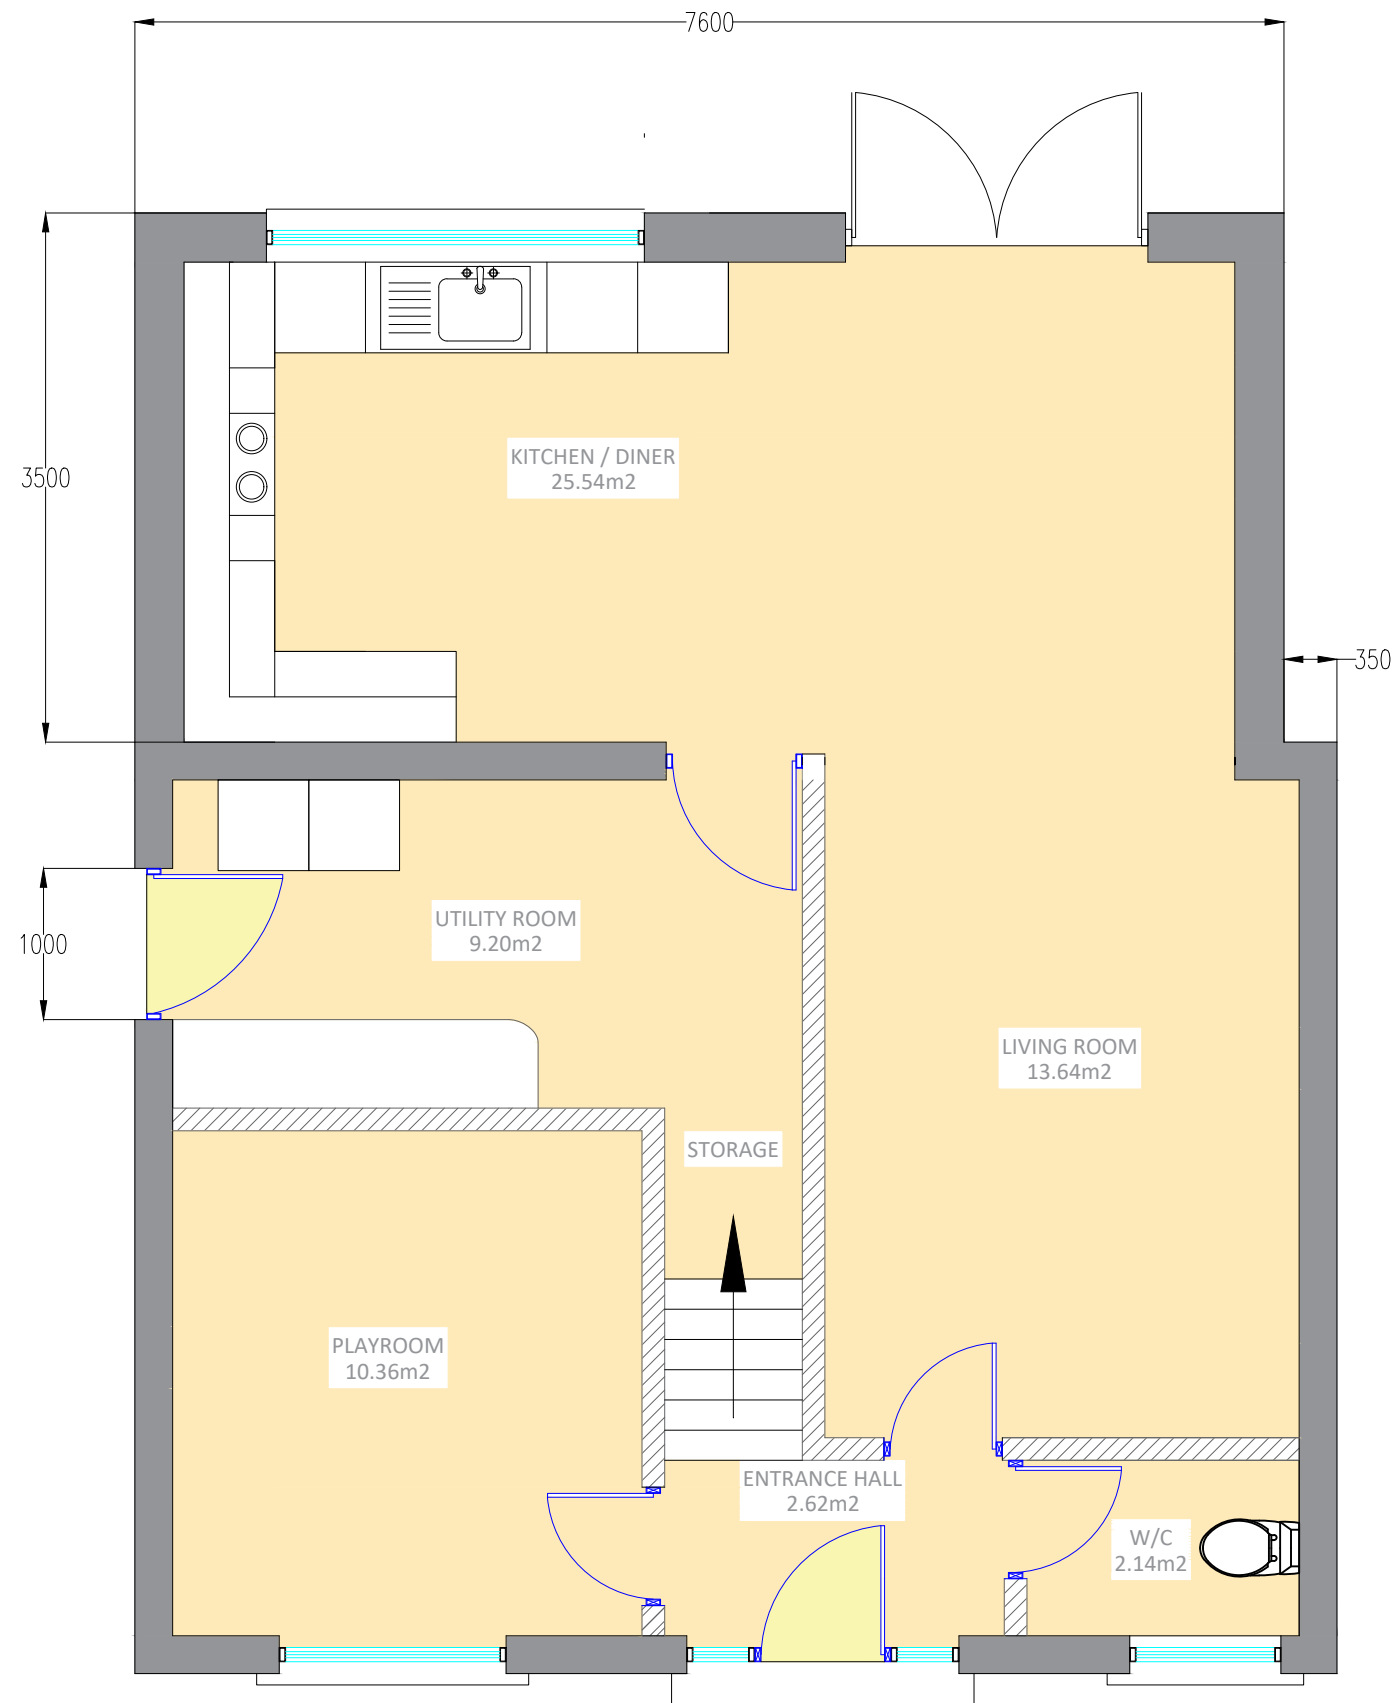

Proposed Ground Floor Plan
1:50 @ A1

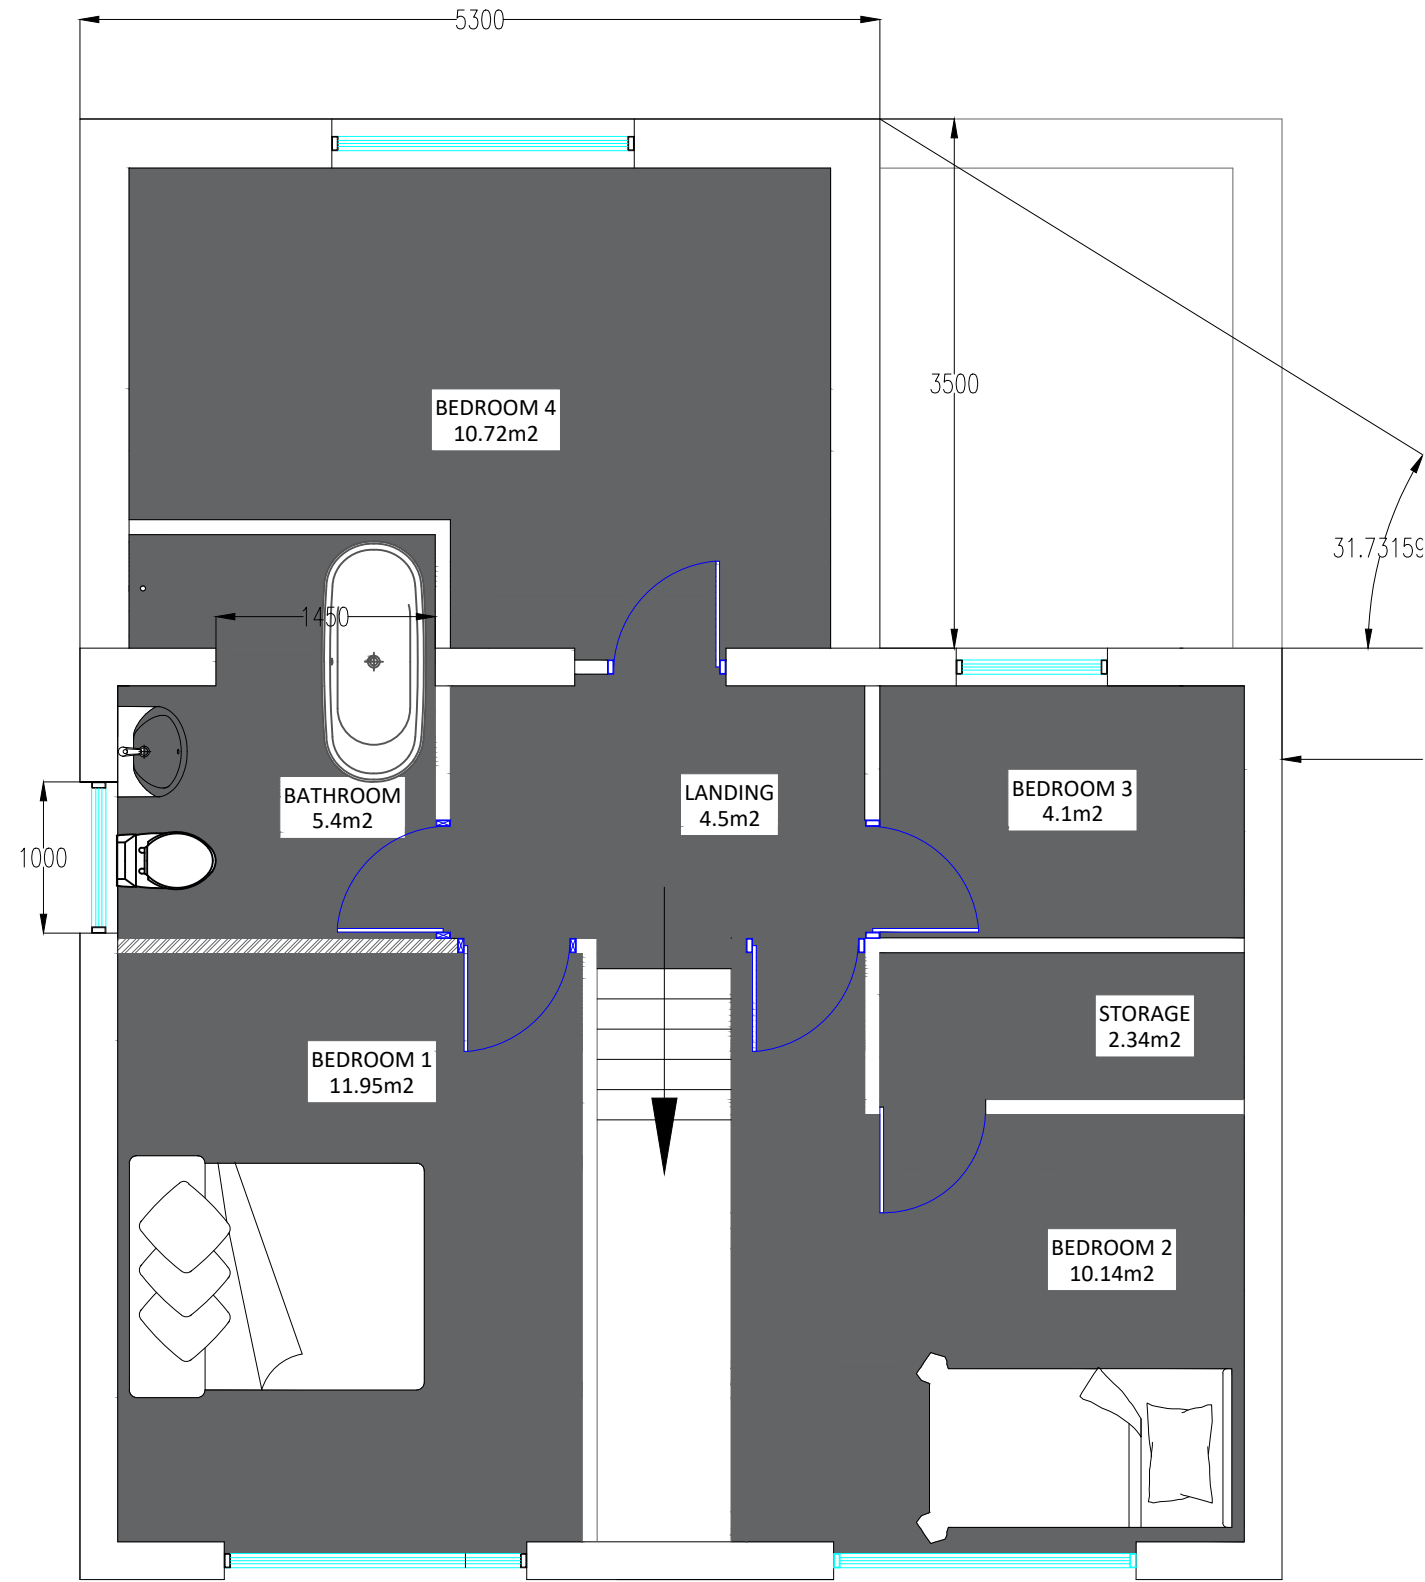


Proposed First Floor Plan
1:50 @ A1




Proposed Site Location Plan
1:500 @ A1



Proposed Rear Elevation
1:50 @ A1

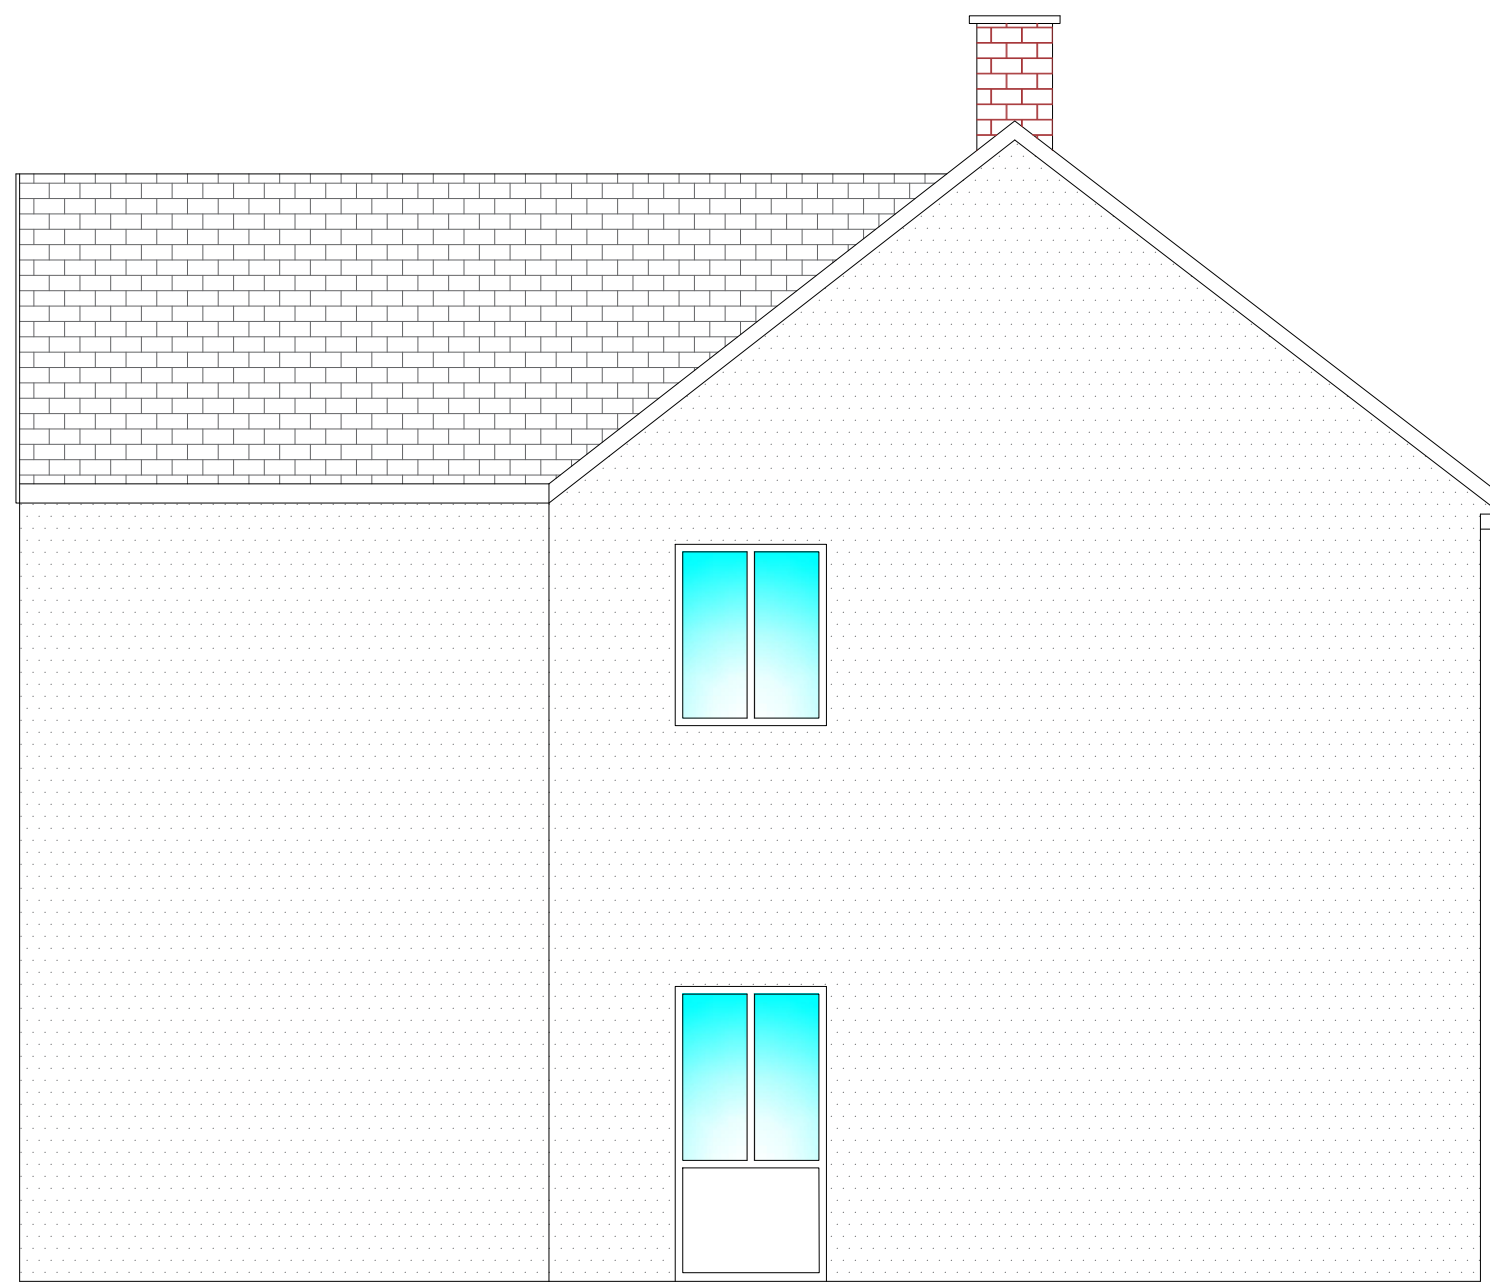

Proposed Gable Elevation
1:50 @ A1

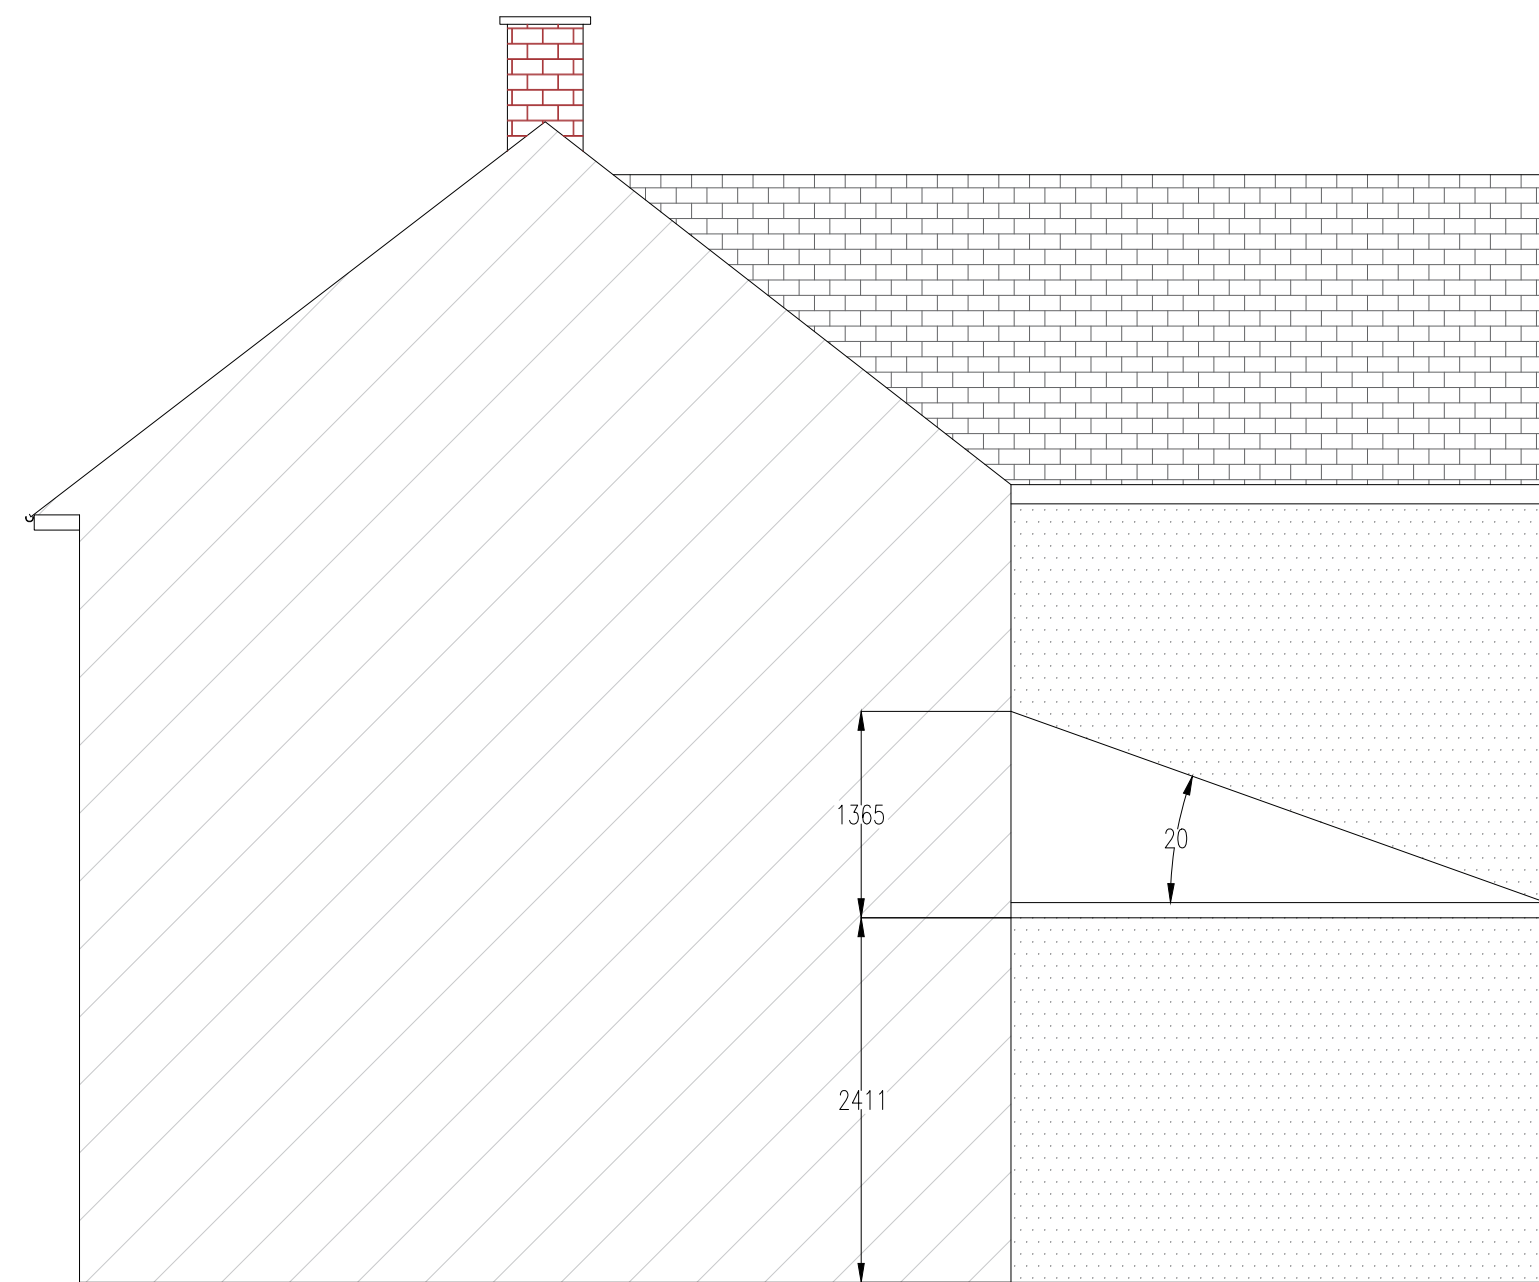

Proposed Attached Gable Elevation
1:50 @ A1

CLIENT: Mr Matthew Aston

DRAWING: Proposed Floor Plan, Elevations & Site Location Plan

PROJECT ADDRESS:

45 Handle Avenue
Sandfields
Port Talbot
SA12 7TA

DRAWN BY: CHD

CHECKED BY:

SCALE: As Stated

DATE: 21-03-22

DWG NO: 45Handle-001-002

REVISION: C