




nHouse®

nHouse3
TECHNICAL SALES DRAWINGS

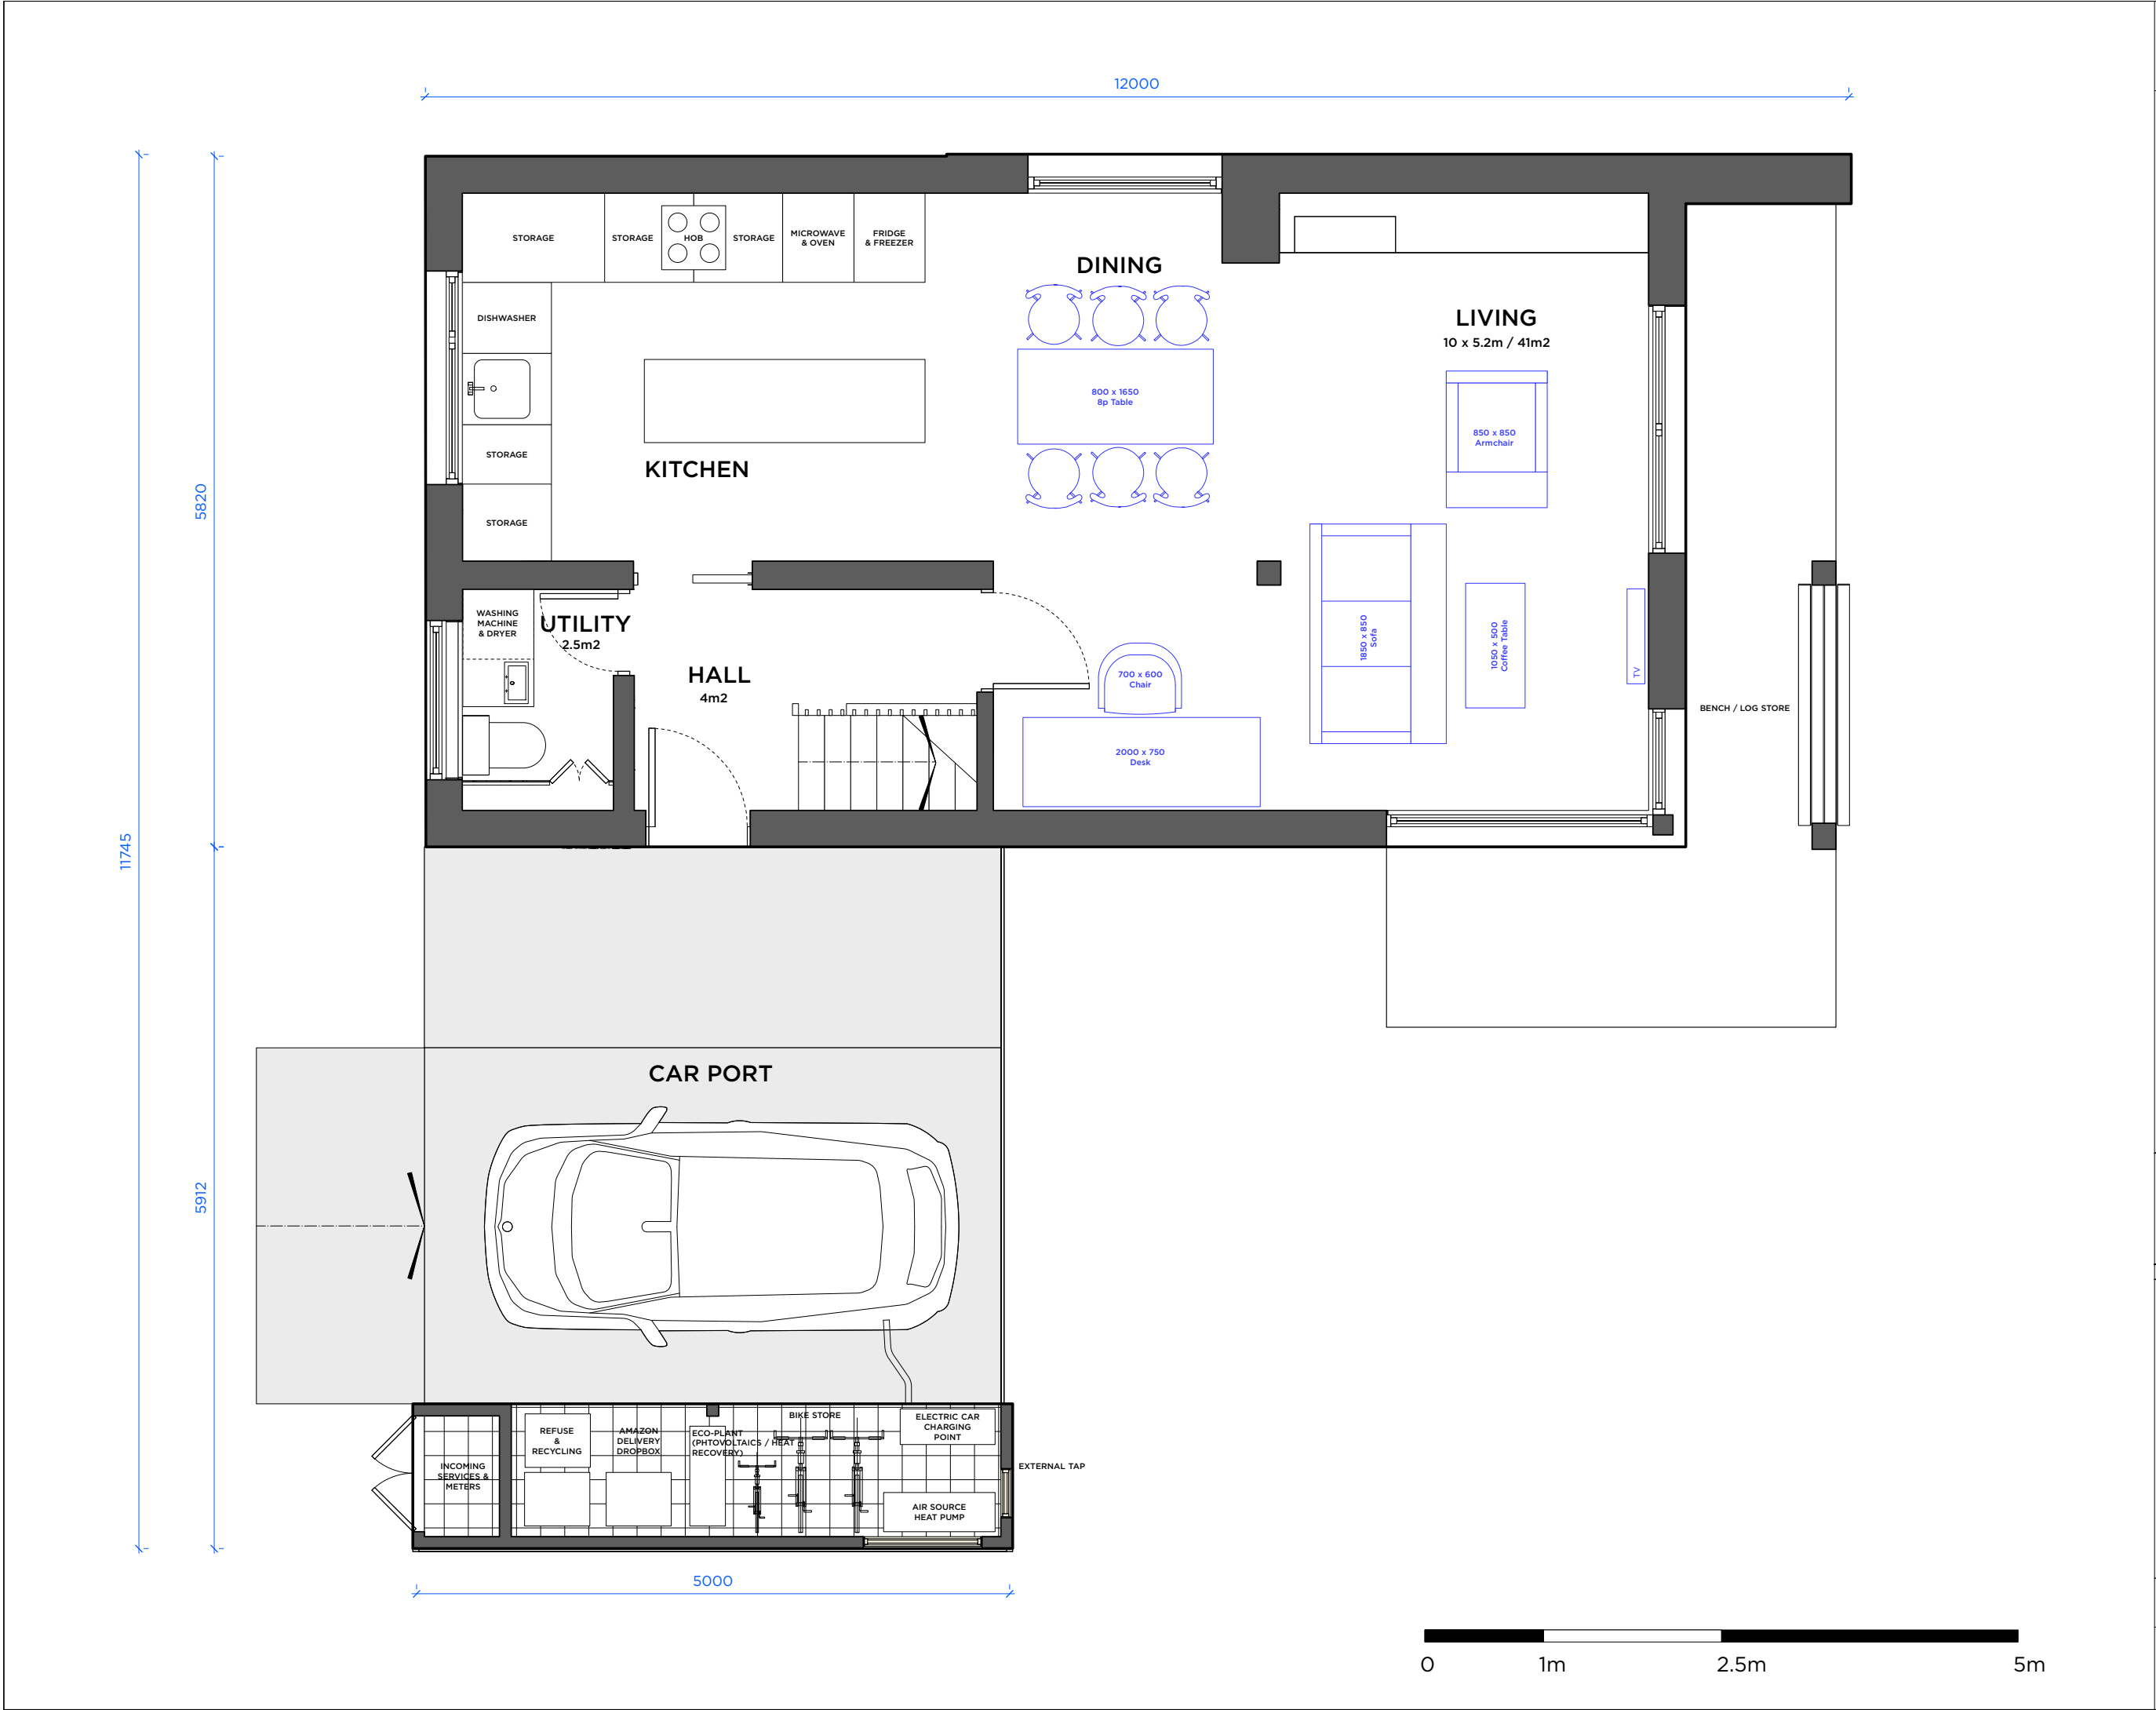

DO NOT SCALE. SCHEMATIC DRAWING ONLY. NO DIMENSIONAL CHECKS HAVE BEEN MADE. FULL MEASURED SURVEY REQUIRED.


DRAWING AND DESIGN REMAIN COPYRIGHT © OF THE AUTHOR. ACTION WILL BE TAKEN AGAINST UNAUTHORISED USE.

KEY | NOTES

DRAFT

WORK IN PROGRESS

Rev	Date	Amendments	Check

 

Studio RHE

4 Green Mews, Bevis St
London E1 6AS

+44 (0)20 7253 5358
architect@studiorhe.com
www.studiorhe.com

Drawing Title

GROUND FLOOR PLAN

Job Title	Job No.
nHouse	5100
Scale	Drawing No.
1:25 @ A1 / 1:50 @ A3	MA001




DO NOT SCALE. SCHEMATIC DRAWING ONLY. NO DIMENSIONAL CHECKS HAVE BEEN MADE. FULL MEASURED SURVEY REQUIRED.

DRAWING AND DESIGN REMAIN COPYRIGHT © OF THE AUTHOR. ACTION WILL BE TAKEN AGAINST UNAUTHORISED USE.

KEY | NOTES

DRAFT
WORK IN PROGRESS

Rev	Date	Amendments	Check

 

Studio RHE
4 Green Mews, Bevisdown St
London N1 6AS


+44 (0)20 7253 5358
architect@studiorhe.com
www.studiorhe.com

Drawing Title FIRST FLOOR PLAN	
Job Title nHouse	Job No. 5100
Scale 1:25 @ A1 / 1:50 @ A3	Drawing No. MA002


DO NOT SCALE. SCHEMATIC DRAWING ONLY. NO DIMENSIONAL CHECKS HAVE BEEN MADE. FULL MEASURED SURVEY REQUIRED.

DRAWING AND DESIGN REMAIN COPYRIGHT © OF THE AUTHOR. ACTION WILL BE TAKEN AGAINST UNAUTHORISED USE.


KEY | NOTES

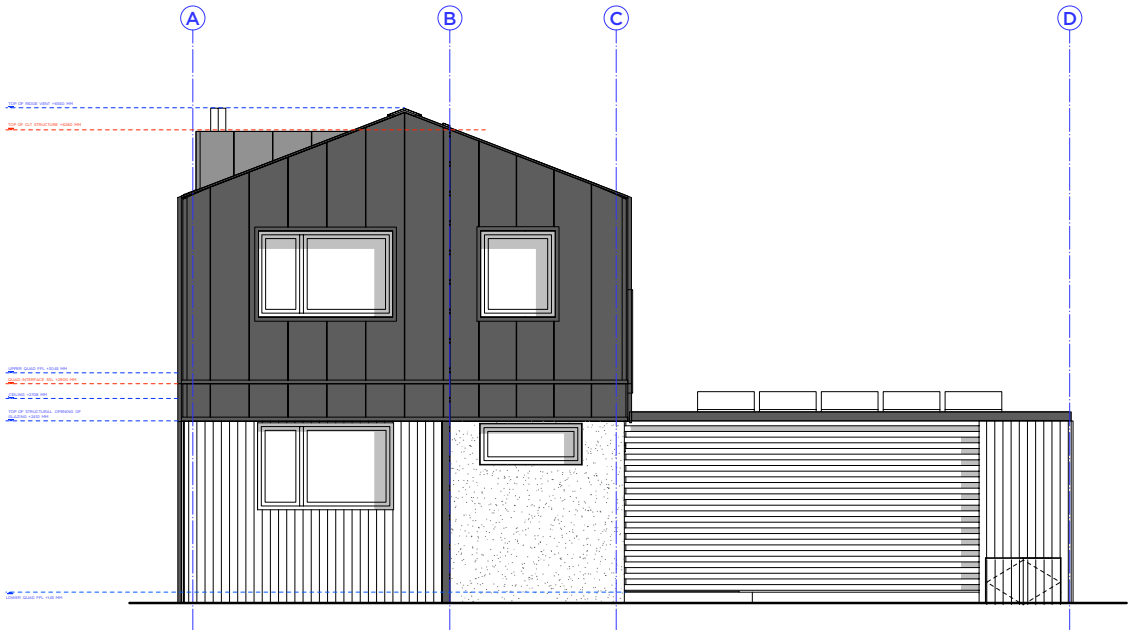


FRONT ELEVATION | 1:25

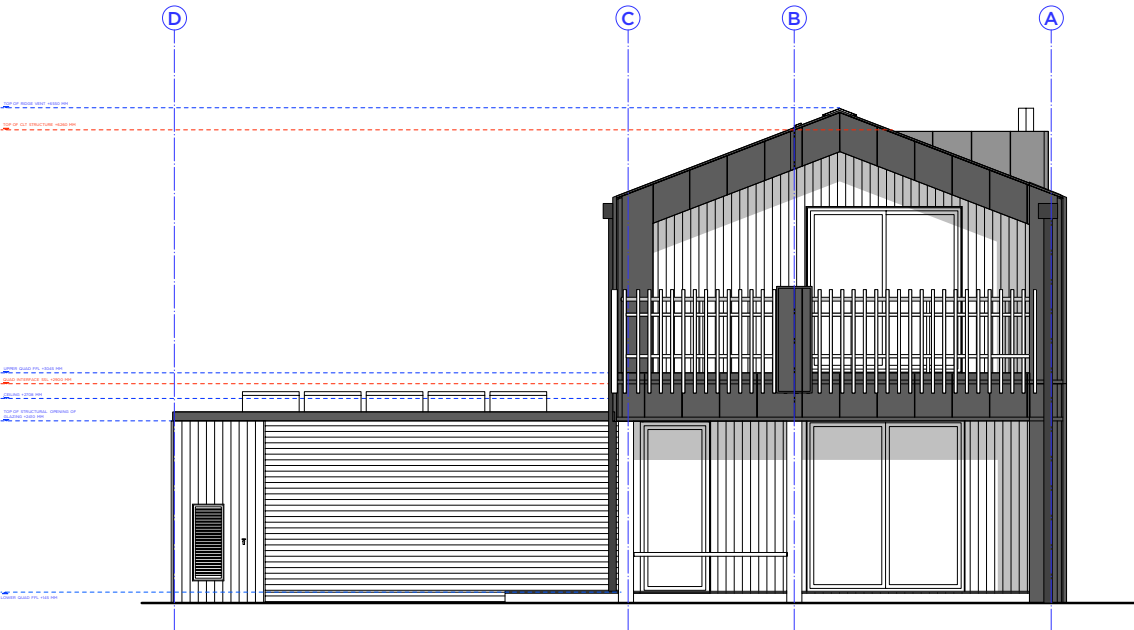

REAR ELEVATION | 1:25

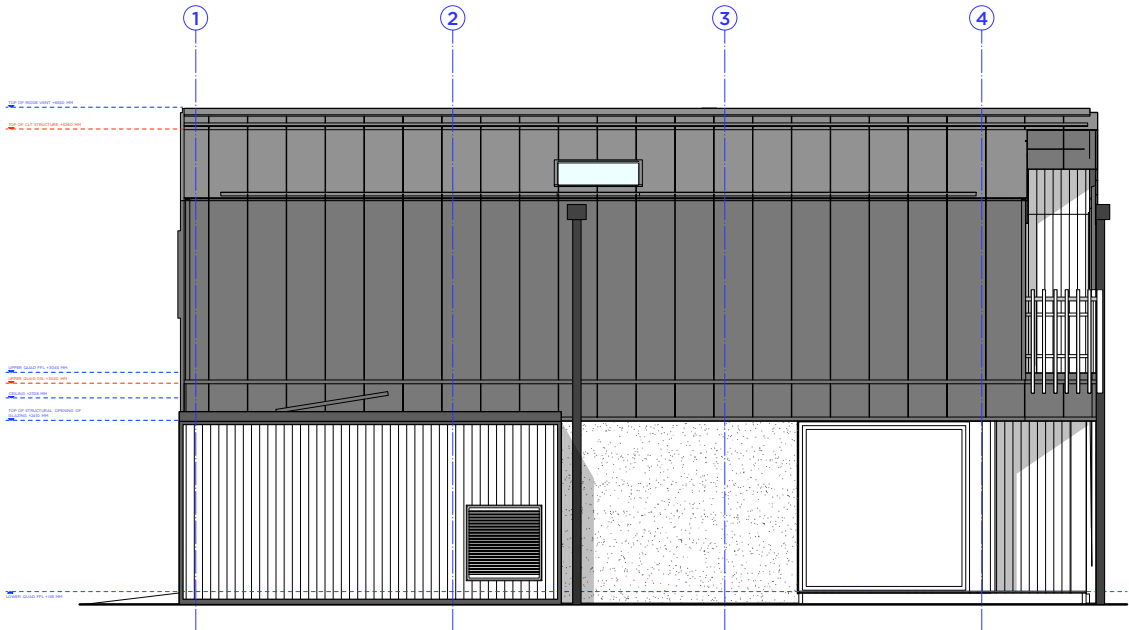

RIGHT ELEVATION | 1:25

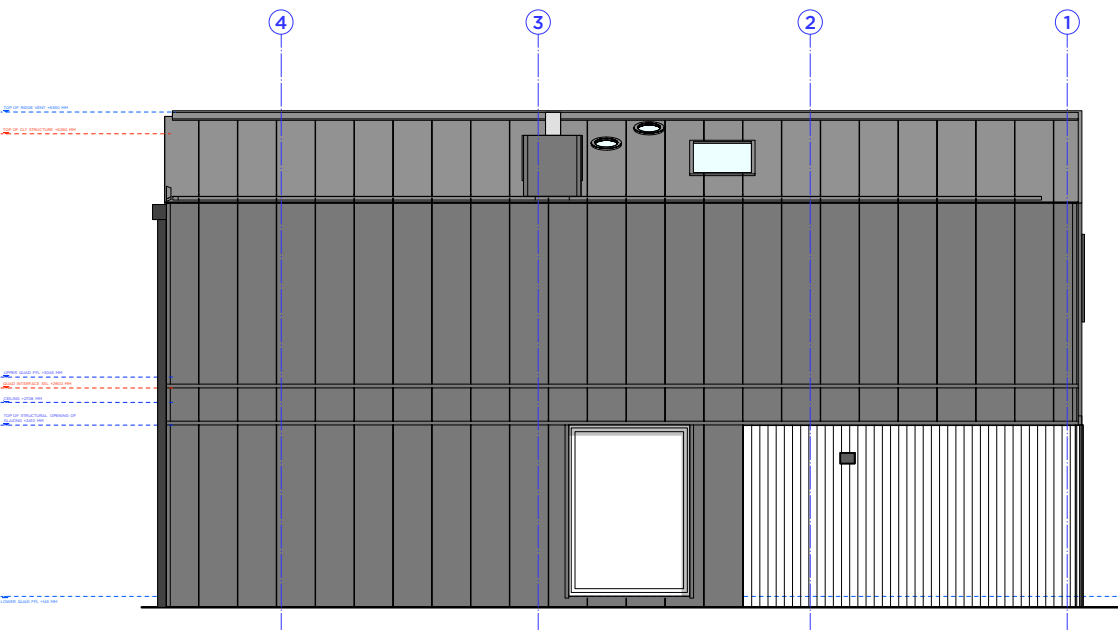

LEFT ELEVATION | 1:25

DRAFT
WORK IN PROGRESS

Rev	Date	Amendments	Check



Studio RHE

4 Green Mews, Bevis St
London E1 6AS

+44 (0)20 7253 5358
architect@studiorhe.com
www.studiorhe.com

Drawing Title

ELEVATIONS OVERVIEW


Job Title nHouse	Job No. 5100
Scale 1:50 @ A1 / 1:100 @ A3	Drawing No. EL001A

DO NOT SCALE. SCHEMATIC DRAWING ONLY. NO DIMENSIONAL CHECKS HAVE BEEN MADE. FULL MEASURED SURVEY REQUIRED.

DRAWING AND DESIGN REMAIN COPYRIGHT © OF THE AUTHOR. ACTION WILL BE TAKEN AGAINST UNAUTHORISED USE.


KEY | NOTES

- 1 QUAD 1
- 2 QUAD 2
- 3 QUAD 3
- 4 QUAD 4
- 5 CAR PORT
- 6 BALCONY

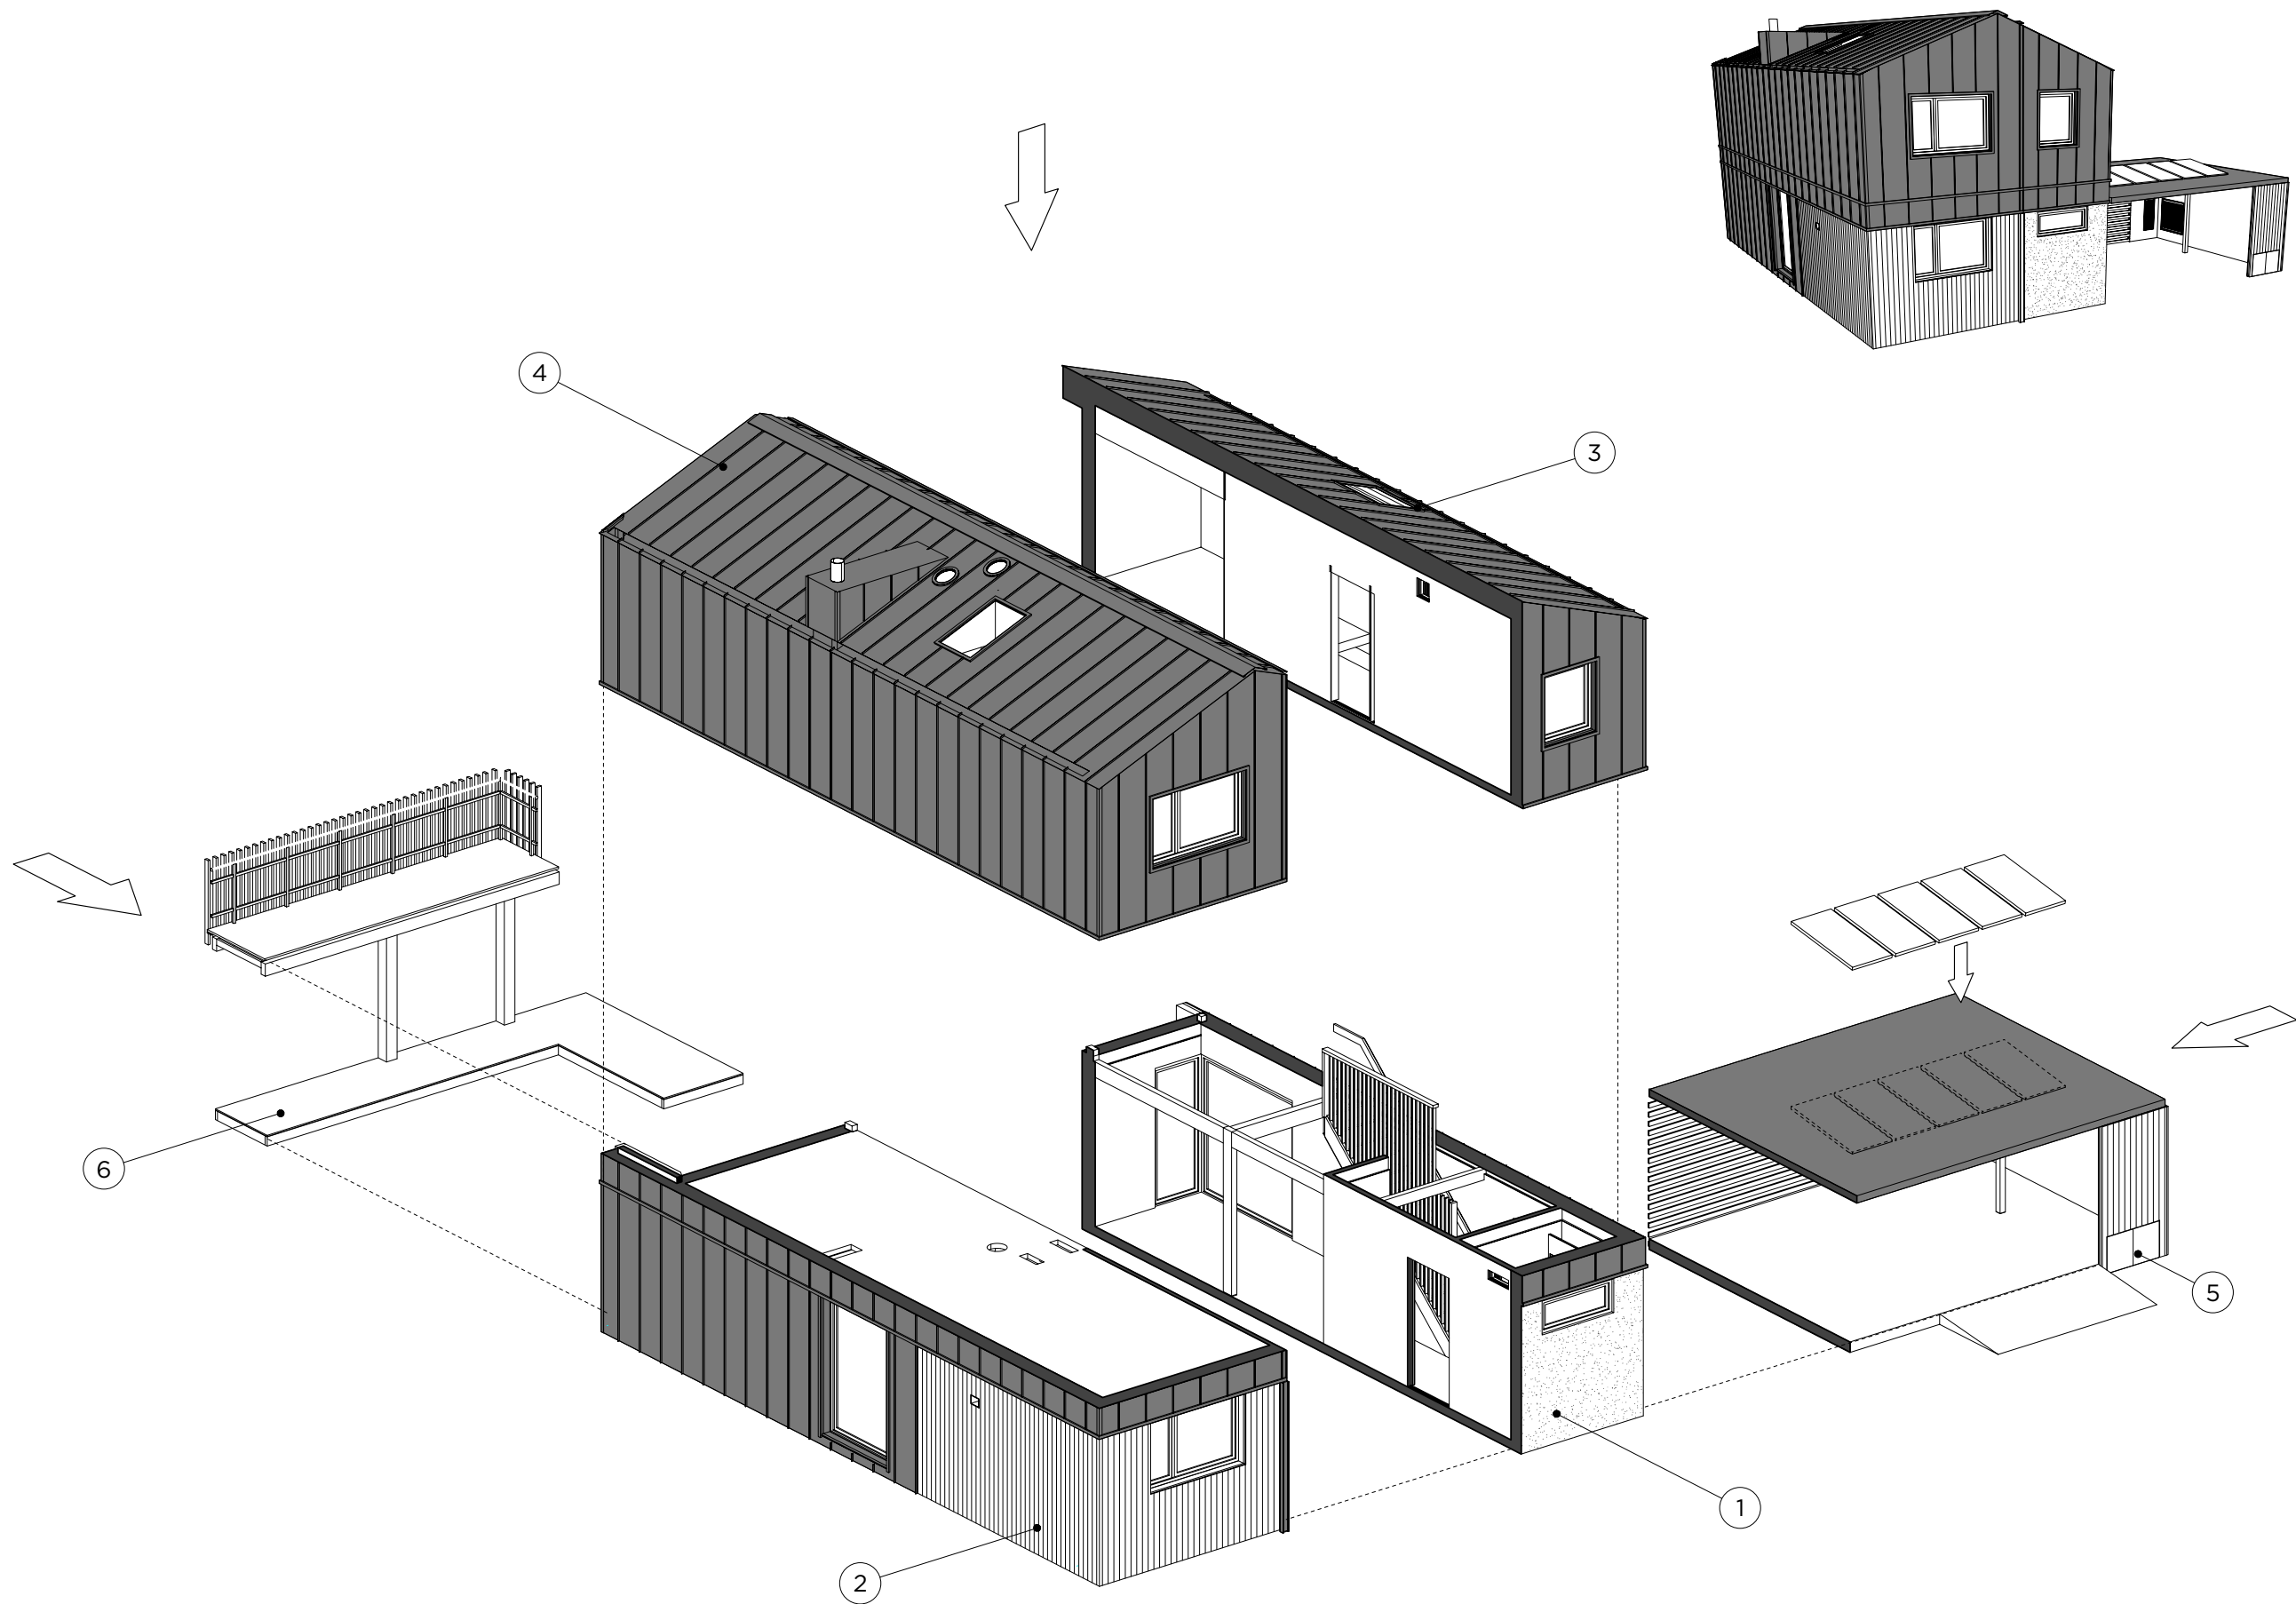

DRAFT
WORK IN PROGRESS

Rev	Date	Amendments	Check

 

Studio RHE

4 Green Mews, Bevisden St
London N1 6AS

+44 (0)20 7253 5358
architect@studiorhe.com
www.studiorhe.com

Drawing Title

EXPLODED AXONOMETRIC

Job Title

nHouse

Scale

1:50 @ A1 / 1:100 @ A3

Job No.

5100

Drawing No.

AX001

