




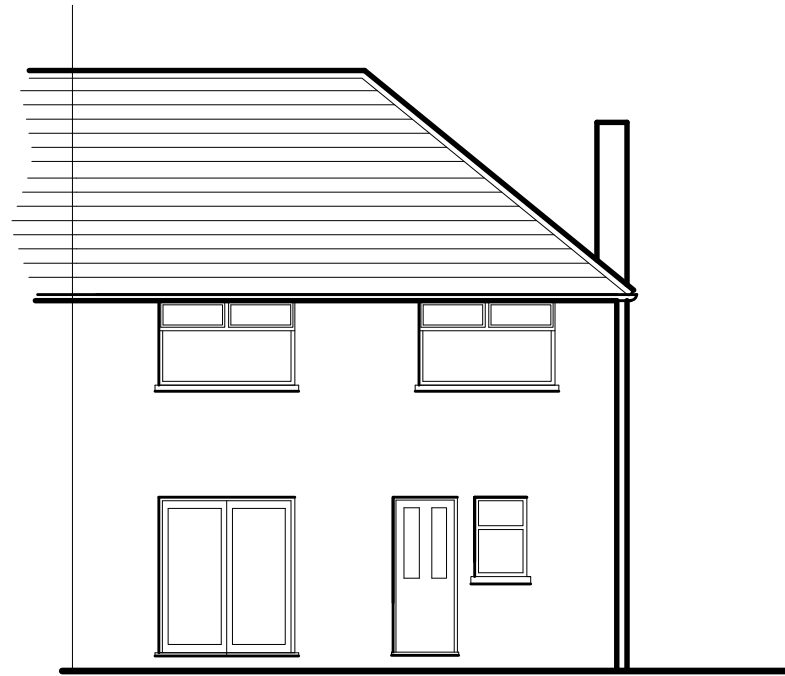


Existing Rear Elevation

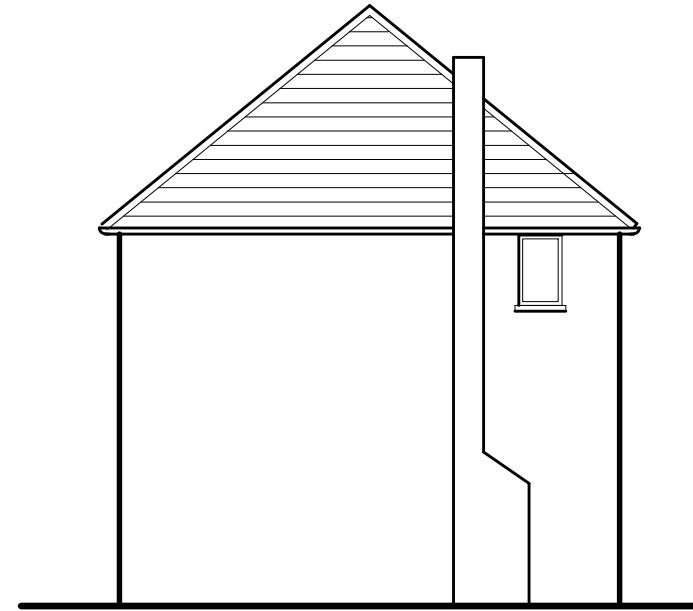


Existing RH Side Elevation

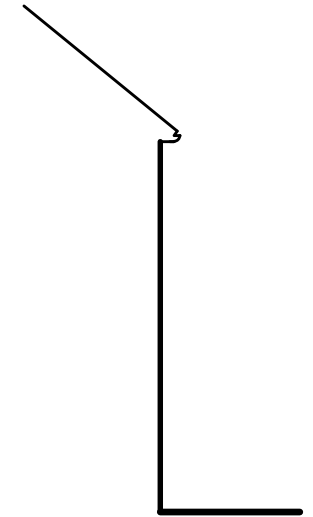

Existing RH Side Elevation

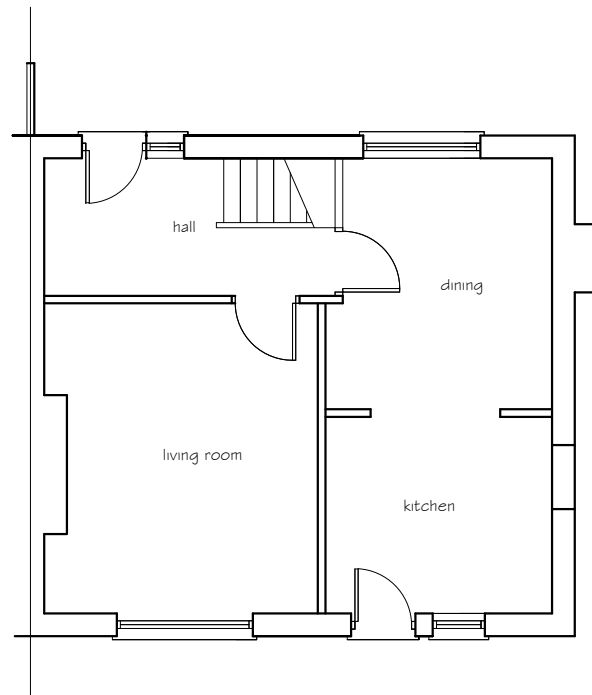

Existing ground floor

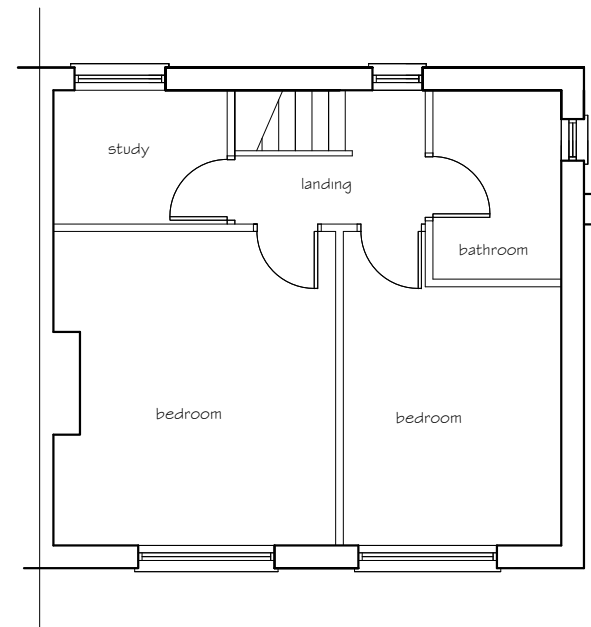

Existing first floor

Existing materials and finishes

main roof concrete tile

walls rendered finish

windows and doors upvc d/g units

Rev A 25.03.22
ELEVATIONS CORRECTED

PETER JONES
TALBOT DESIGN SERVICES
mobile: 07817538014
email: jonespeter177@gmail.com

project title
New rear extension
64 Dan Y Coed, Tonmawr

drawing title
existing elevations
and floor plans

date March 2022 scale 1:100

drawing No 64DC - 01 rev A