



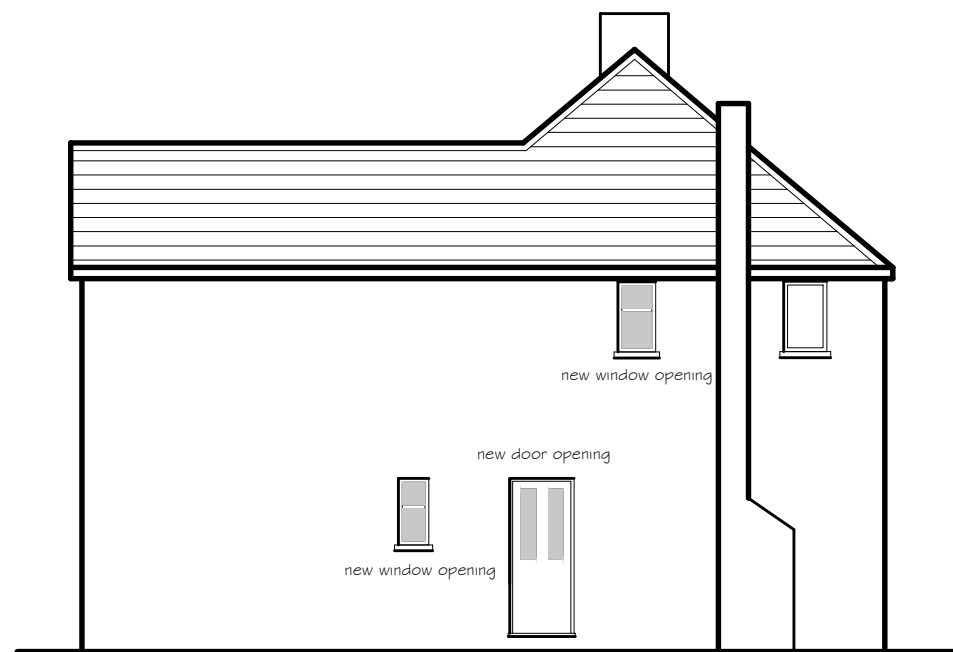


Proposed Rear Elevation

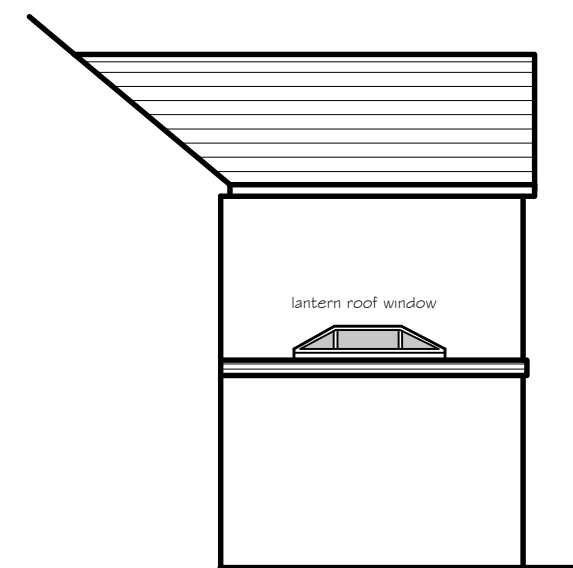


Proposed RH Side Elevation



Proposed RH Side Elevation

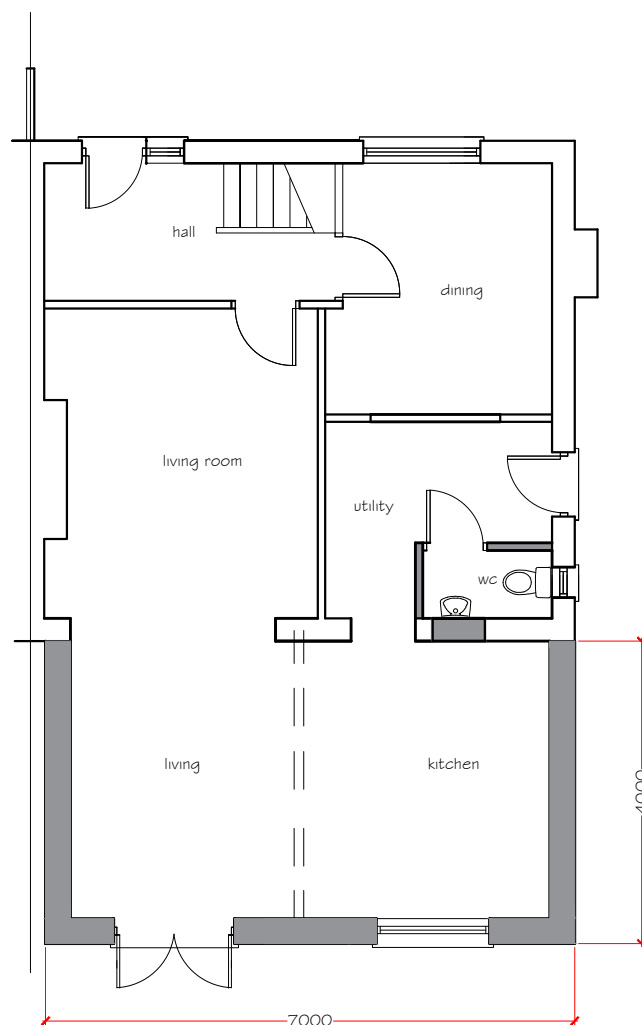

Proposed ground floor

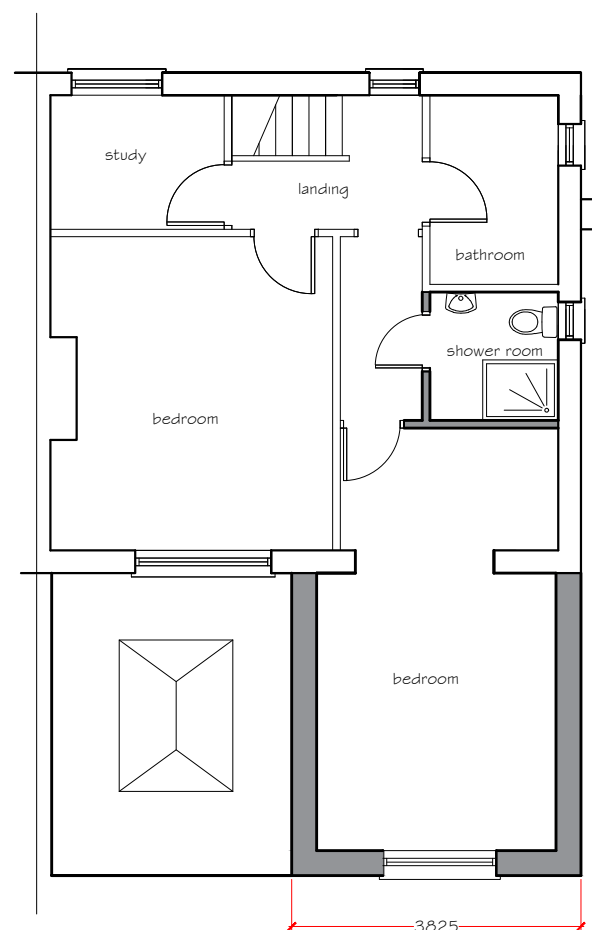

Proposed first floor

Proposed Materials & Finishes

Extension roof to match existing main roof
 new flat roof with rubber covering finish
 with glazed lantern roof window
 PVCu fascia, soffit and barge boards.
 PVCu rainwater goods

Walls - rendered finish to match
 Windows & doors
 double glazed PVCu units.

GENERAL NOTES

THE DESIGN AND CONSTRUCTION OF THE BUILDING WORKS
 AND ALL SERVICES WILL BE CARRIED OUT TO SATISFY THE
 REQUIREMENTS SET OUT IN LATEST STATUTORY BUILDING
 REGULATIONS AND TO THE APPROVAL OF THE APPOINTED
 BUILDING INSPECTOR

Rev A 25.03.22
 ELEVATIONS CORRECTED
 and roof design amended

PETER JONES
 TALBOT DESIGN SERVICES
 mobile: 07817538014
 email: jonespeter177@gmail.com

project title
 New rear extension
 64 Dan Y Coed, Tonmawr

drawing title
 proposed elevations
 and floor plans

date March 2022 scale 1:100
 drawing No
 64DC - 02 rev A