




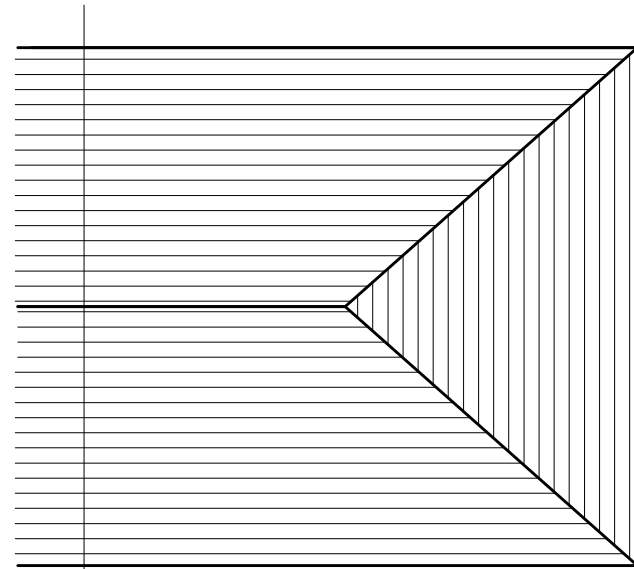

EXISTING ROOF PLAN

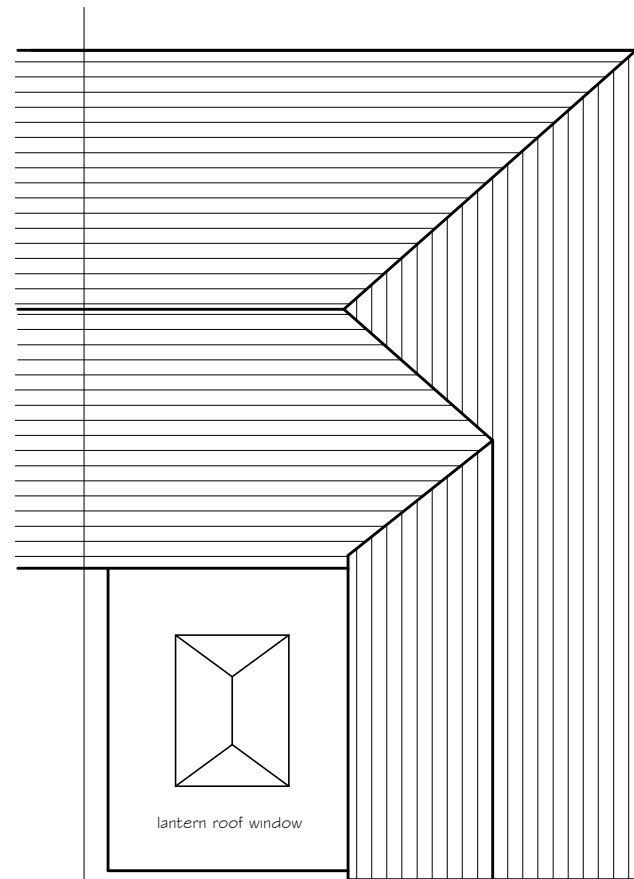

PROPOSED ROOF PLAN

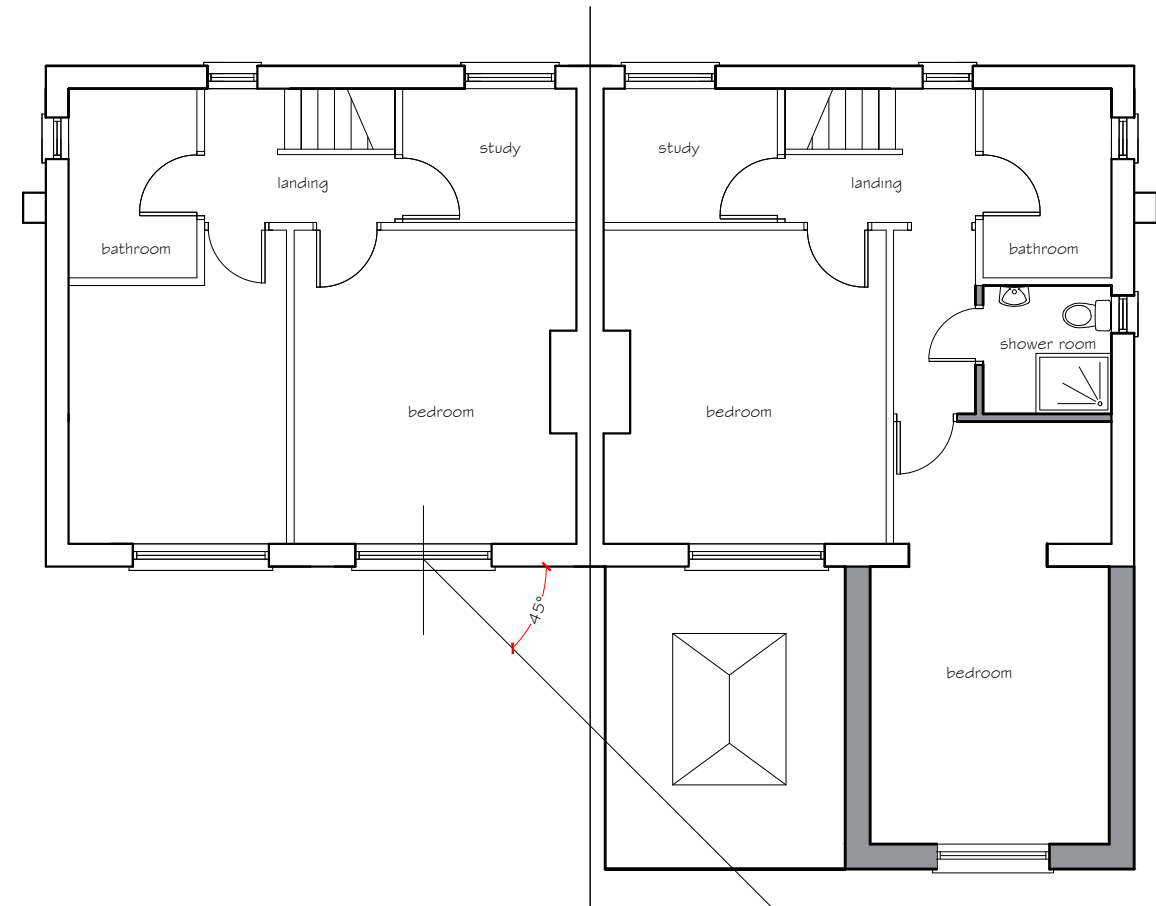

Proposed first floor 45 RULE

Rev A 25.03.22
extension roof design amended

PETER JONES
TALBOT DESIGN SERVICES
mobile: 07817538014
email: jonespeter177@gmail.com

project title
New rear extension
64 Dan Y Coed, Tonmawr

drawing title
roof plans & 45 rule

date March 2022 scale 1:100

drawing No
64DC - 04 rev A