

Proposed Materials & Finishes

Roof

glass fibre flat roof covering
with lantern roof window

White PVCu fascia, soffits

White PVCu rainwater goods


Walls

rendered to match main walls


Windows, doors & to be white
double glazed PVCu units.




PROPOSED REAR ELEVATION

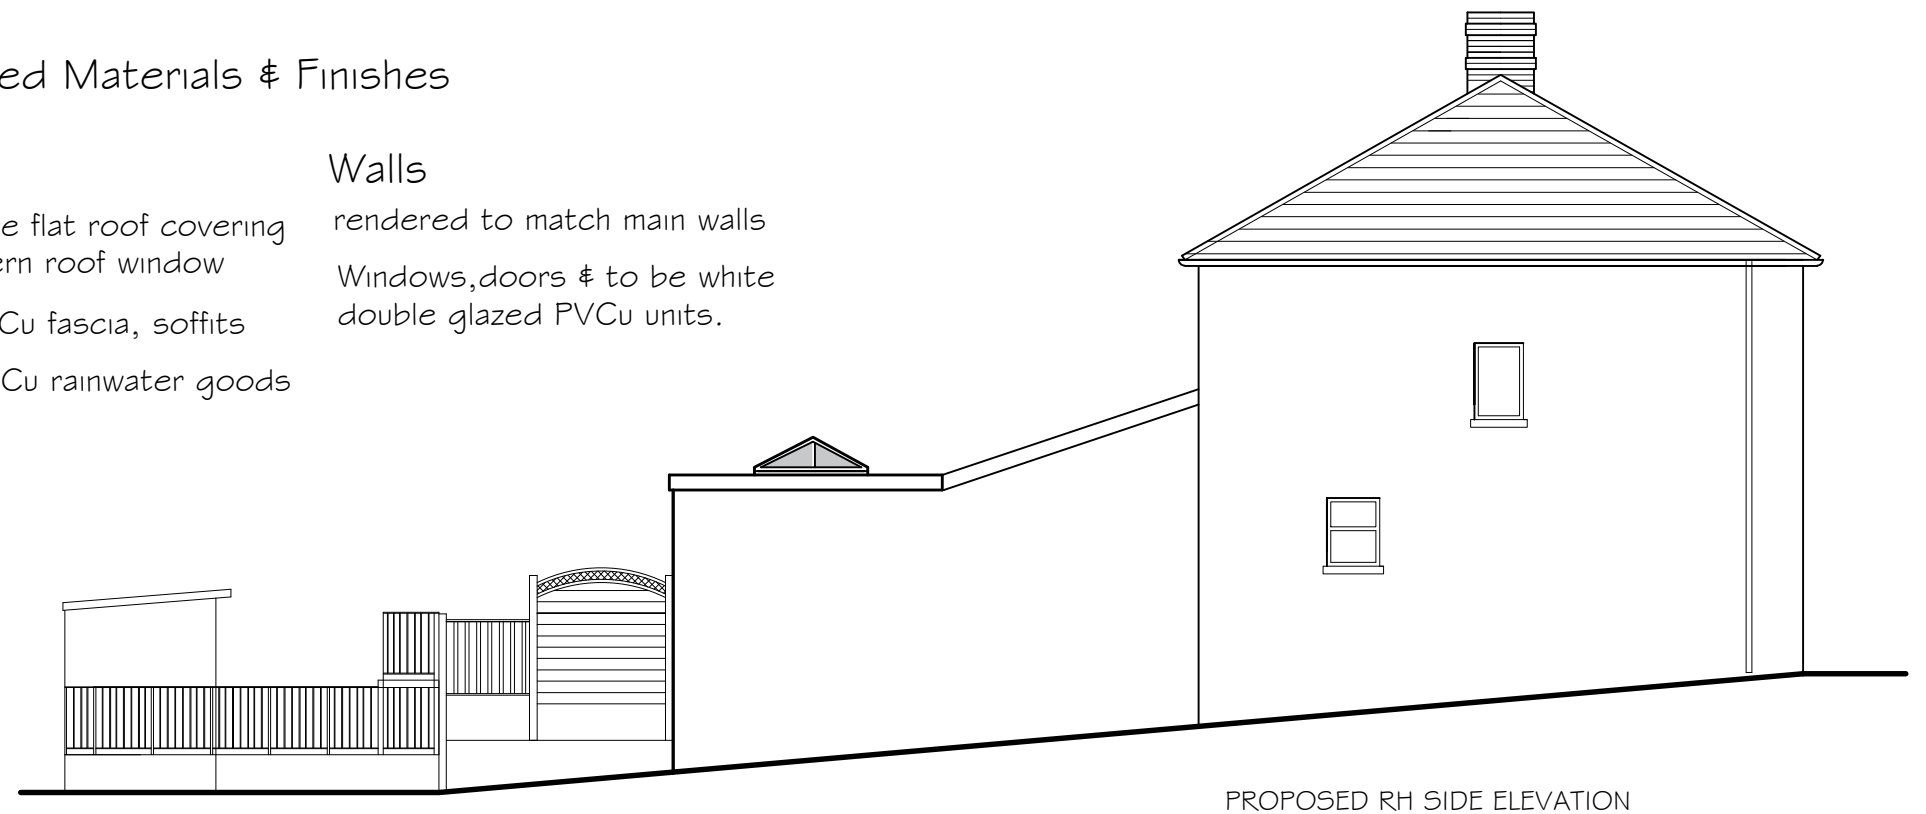

PROPOSED RH SIDE ELEVATION

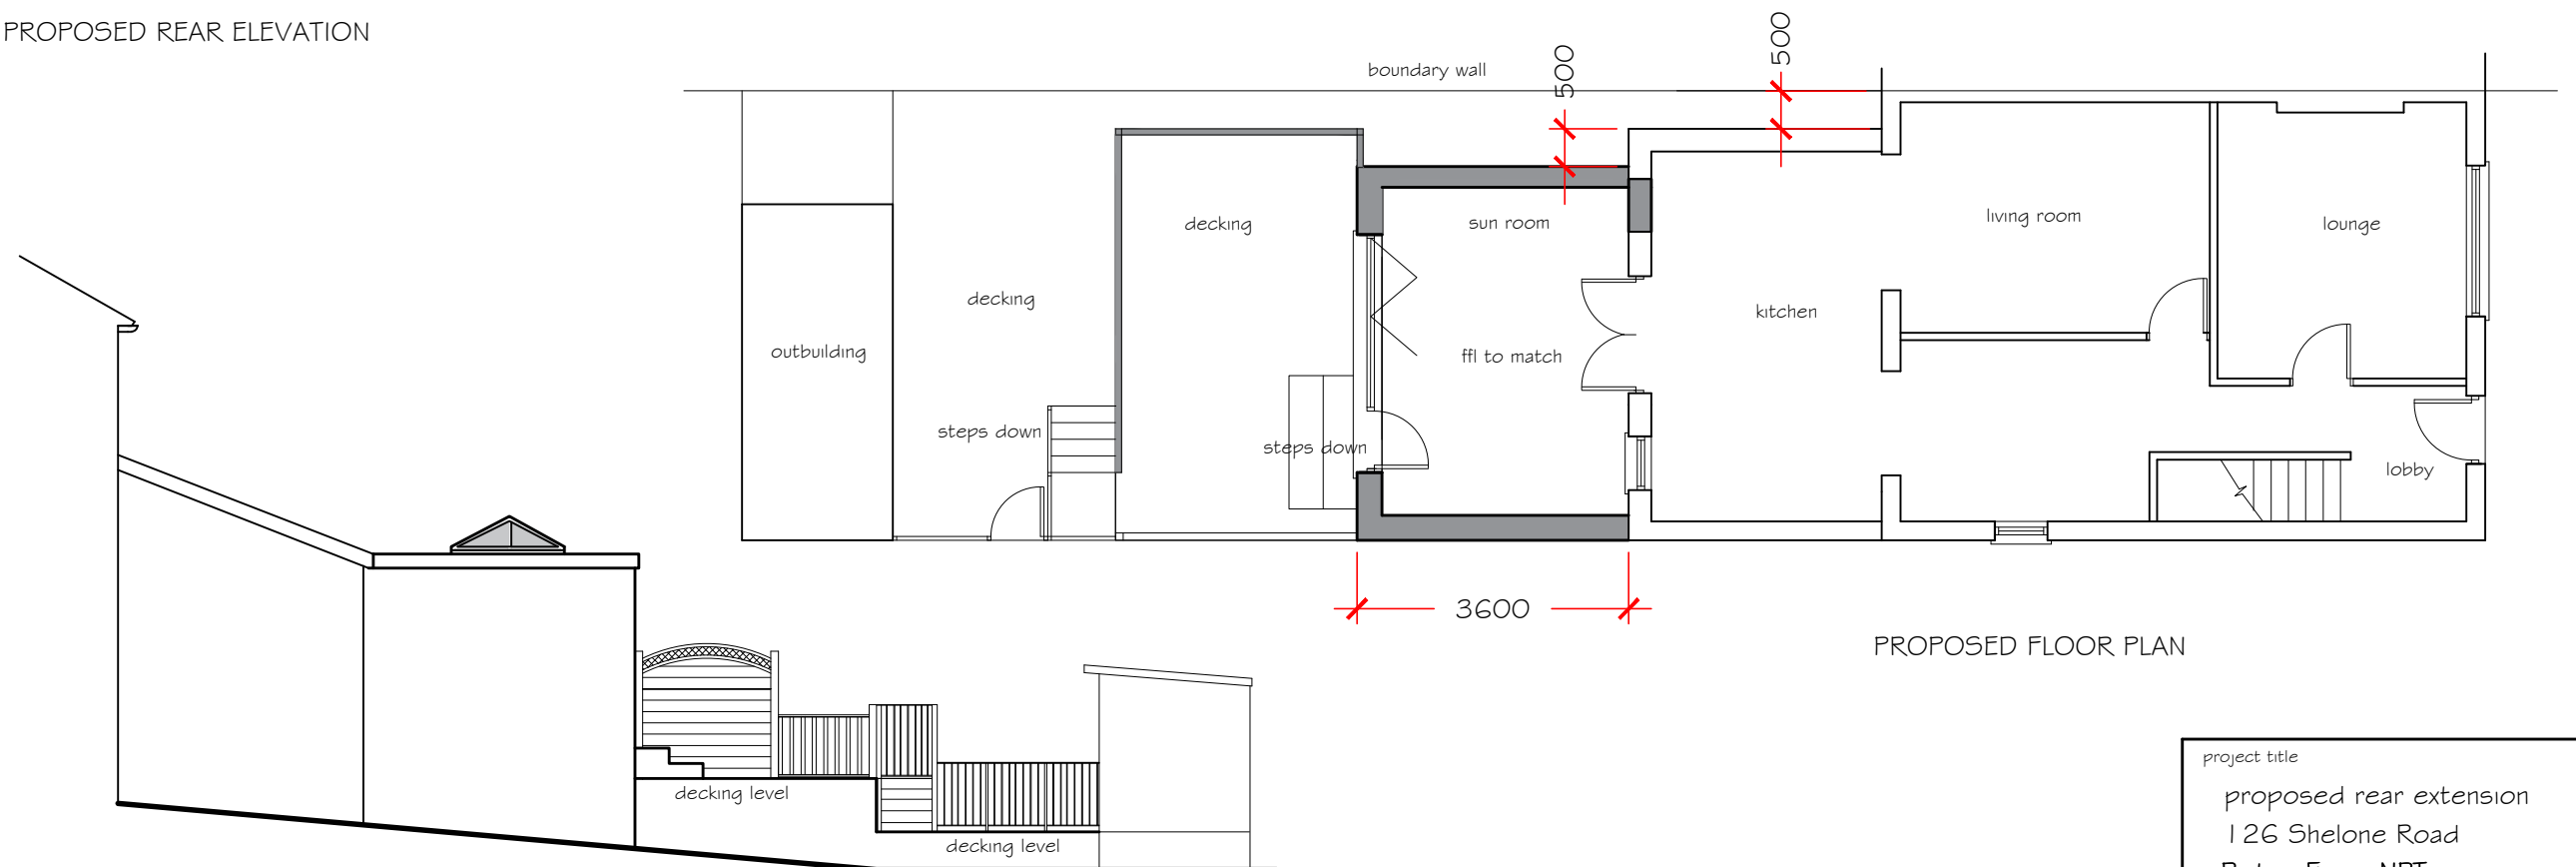

PROPOSED FLOOR PLAN

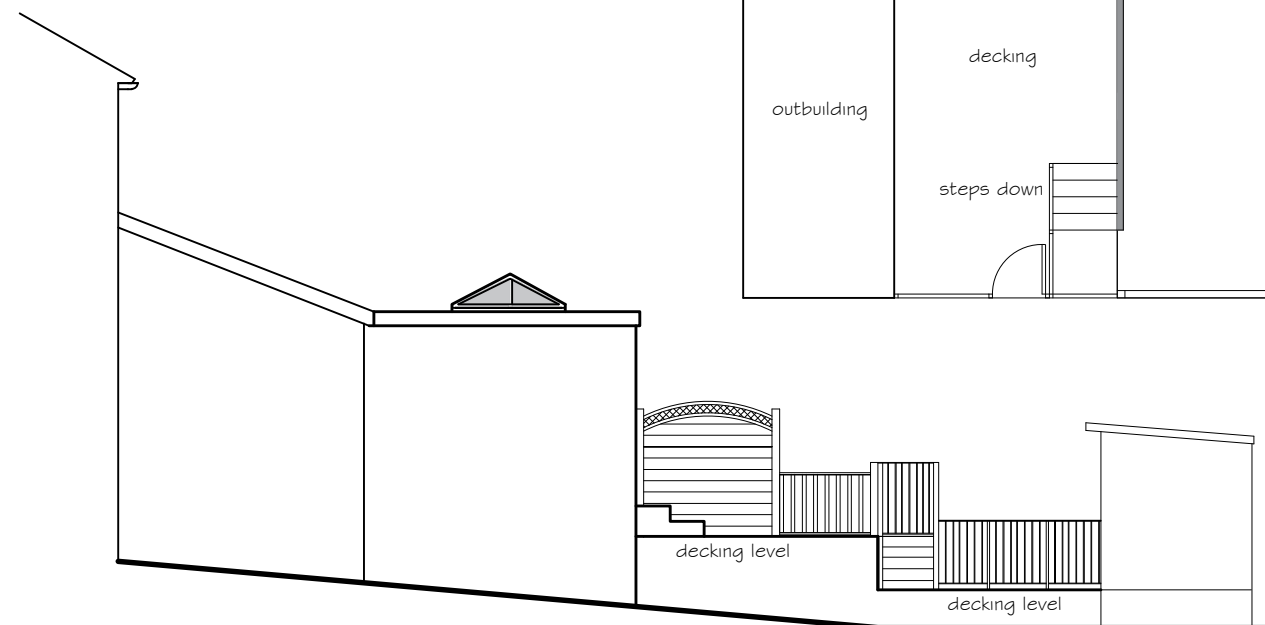

PROPOSED LH SIDE ELEVATION

boundary wall not shown for clarity

project title
proposed rear extension
126 Shelone Road
Briton Ferry NPT

drawing title
Proposed Elevations
and Floor Plans

drawing No
126SR - 02 rev A

revision A 26.03.22
general amendments

date March 2022 scale 1:100