

boundary wall

OUTBUILDING

rear garden

shed

conservatory

boundary wall

kitchen

living room

hall

Existing Materials & Finishes


Roof concrete tile
white PVCu fascia, soffit and barge boards
white PVCu rainwater goods
Walls facing brick with rendered panels
Windows & doors
double glazed white PVCu units.




Existing Front Elevation



Existing Rear Elevation

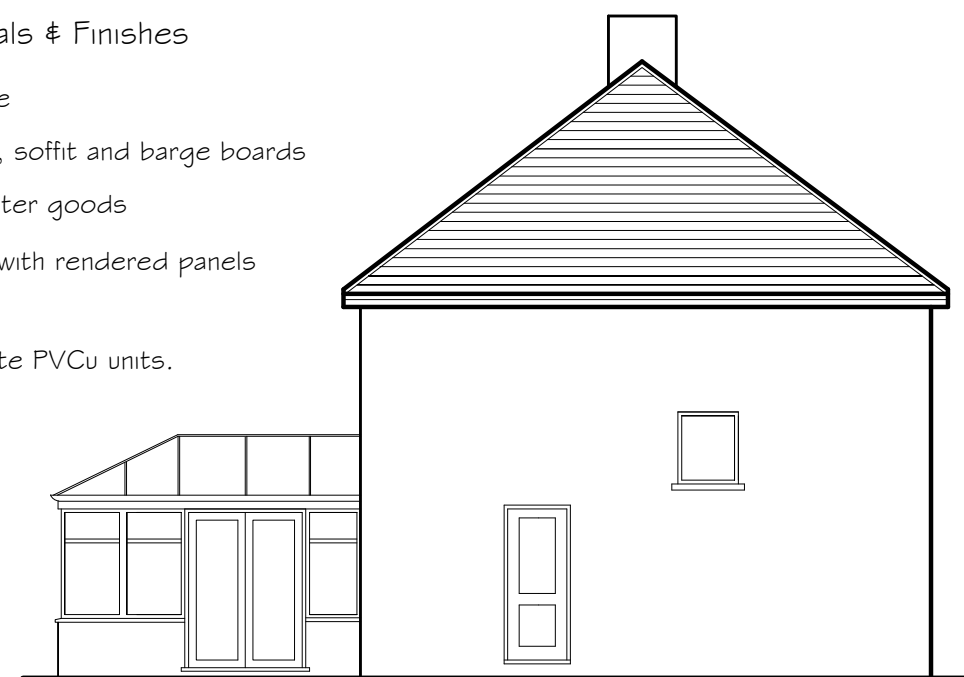

Existing LH Side Elevation

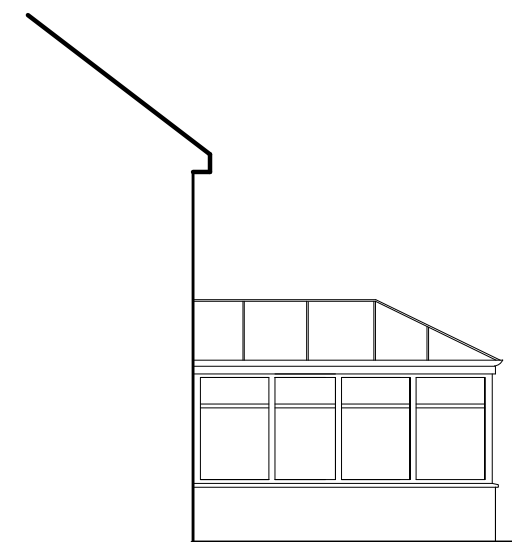

Existing RH Side Elevation

PETER JONES
TALBOT DESIGN SERVICES
mobile: 07817538014
email: jonespeter177@gmail.com

project title
New side extension
9 Parry Road, Sandfields

drawing title
existing elevations
and floor plans

date March 2022 scale 1:100
drawing No 9PR - 02