



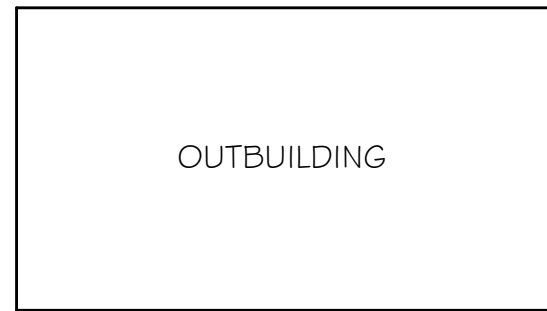

OUTBUILDING

rear garden

boundary wall

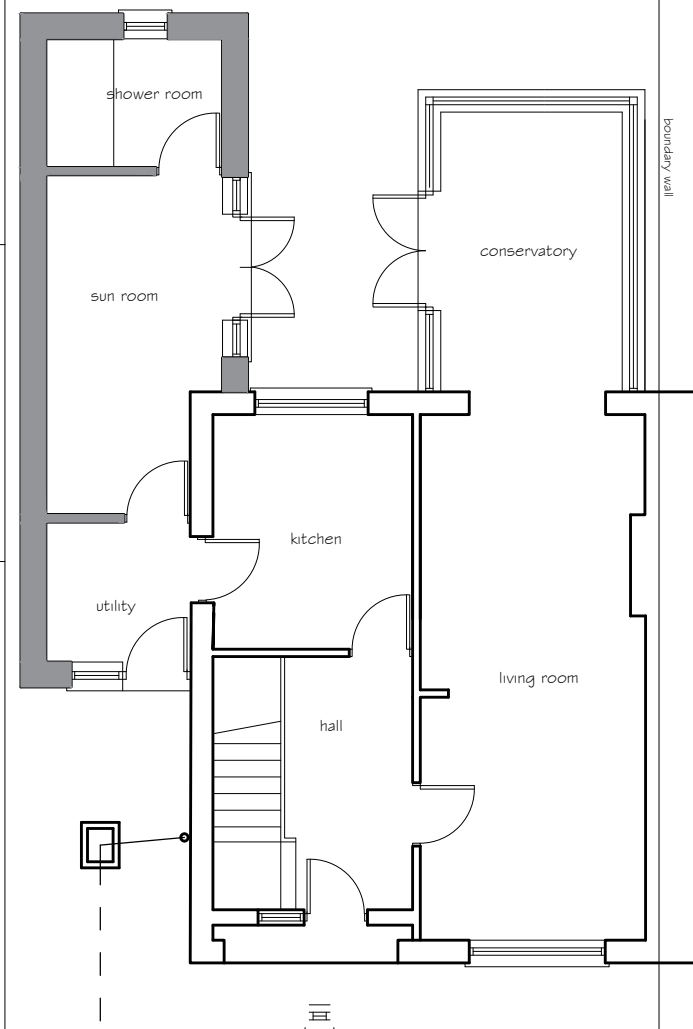


Proposed Ground Floor Plan




Proposed Front Elevation



Proposed Rear Elevation

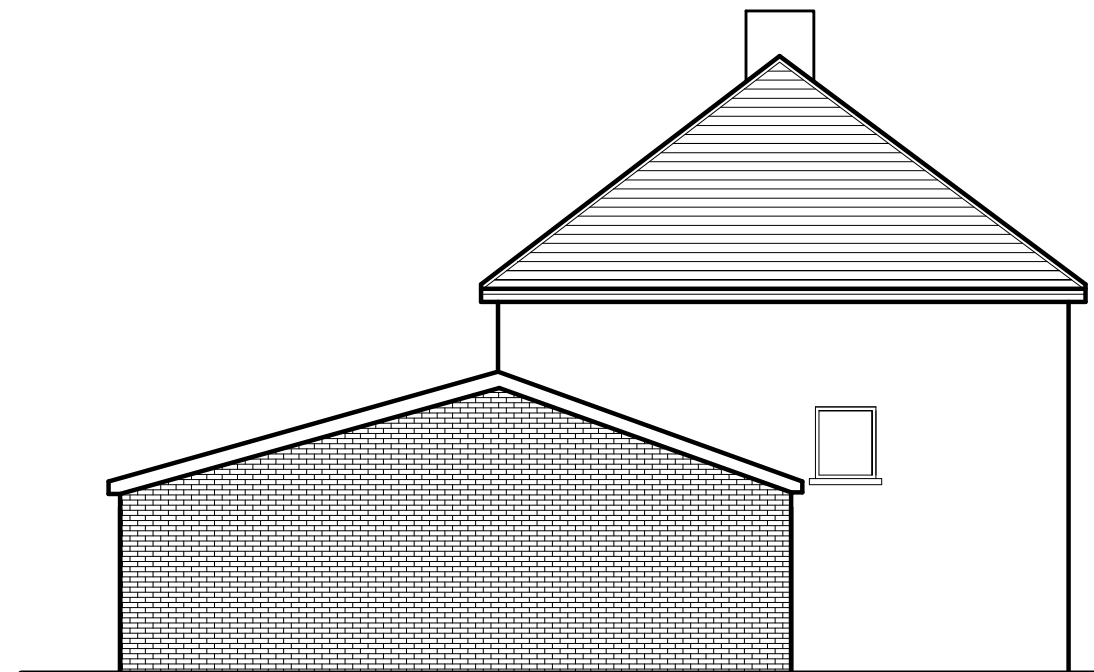

Proposed Side Elevation

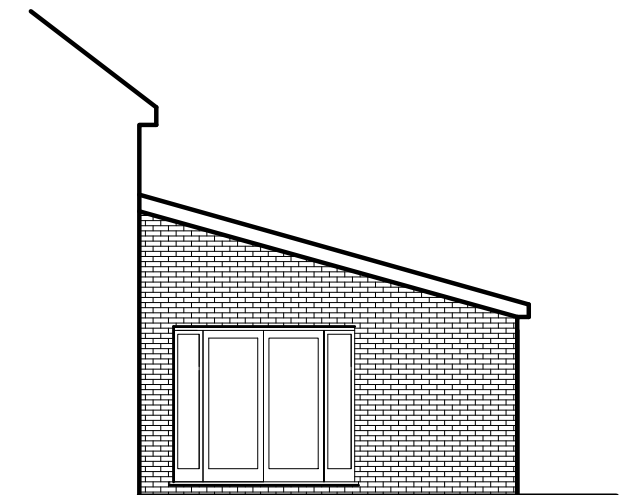

Proposed Side Elevation

Proposed Materials & Finishes

Roof concrete tile to match main roof
white PVCu fascia, soffit and barge boards
white PVCu rainwater goods

Walls facing brick finish to match
Windows & doors to comprise of
double glazed white PVCu units.

PETER JONES
TALBOT DESIGN SERVICES
mobile: 07817538014
email: jonespeter177@gmail.com

project title
New side extension
9 Parry Road, Sandfields

drawing title
proposed elevations
and floor plans

date March 2022 scale 1:100
drawing No 9PR - 02