



Superseded

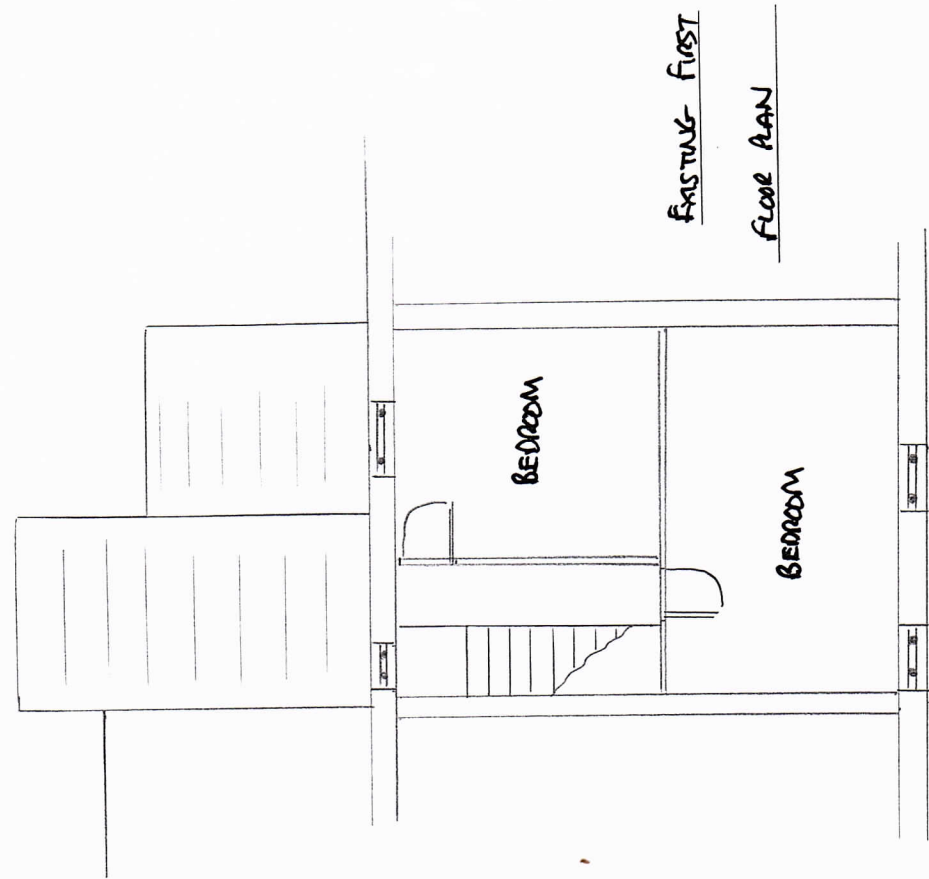

EXISTING FIRST
FLOOR PLAN

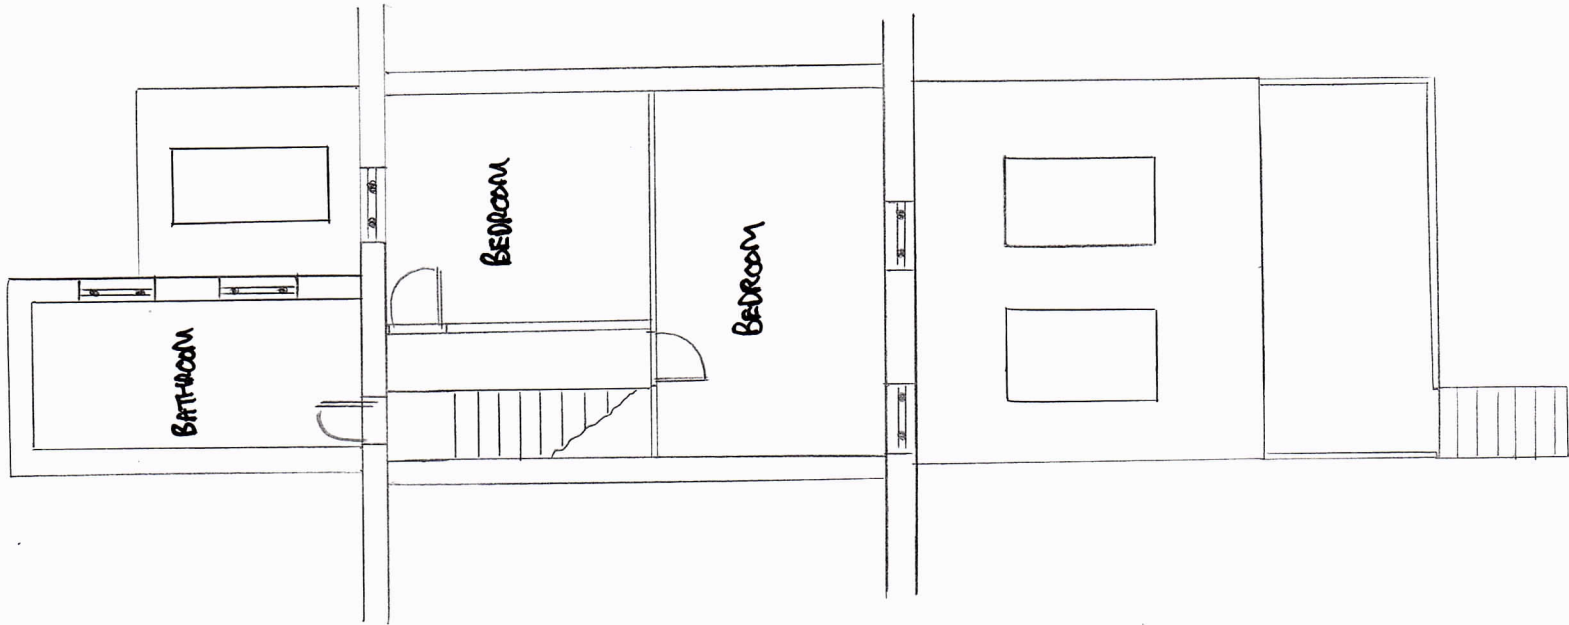

PROPOSED FIRST
FLOOR PLAN

SCALE 1:100