


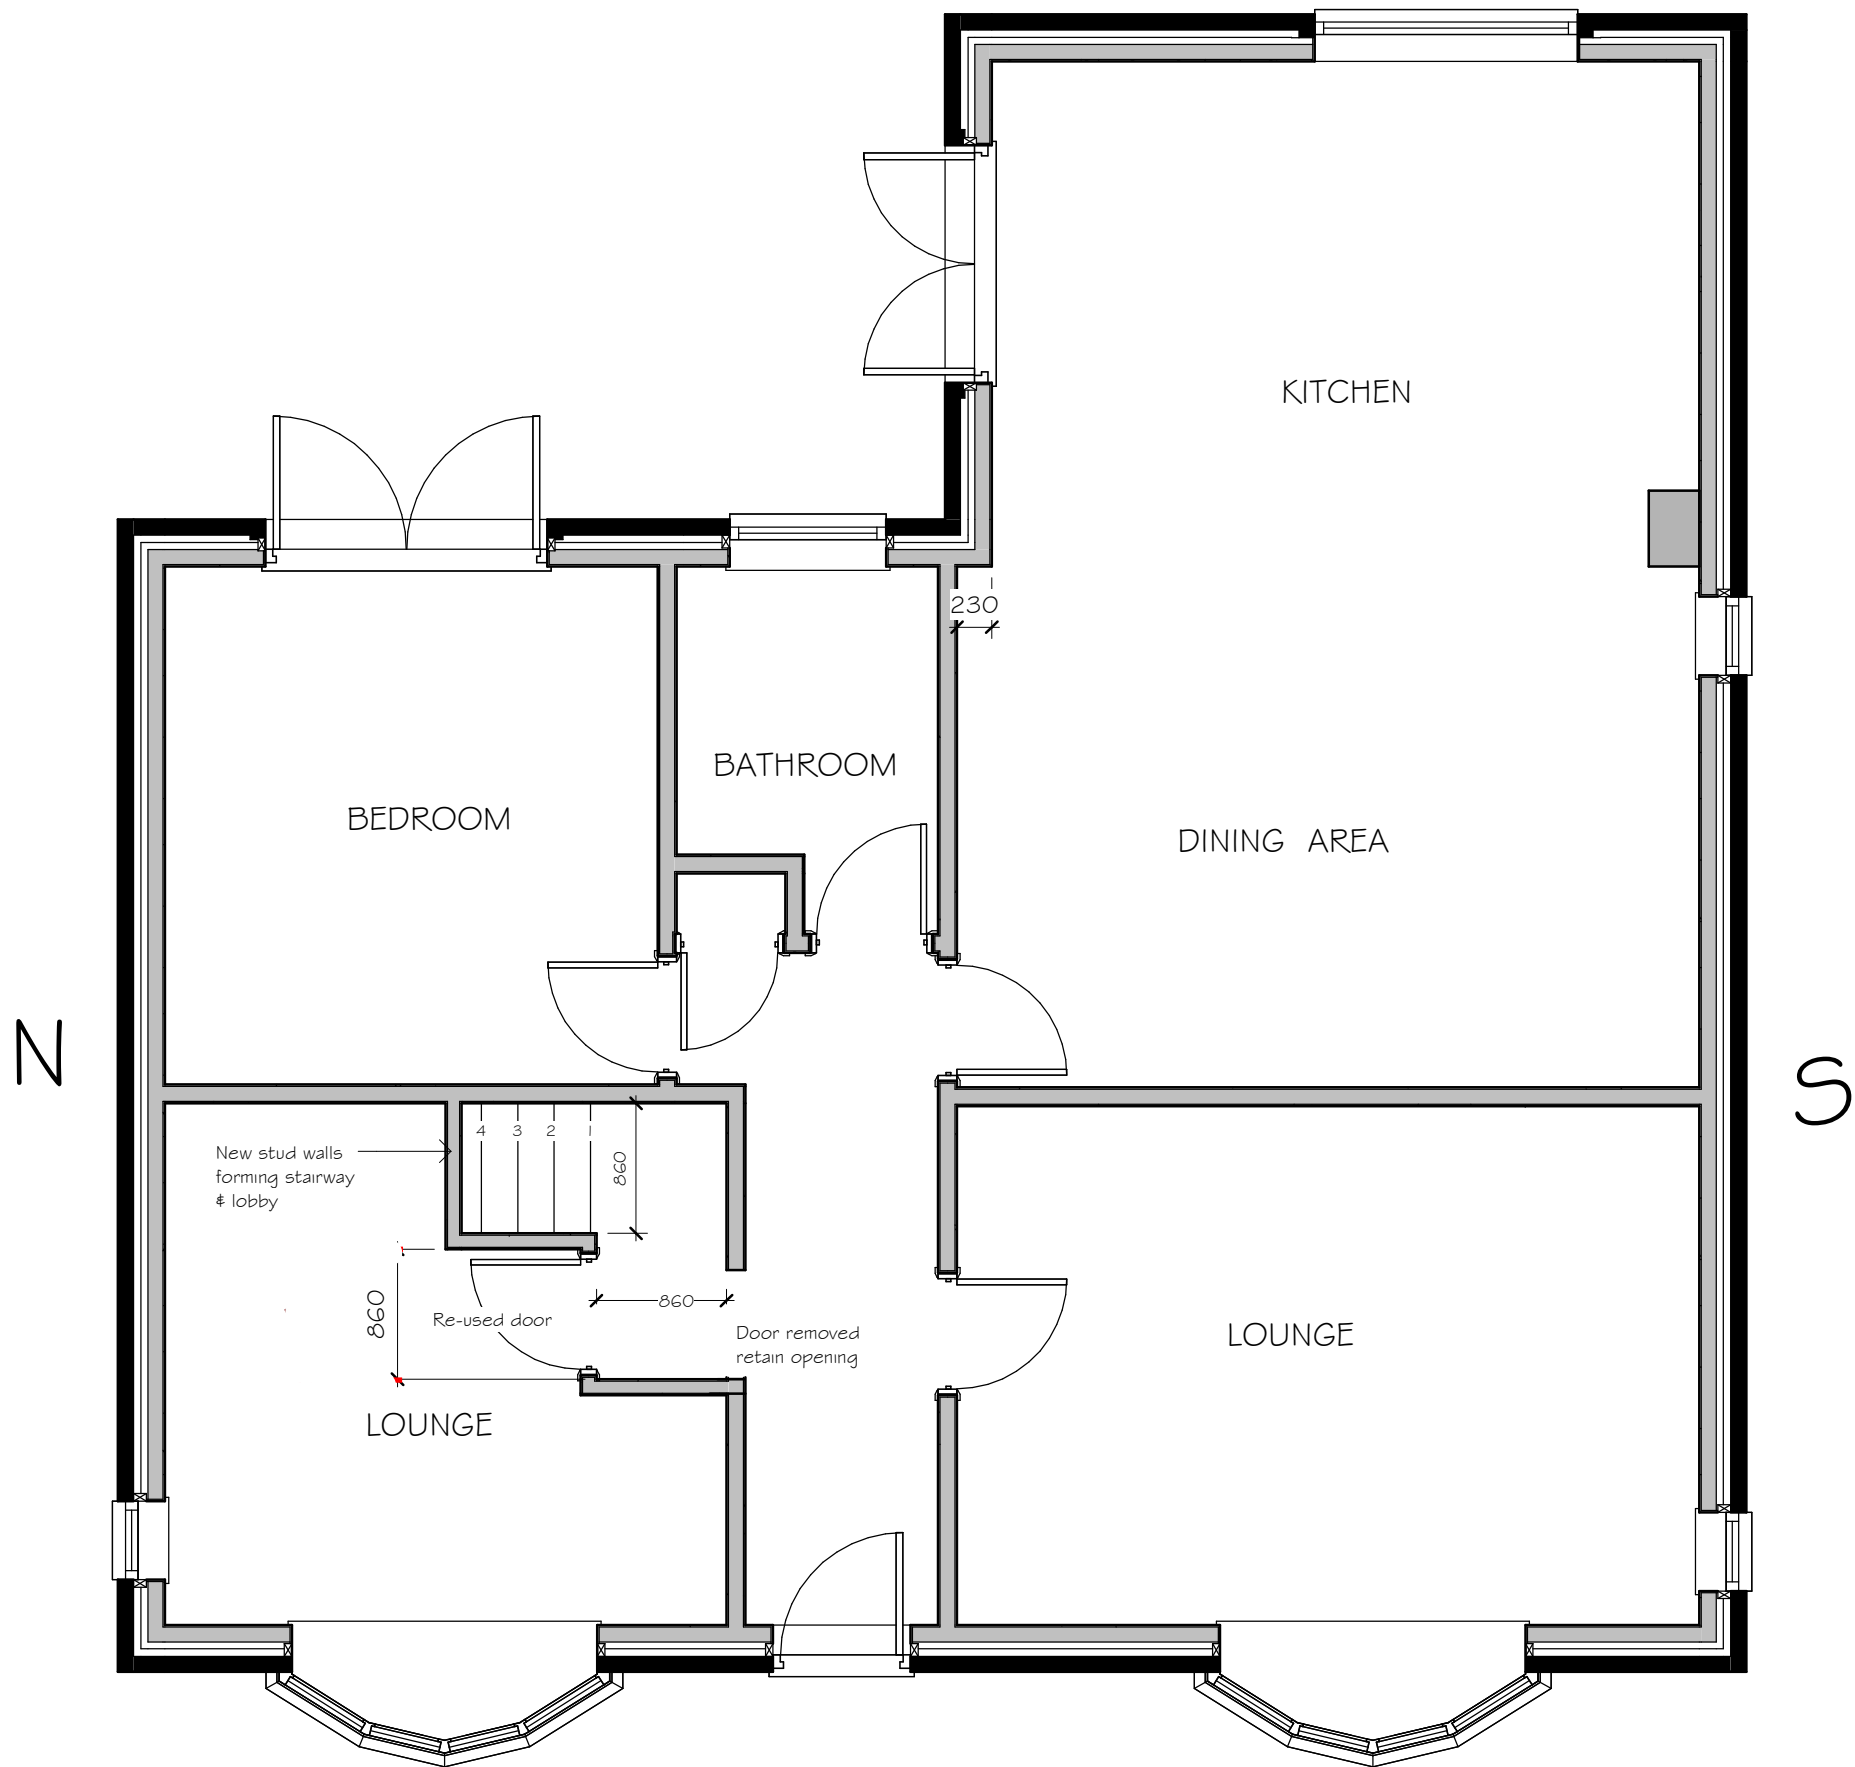

GROUND FLOOR PLAN

W

B Scale stated changed to 1:50
A Window added to Lounge side wall front

REVISION	DESCRIPTION	NAME	DATE

PROJECT		PROPOSED LOFT CONVERSION at 6 GILFACH ROAD, BRYNCOCH , NEATH. SA10 8EH		
SHEET TITLE		DATE 16.02.22. SCALE 1:50 DRAWN DG	DRAWING NO 2111 / 5	REV B
PROPOSED GROUND FLOOR PLAN				