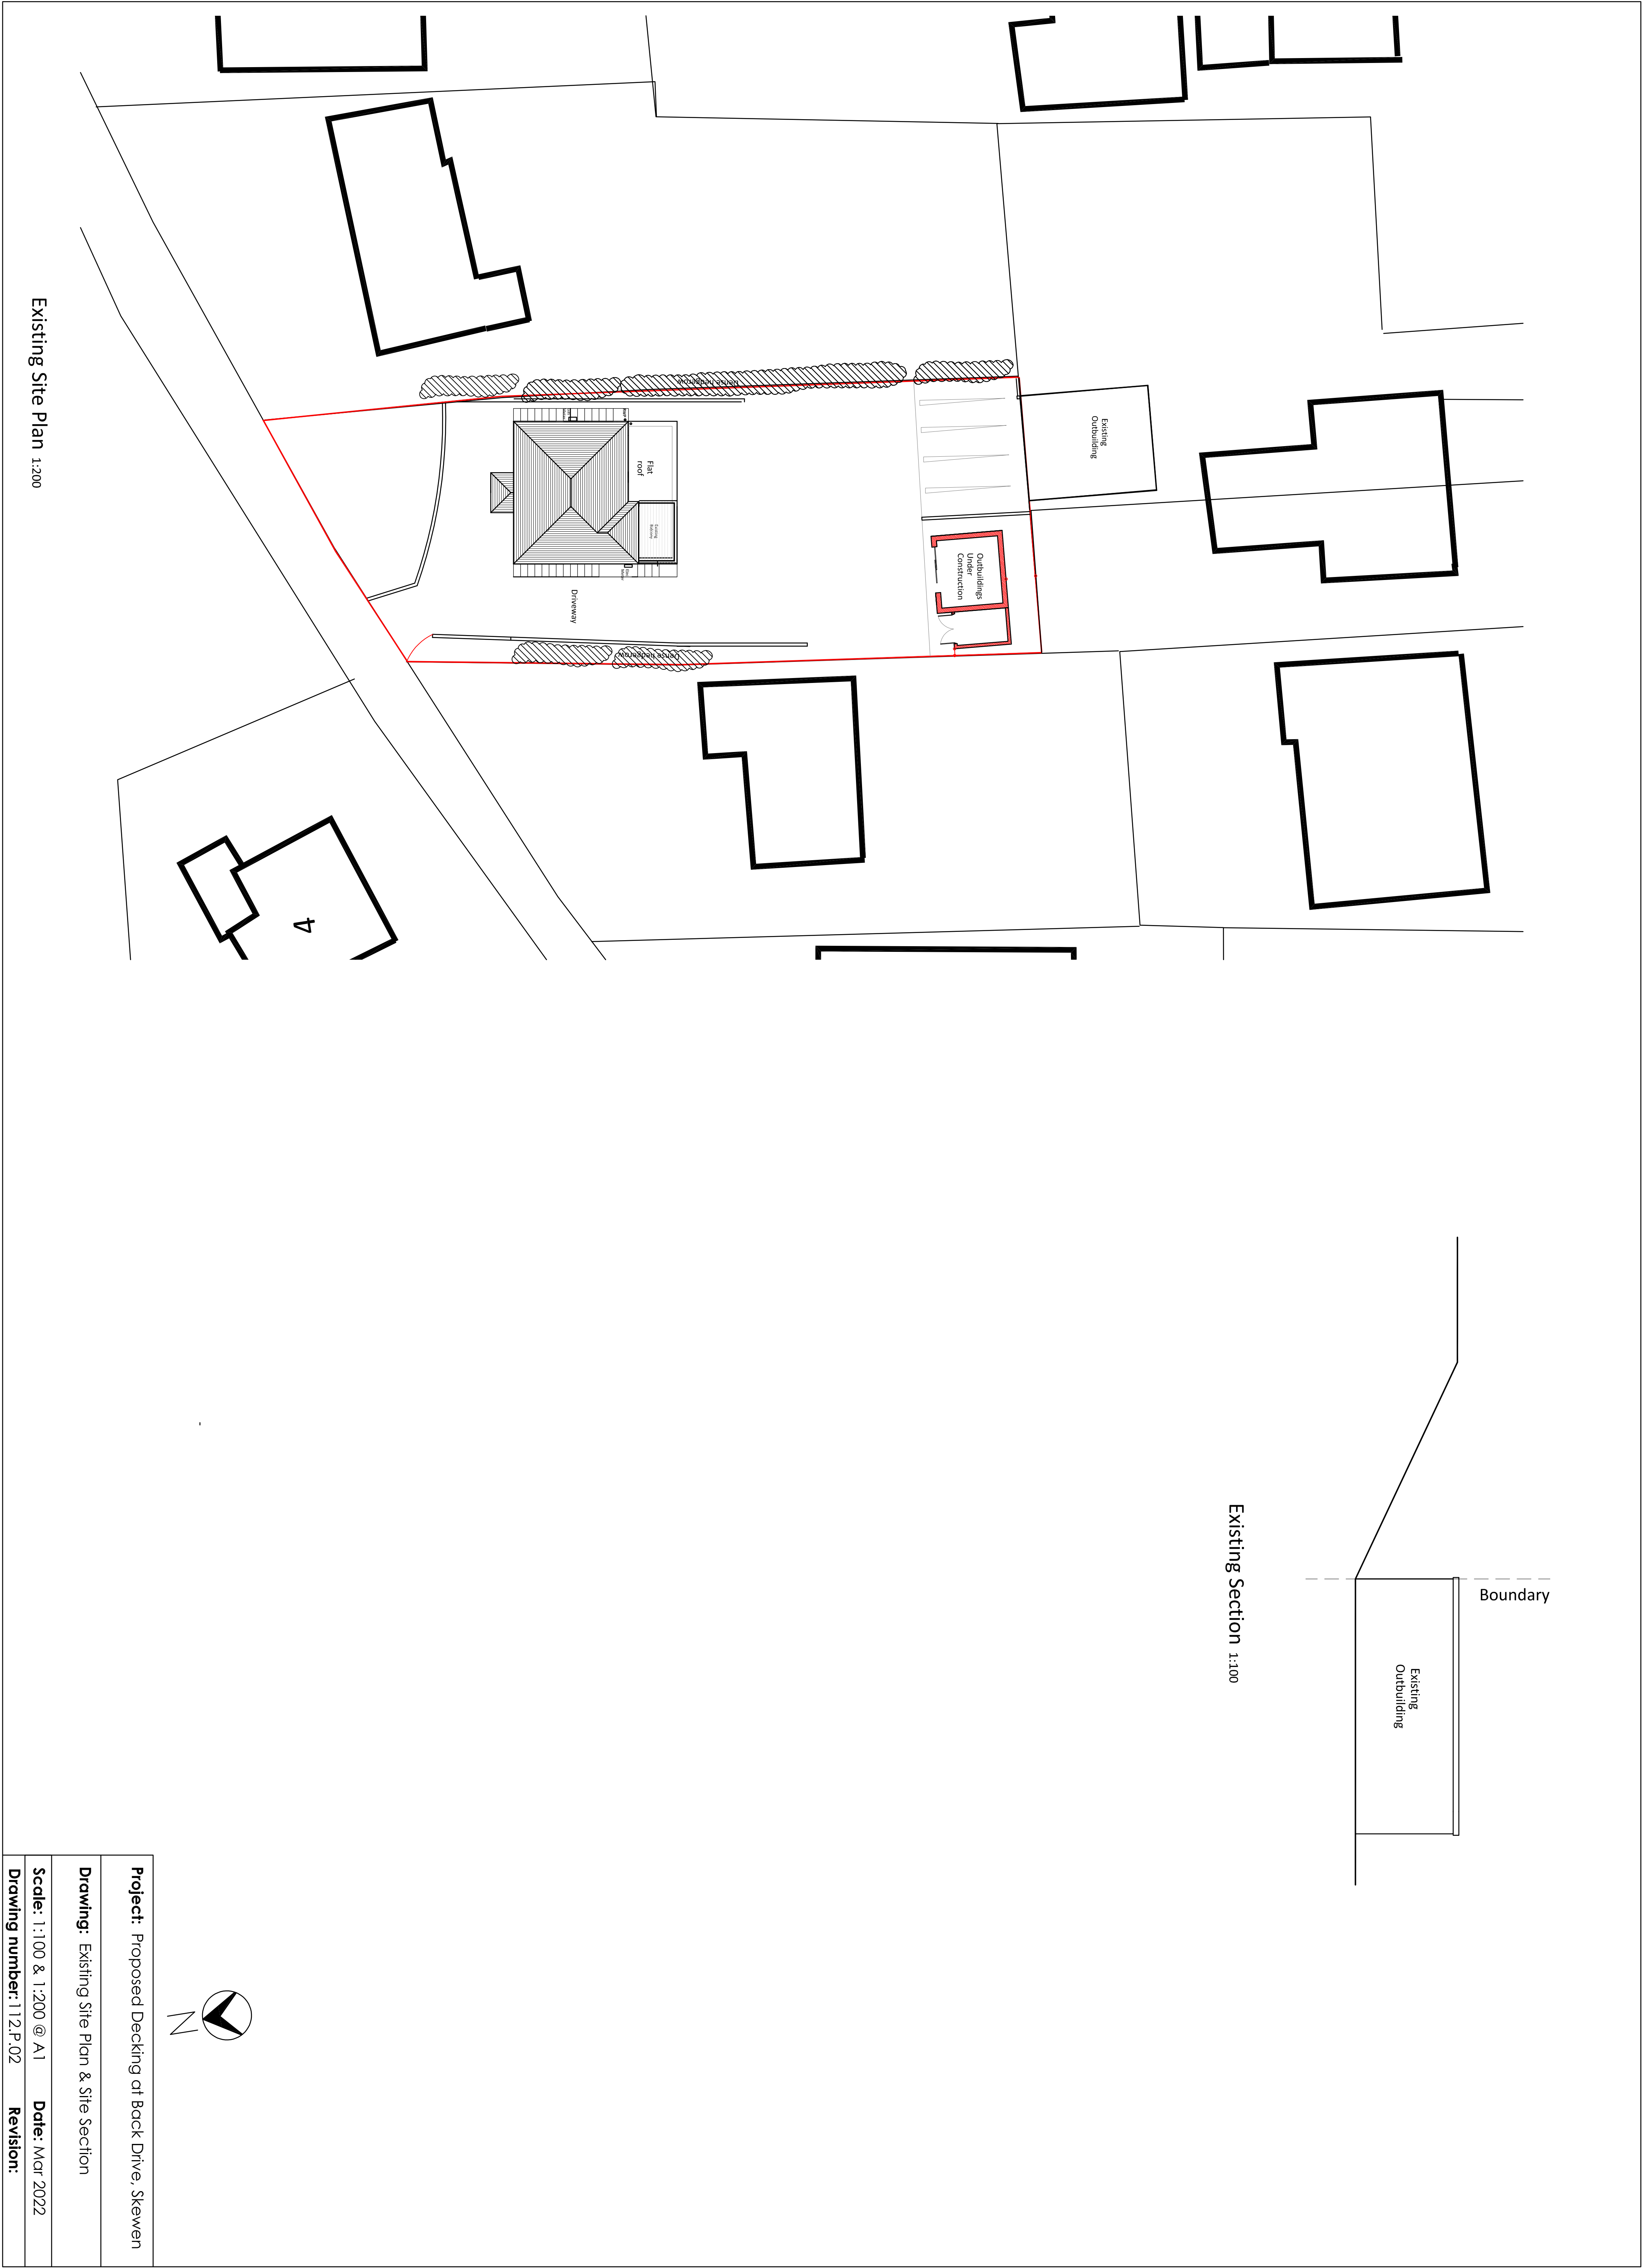


Project: Proposed Decking at Back Drive, Skewen			
Drawing: Existing Site Plan & Site Section			
Scale: 1:100 & 1:200 @ A1	Date: Mar 2022		
Drawing number: 112.P.02	Revision:		