




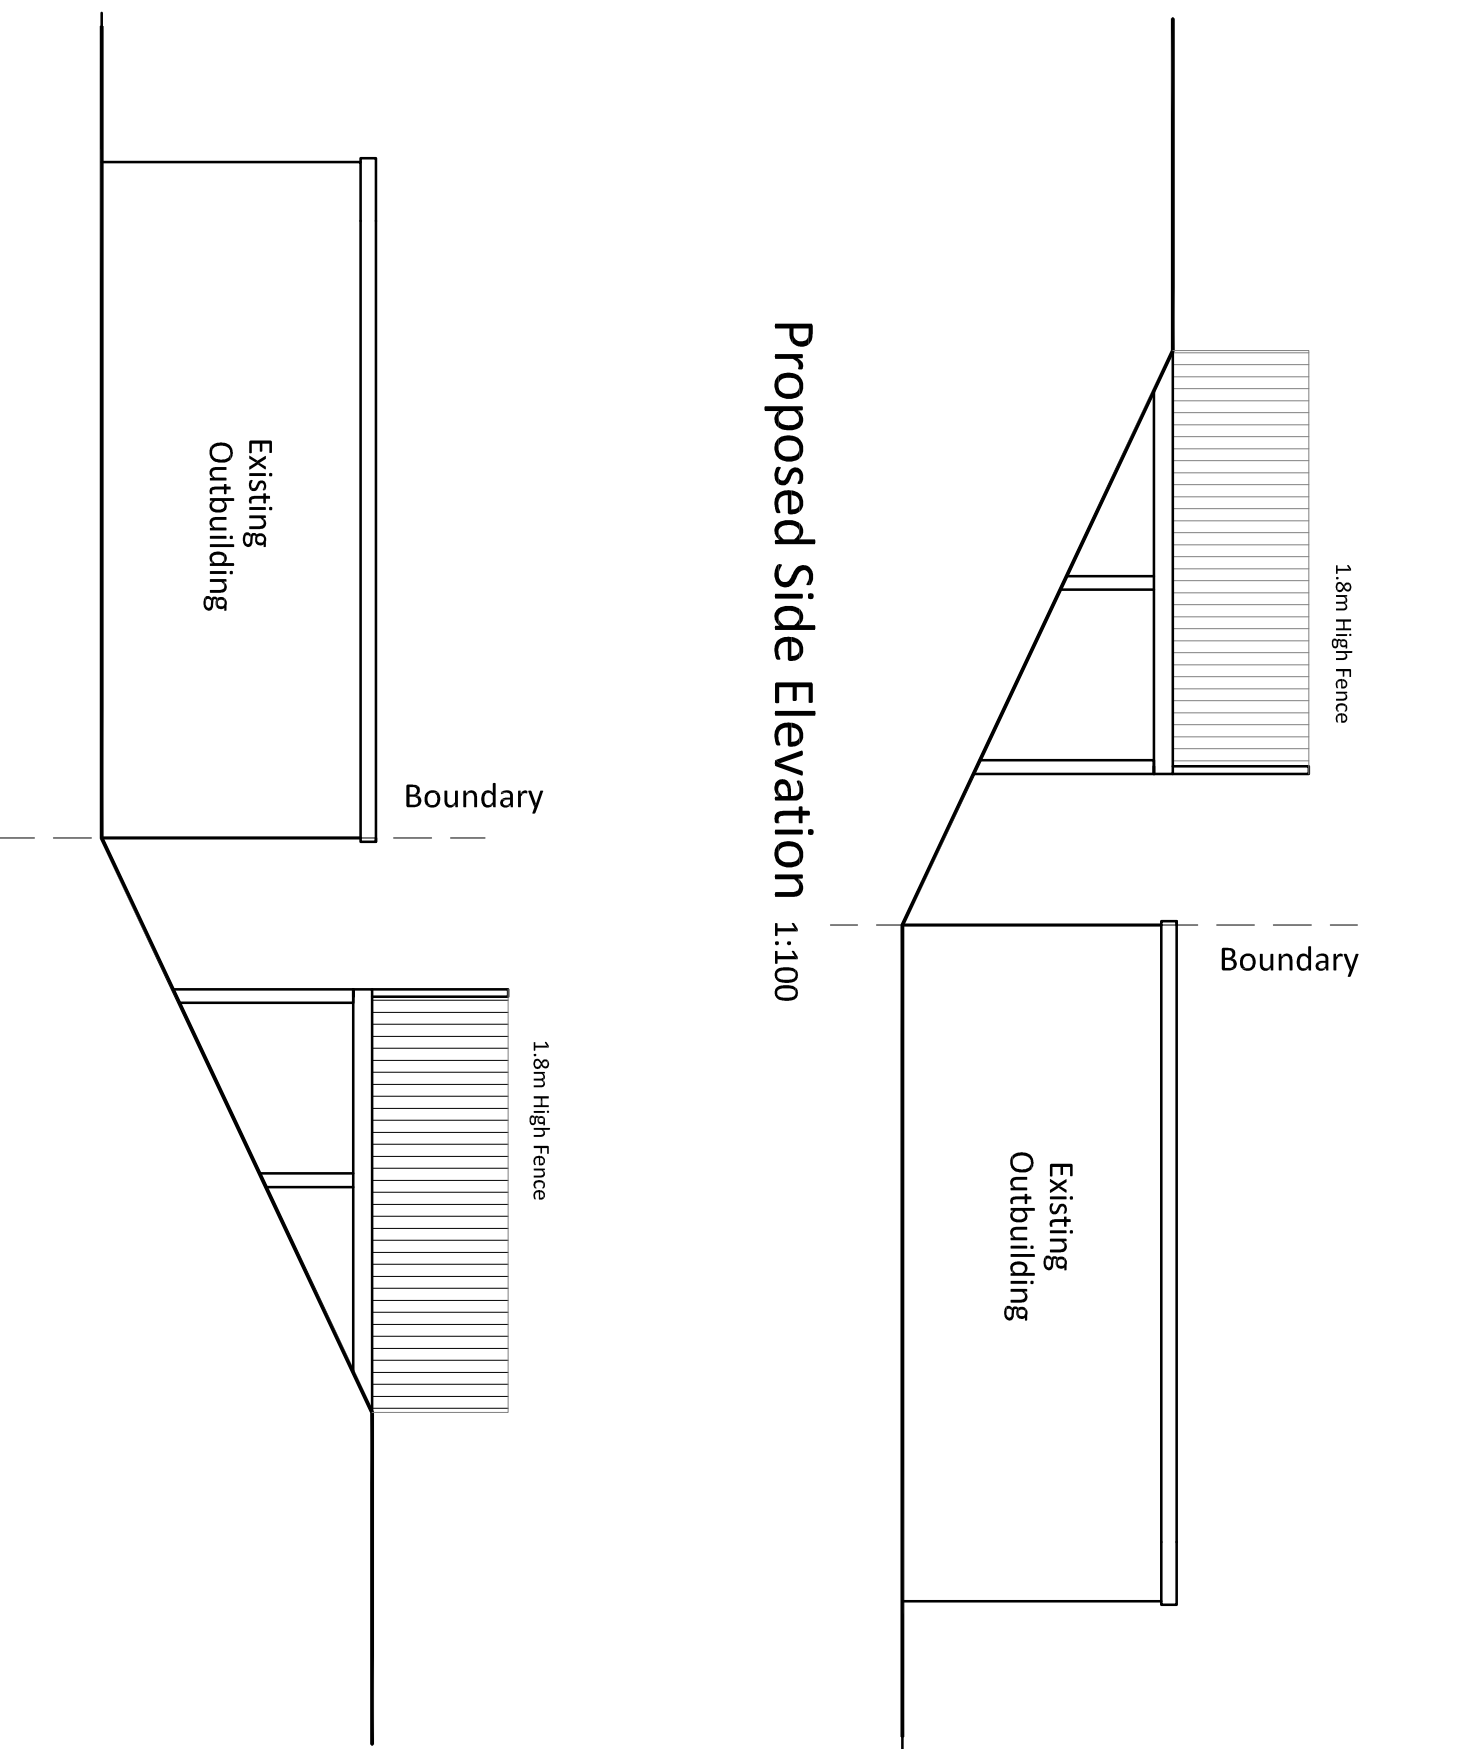


Proposed Side Elevation 1:100

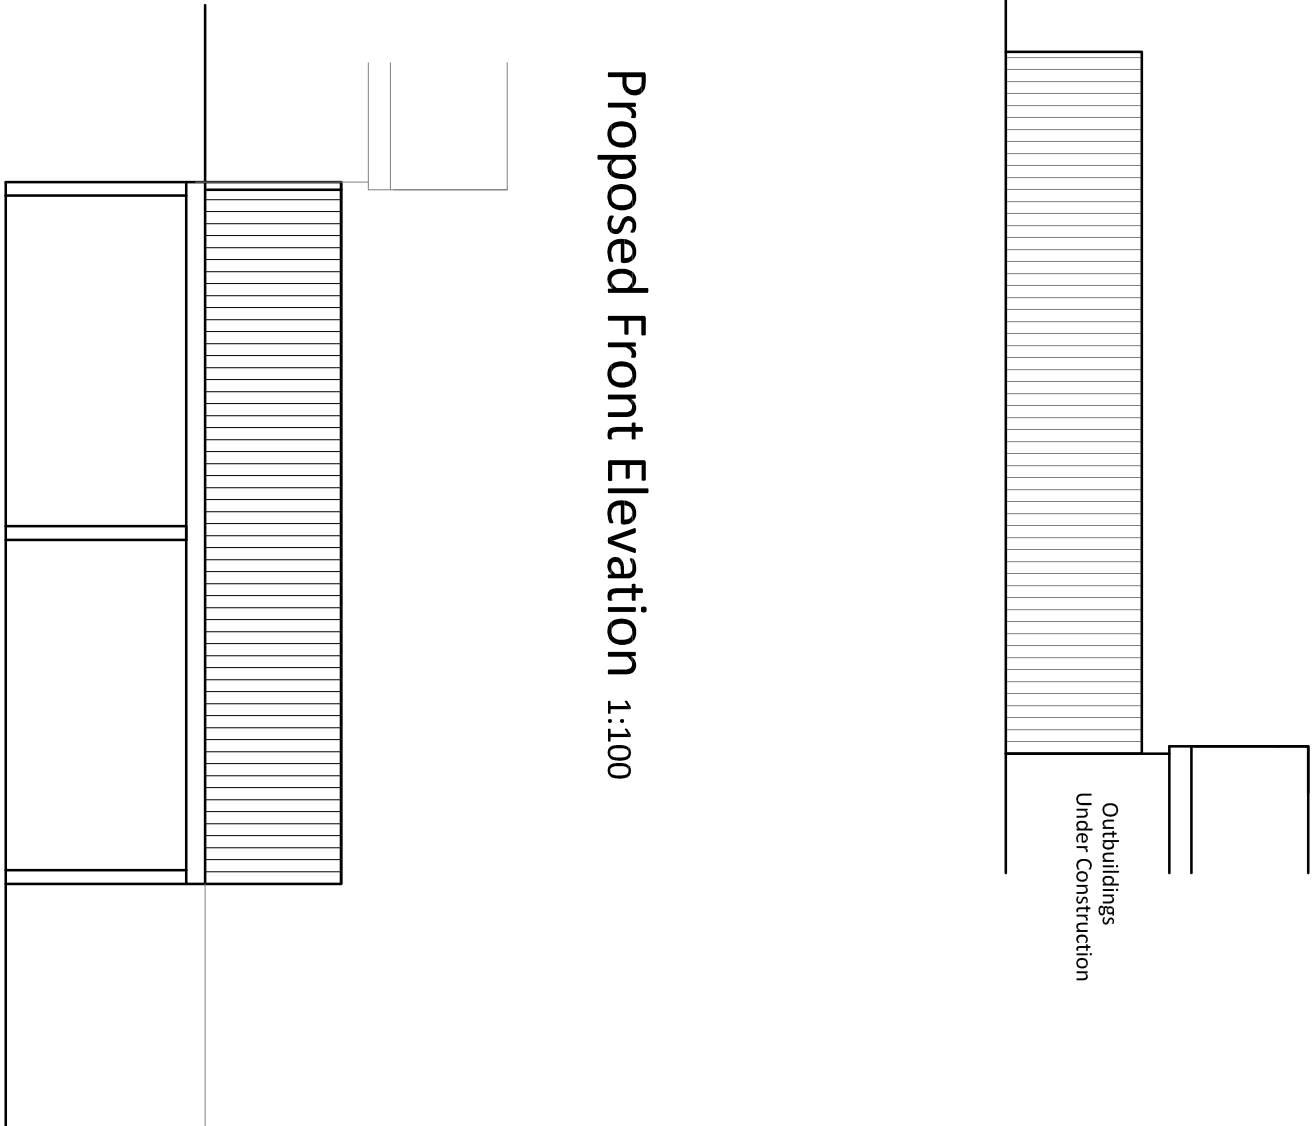


Proposed Front Elevation 1:100

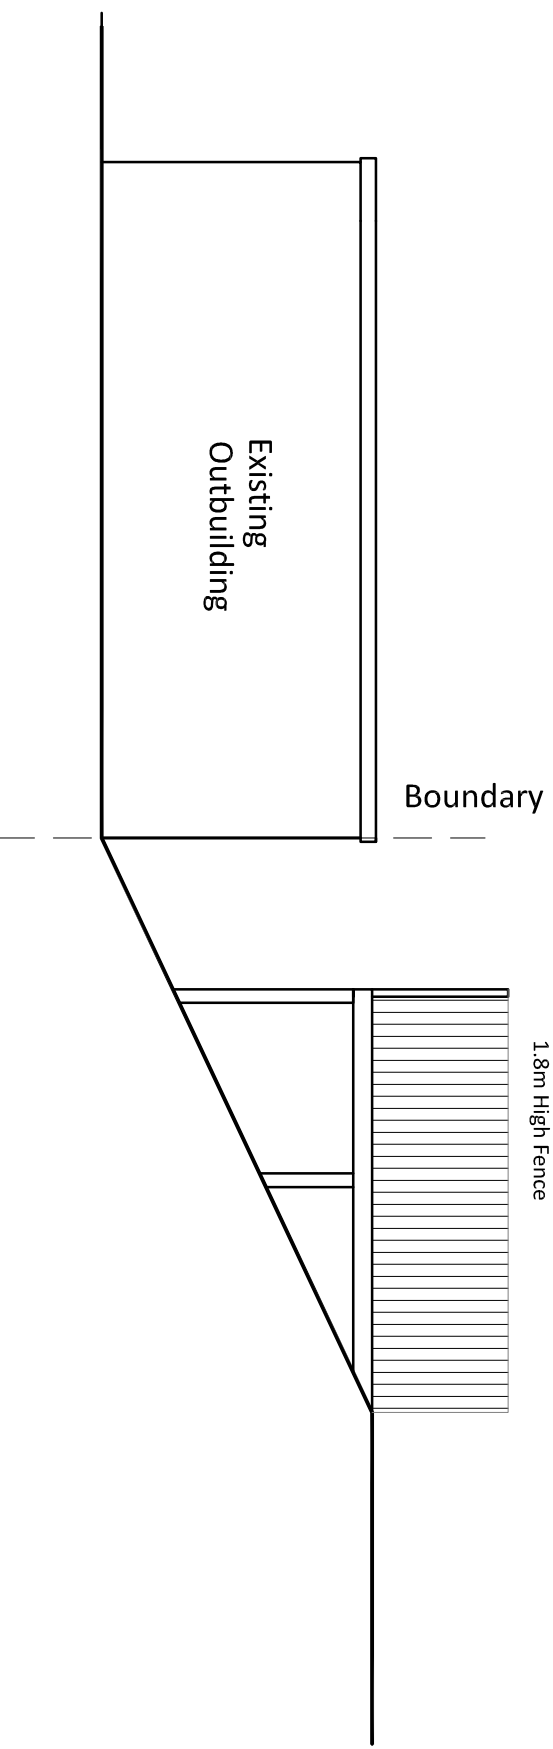

Proposed Side Elevation 1:100

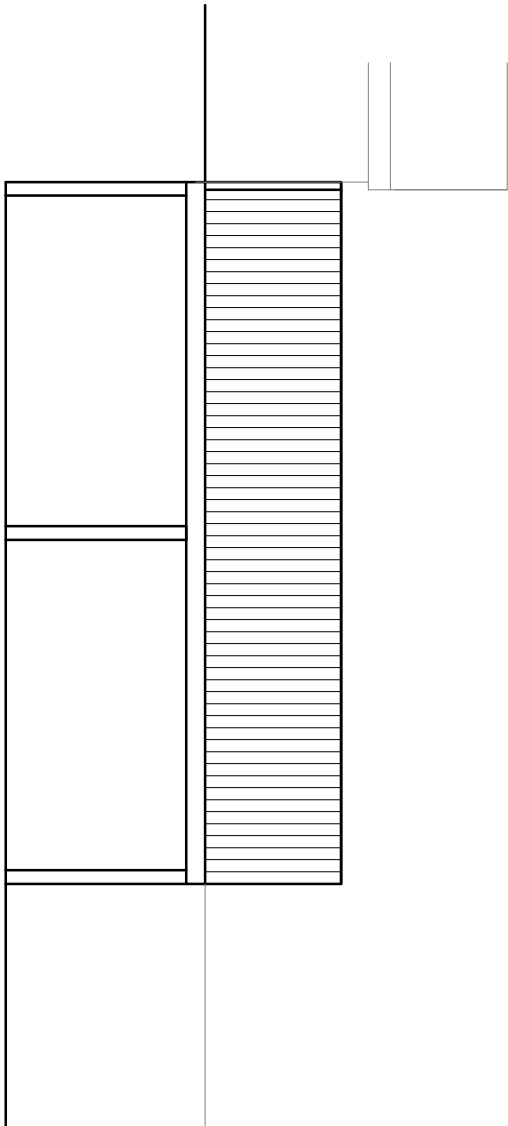


Proposed Rear Elevation 1:100

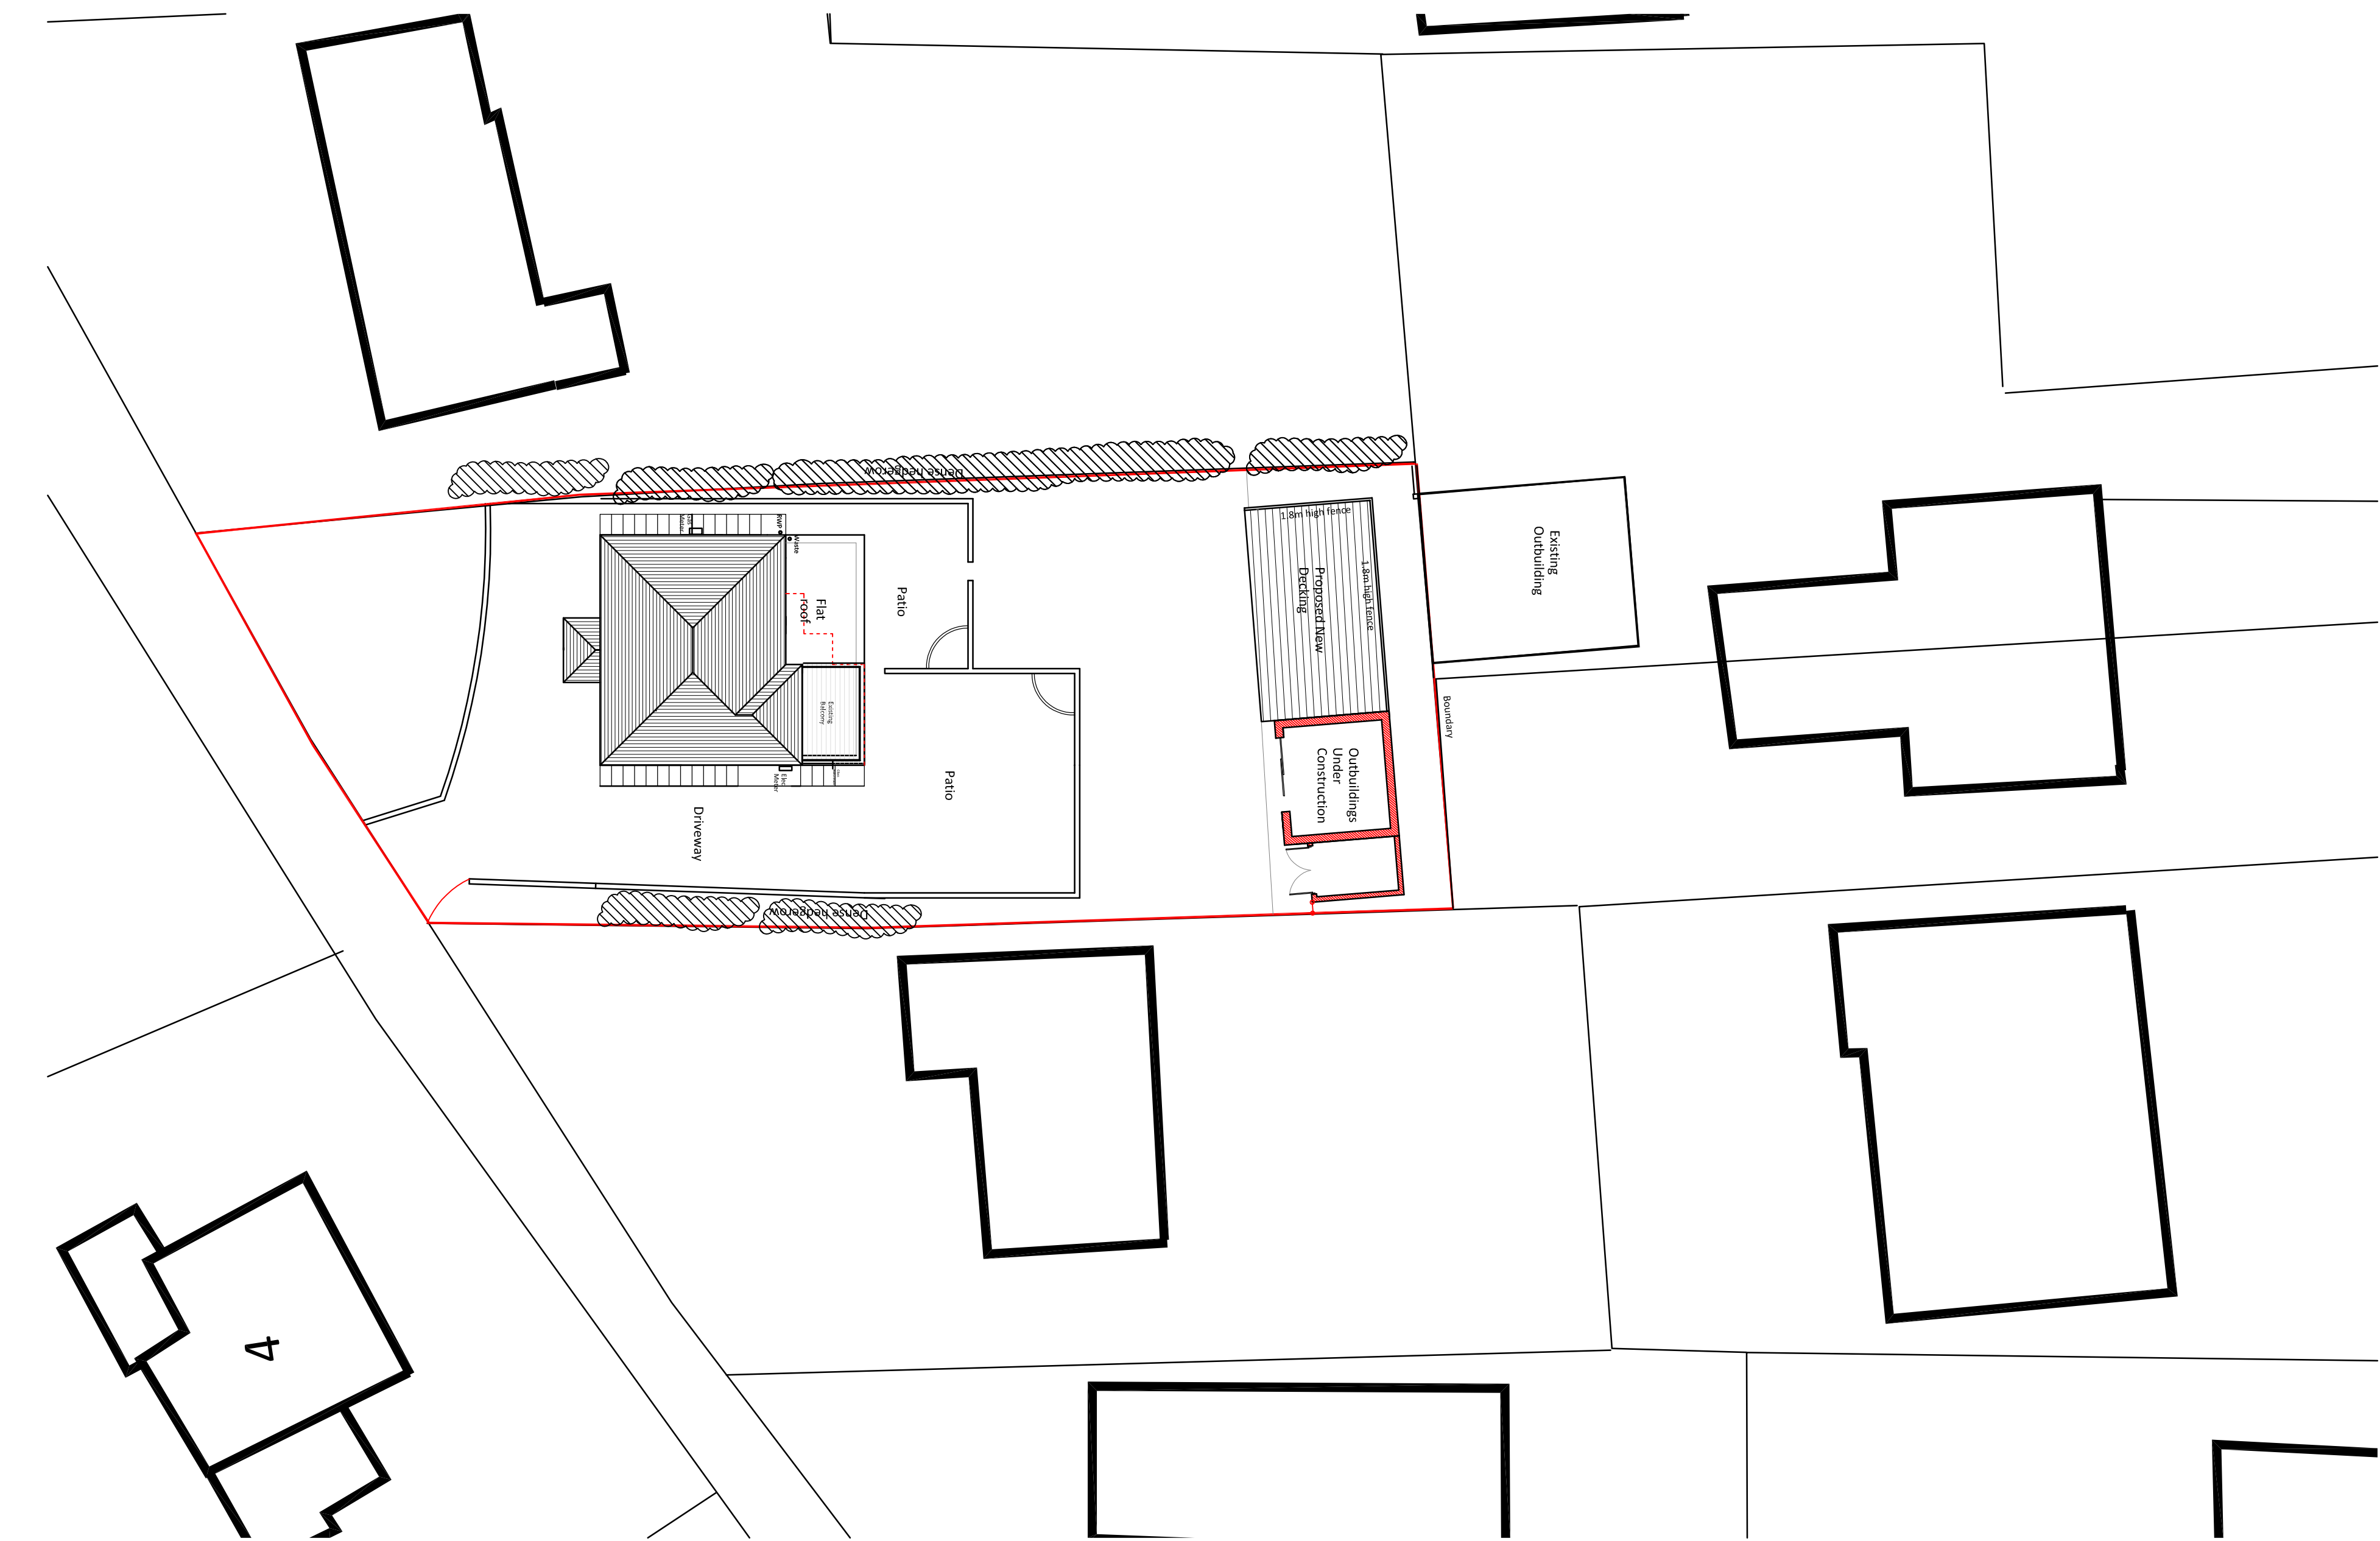

Proposed Site Plan 1:200



Proposed Floor Plan 1:100

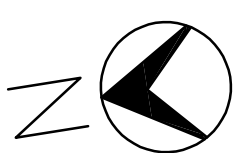

Project: Proposed Decking at Back Drive, Skewen			
Drawing: Proposed Floor Plan & Elevations			
Scale: 1:100 & 1:200 @ A1	Date: Mar 2022		Revision:
Drawing number: 112.P.03			