




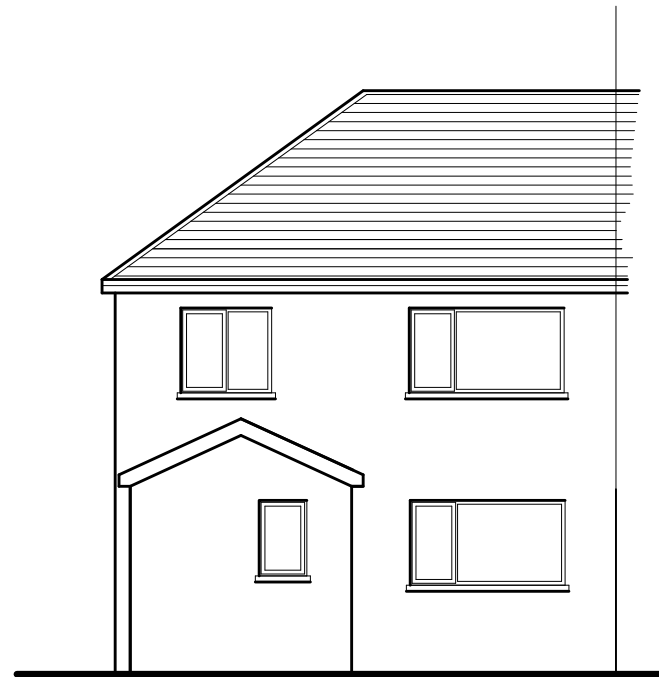


Existing Rear Elevation

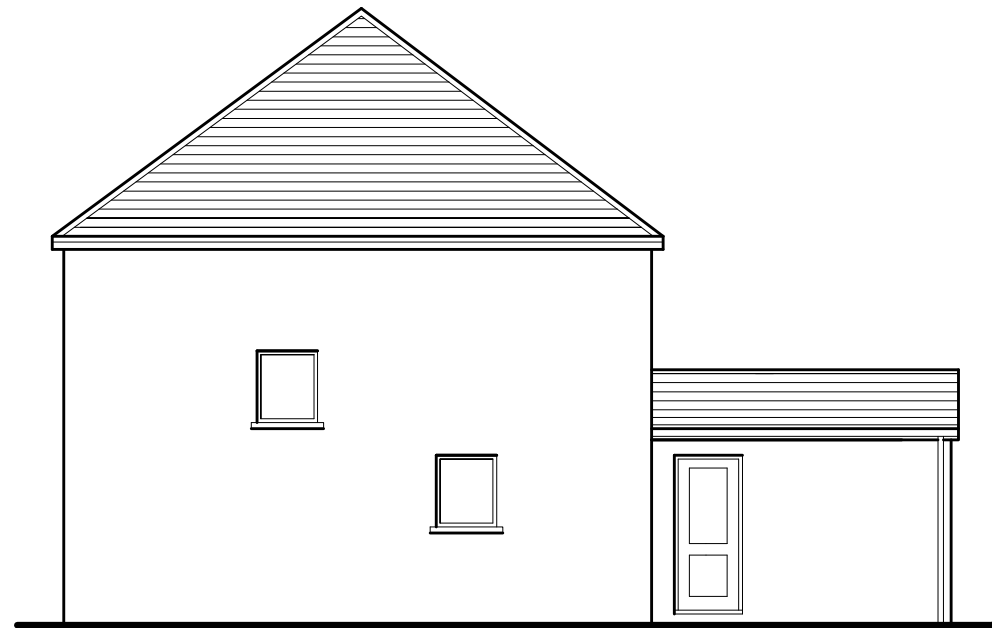


Existing LH Side Elevation

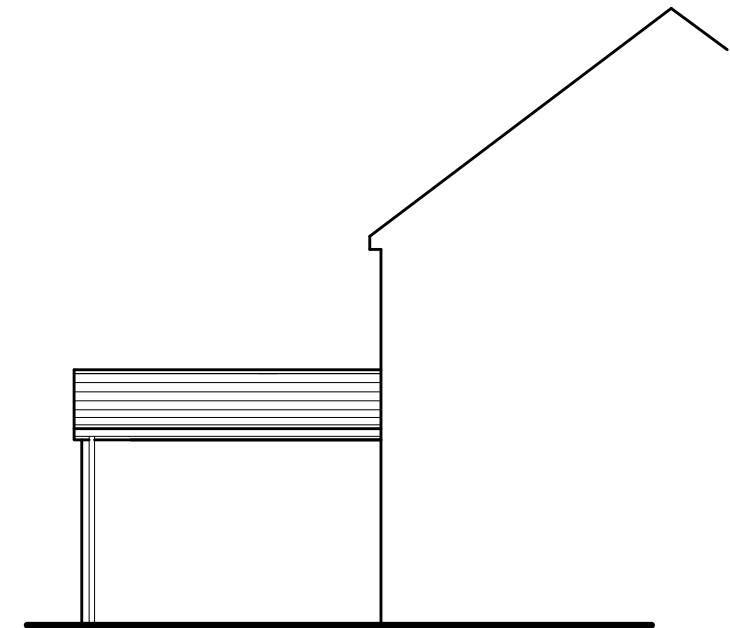

Existing RH Side Elevation

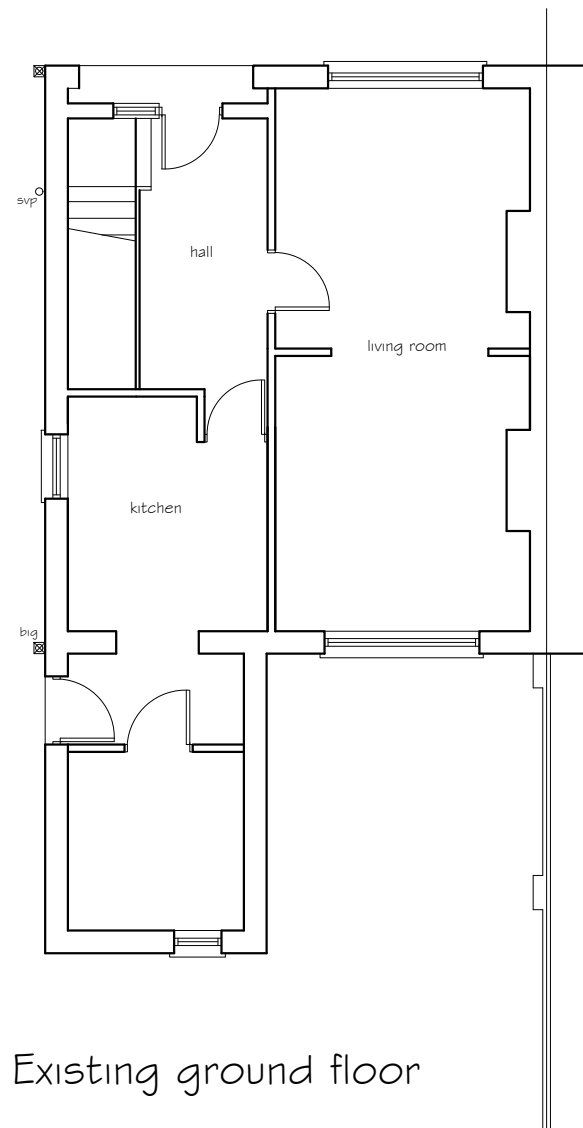

Existing ground floor

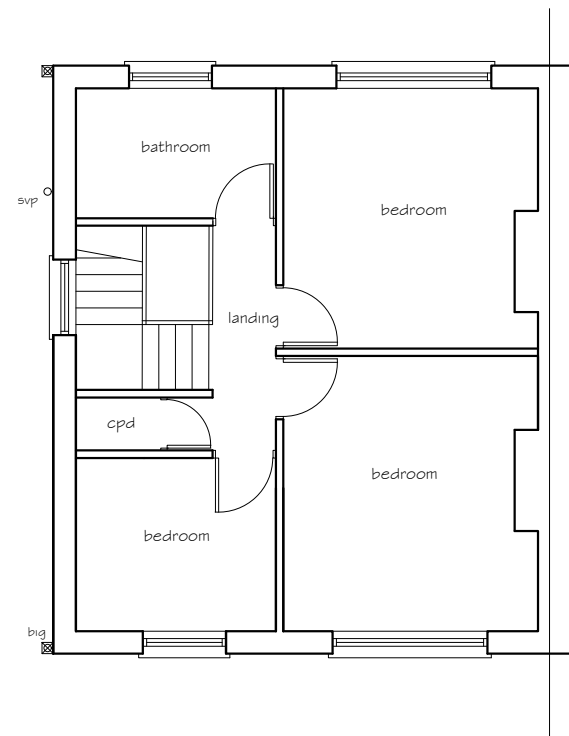

Existing first floor

Existing Materials & Finishes

Roof

Concrete tile with plain concrete ridge tiles
White PVCu fascia, soffit and barge boards.
White PVCu rainwater goods

Walls

Cavity brick/blockwork with render & dash finish
Windows, doors
double glazed White PVCu units.

project title ground floor rear extension and part first floor bedroom extension 18 Harlequin Road Port Talbot	
drawing title existing elevations and floor plans	
drawing No	18HR - 02
date March 2022	scale 1:100