



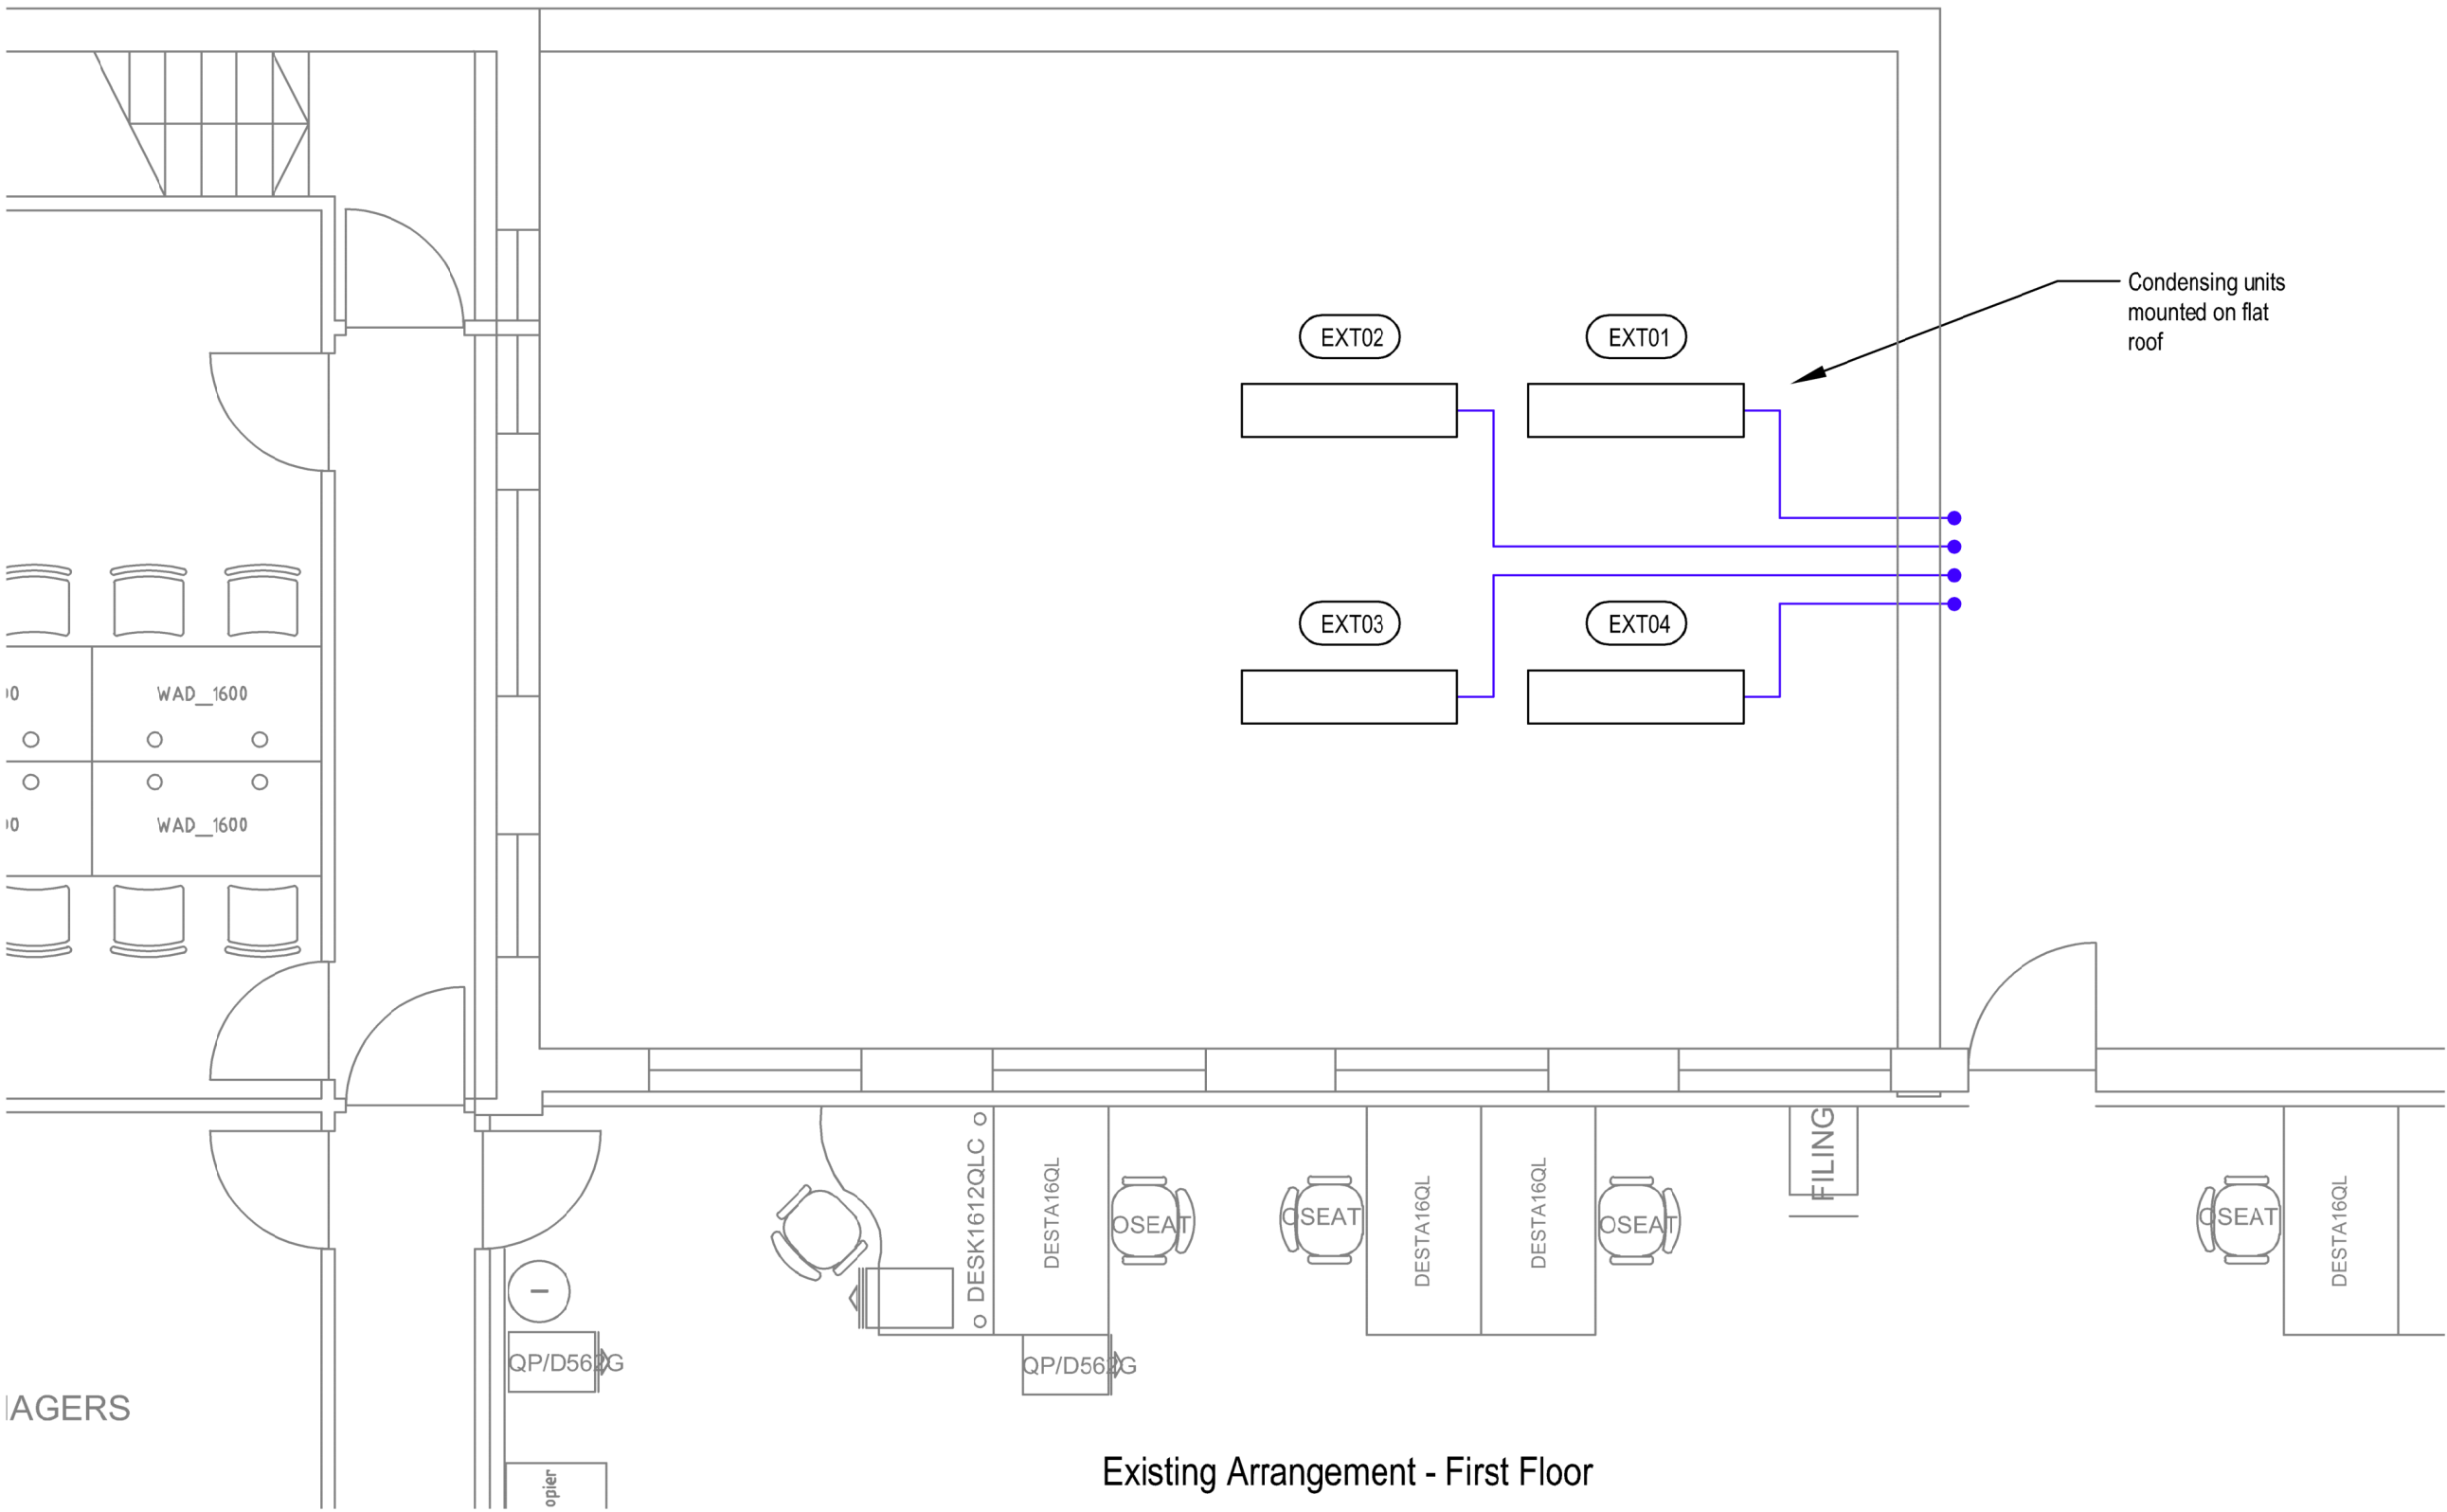

Existing Arrangement - First Floor

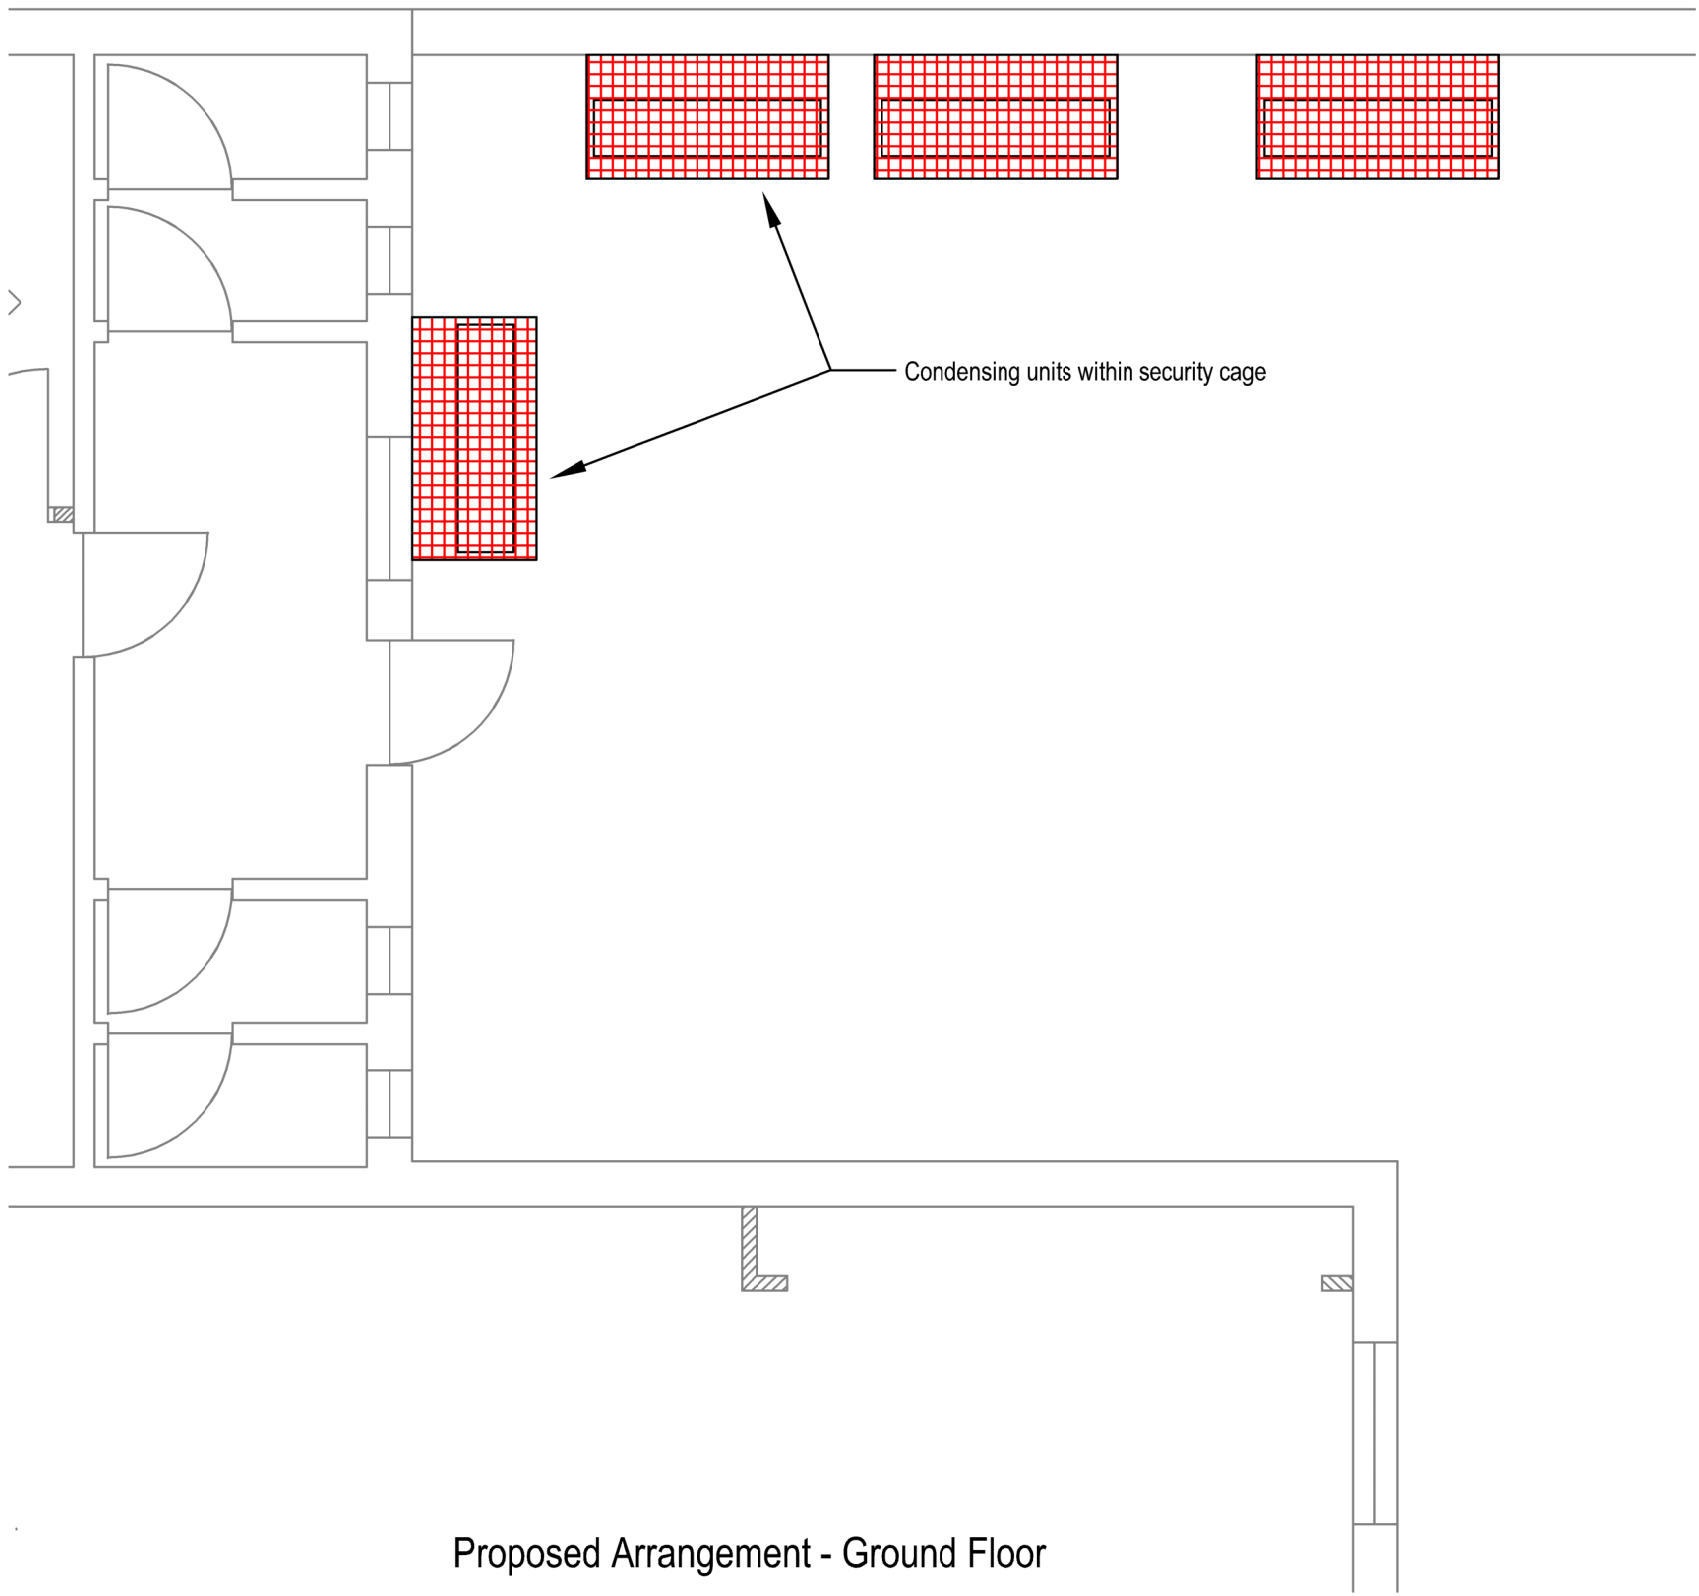

Proposed Arrangement - Ground Floor

P01	Planning Issue	KMRB	25.03.22
Rev	Details:	By / Chkd / App	Date



Engineering
Consultants

SERVICES DESIGN SOLUTION LIMITED
Units 5&6, Westfield Park,
Clevedon, North Somerset, BS21 6JA
Tel +44 (0)1275 872963 | www.sdsolution.co.uk

CLIENT
Resolution Interiors

PROJECT TITLE
Station Road
Port Talbot

DRAWING TITLE
Mechanical Services
Site Plan

SCALE AT/A1
1:50

DISCIPLINE
Mechanical

DRAWING NUMBER
06021B-SDS-B1-01-DR-M-9020-05

Project - Originator - Zone - Level - Type - Role - NBS class - Sequential Number

STATUS Preliminary	SUITABILITY S4	ISSUE P01
-----------------------	-------------------	--------------