




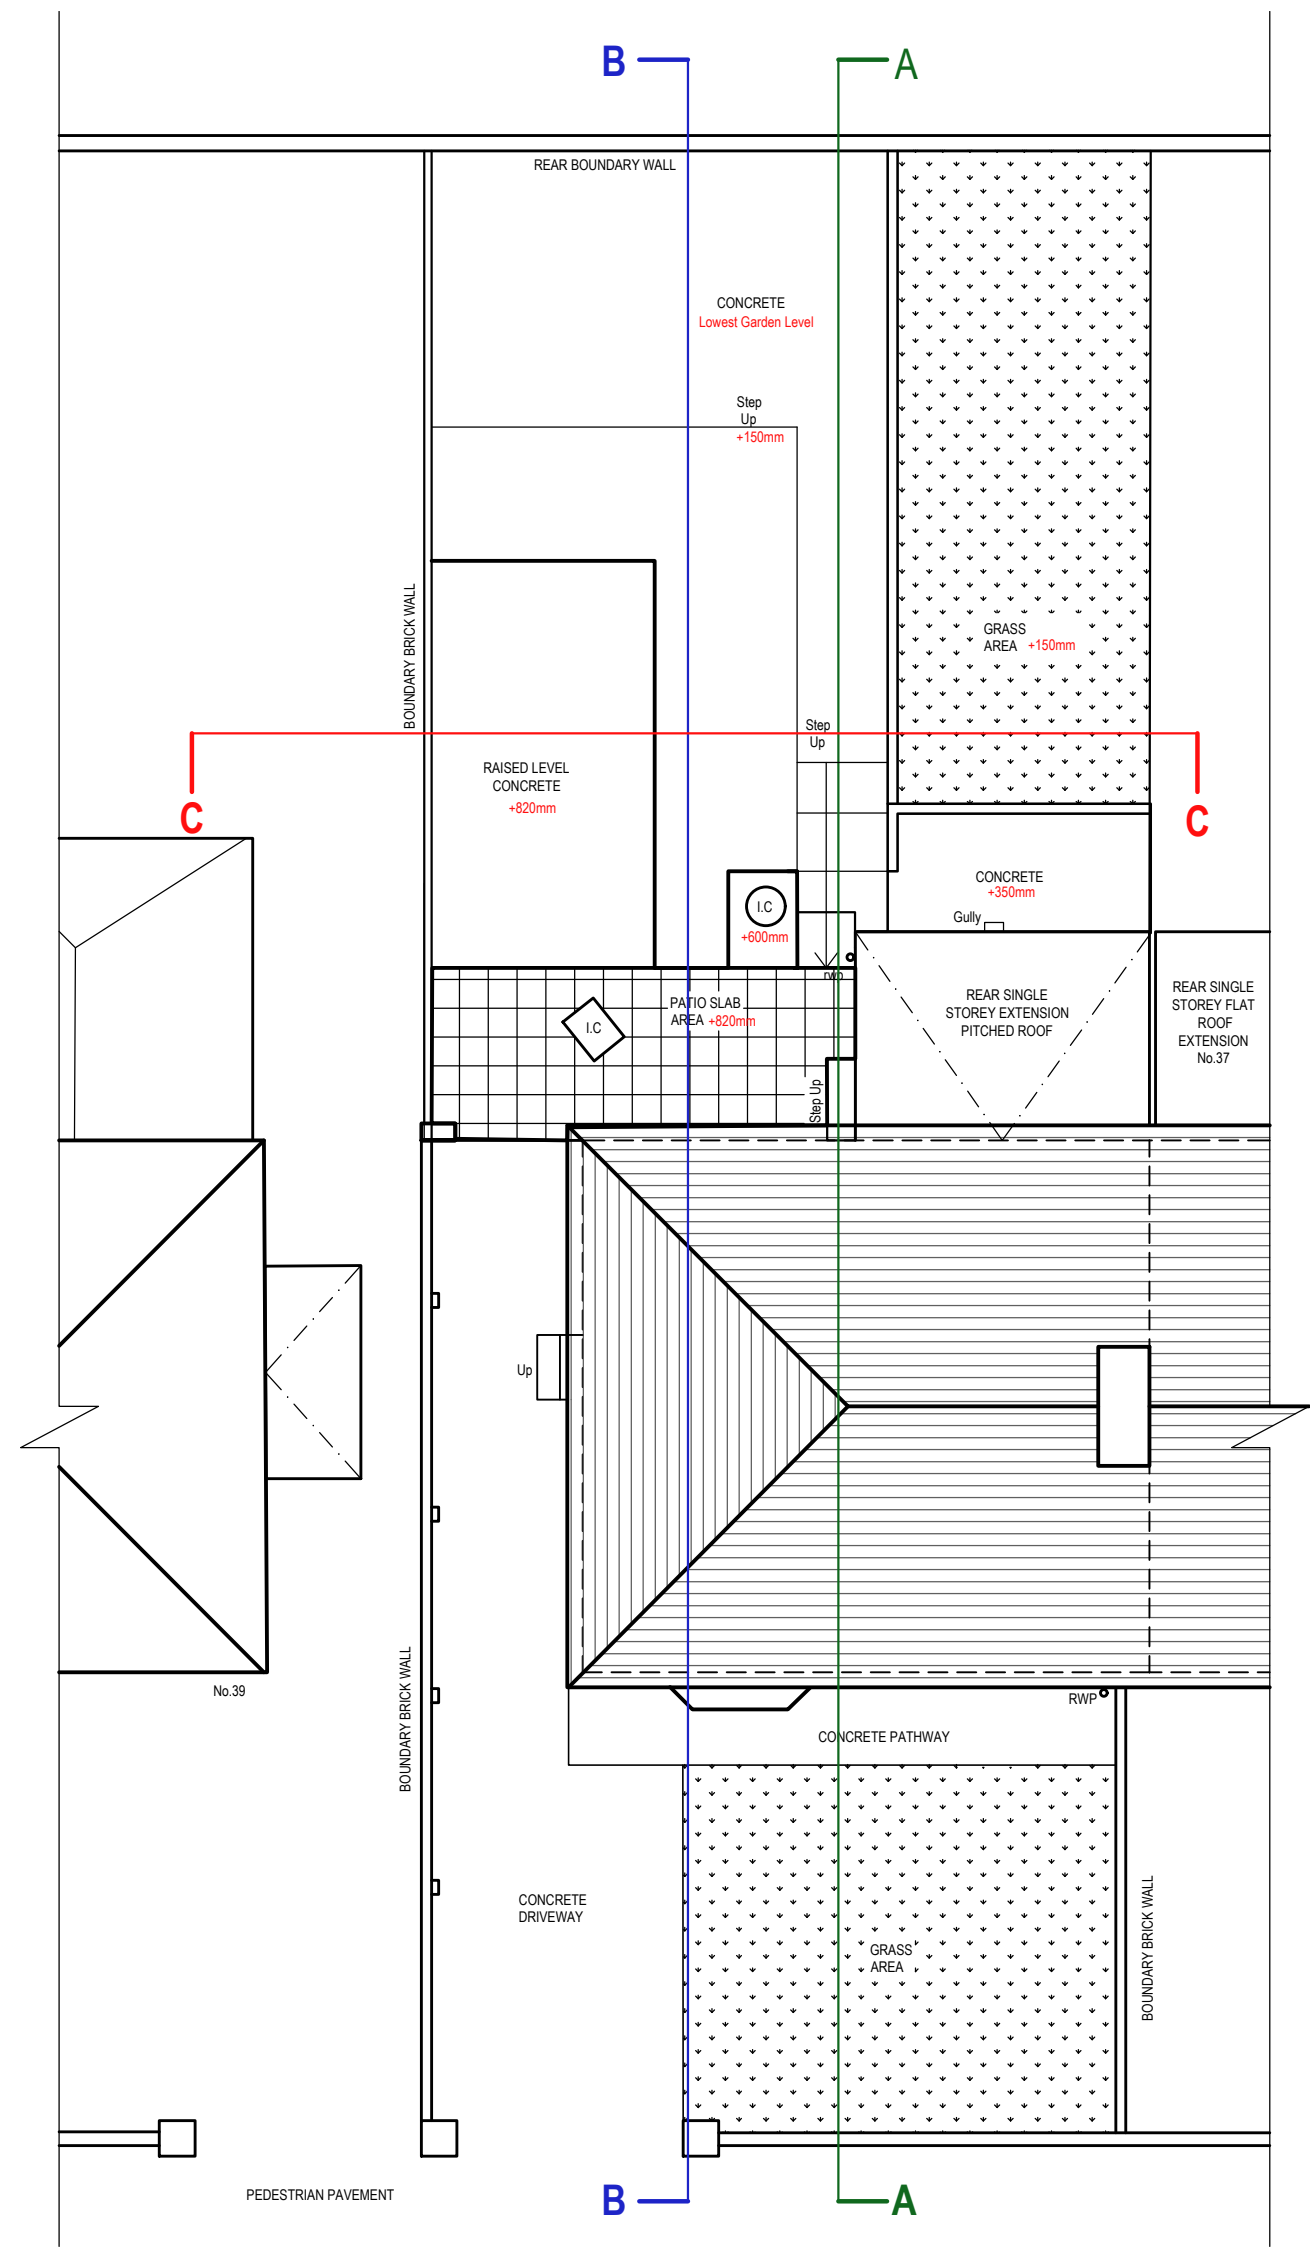


Existing Rear Garden Layout Plan scale 1:100 @A3

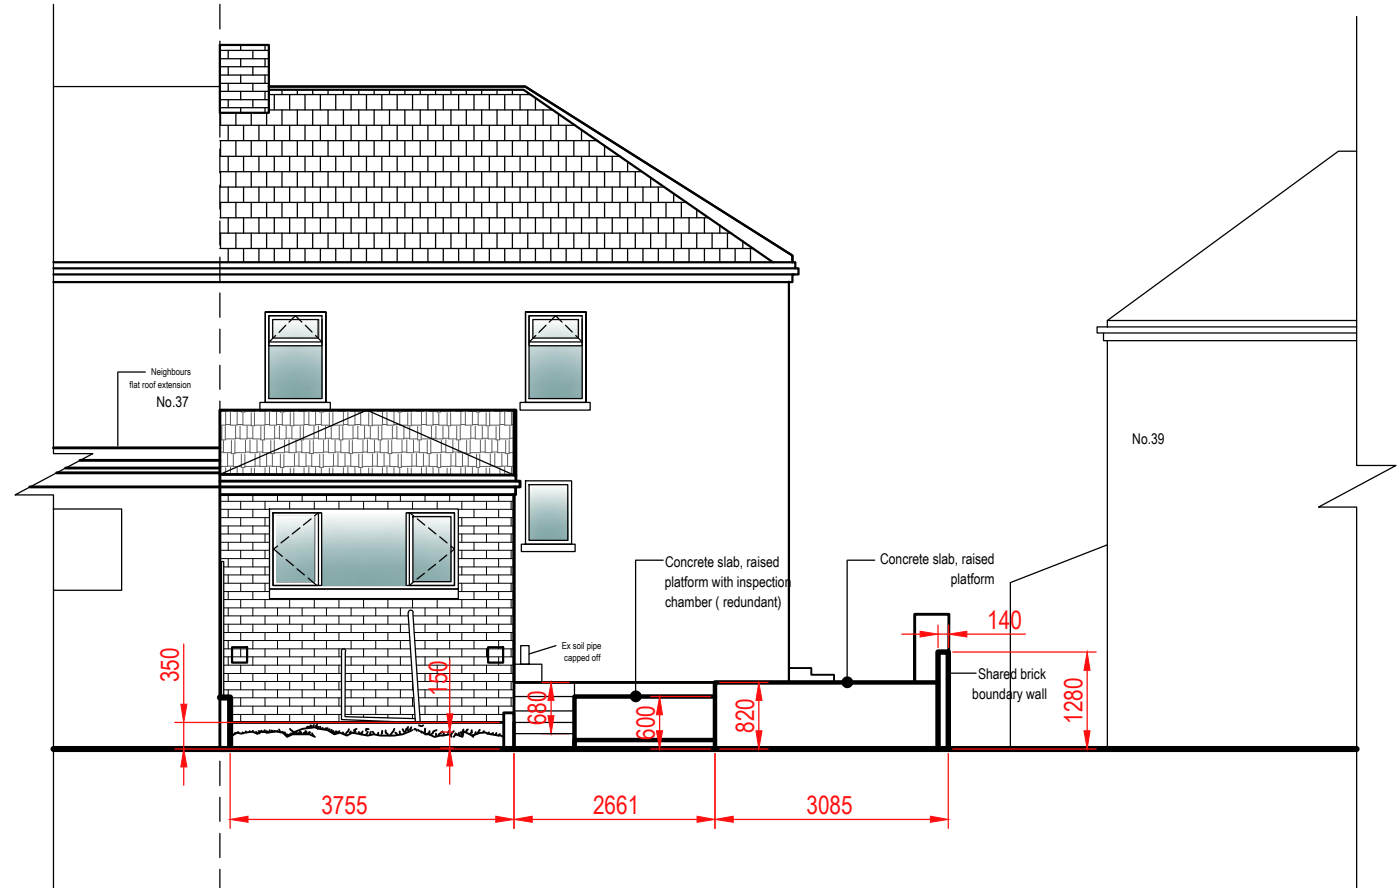

Existing Rear Elevation CC scale 1:100 @A3

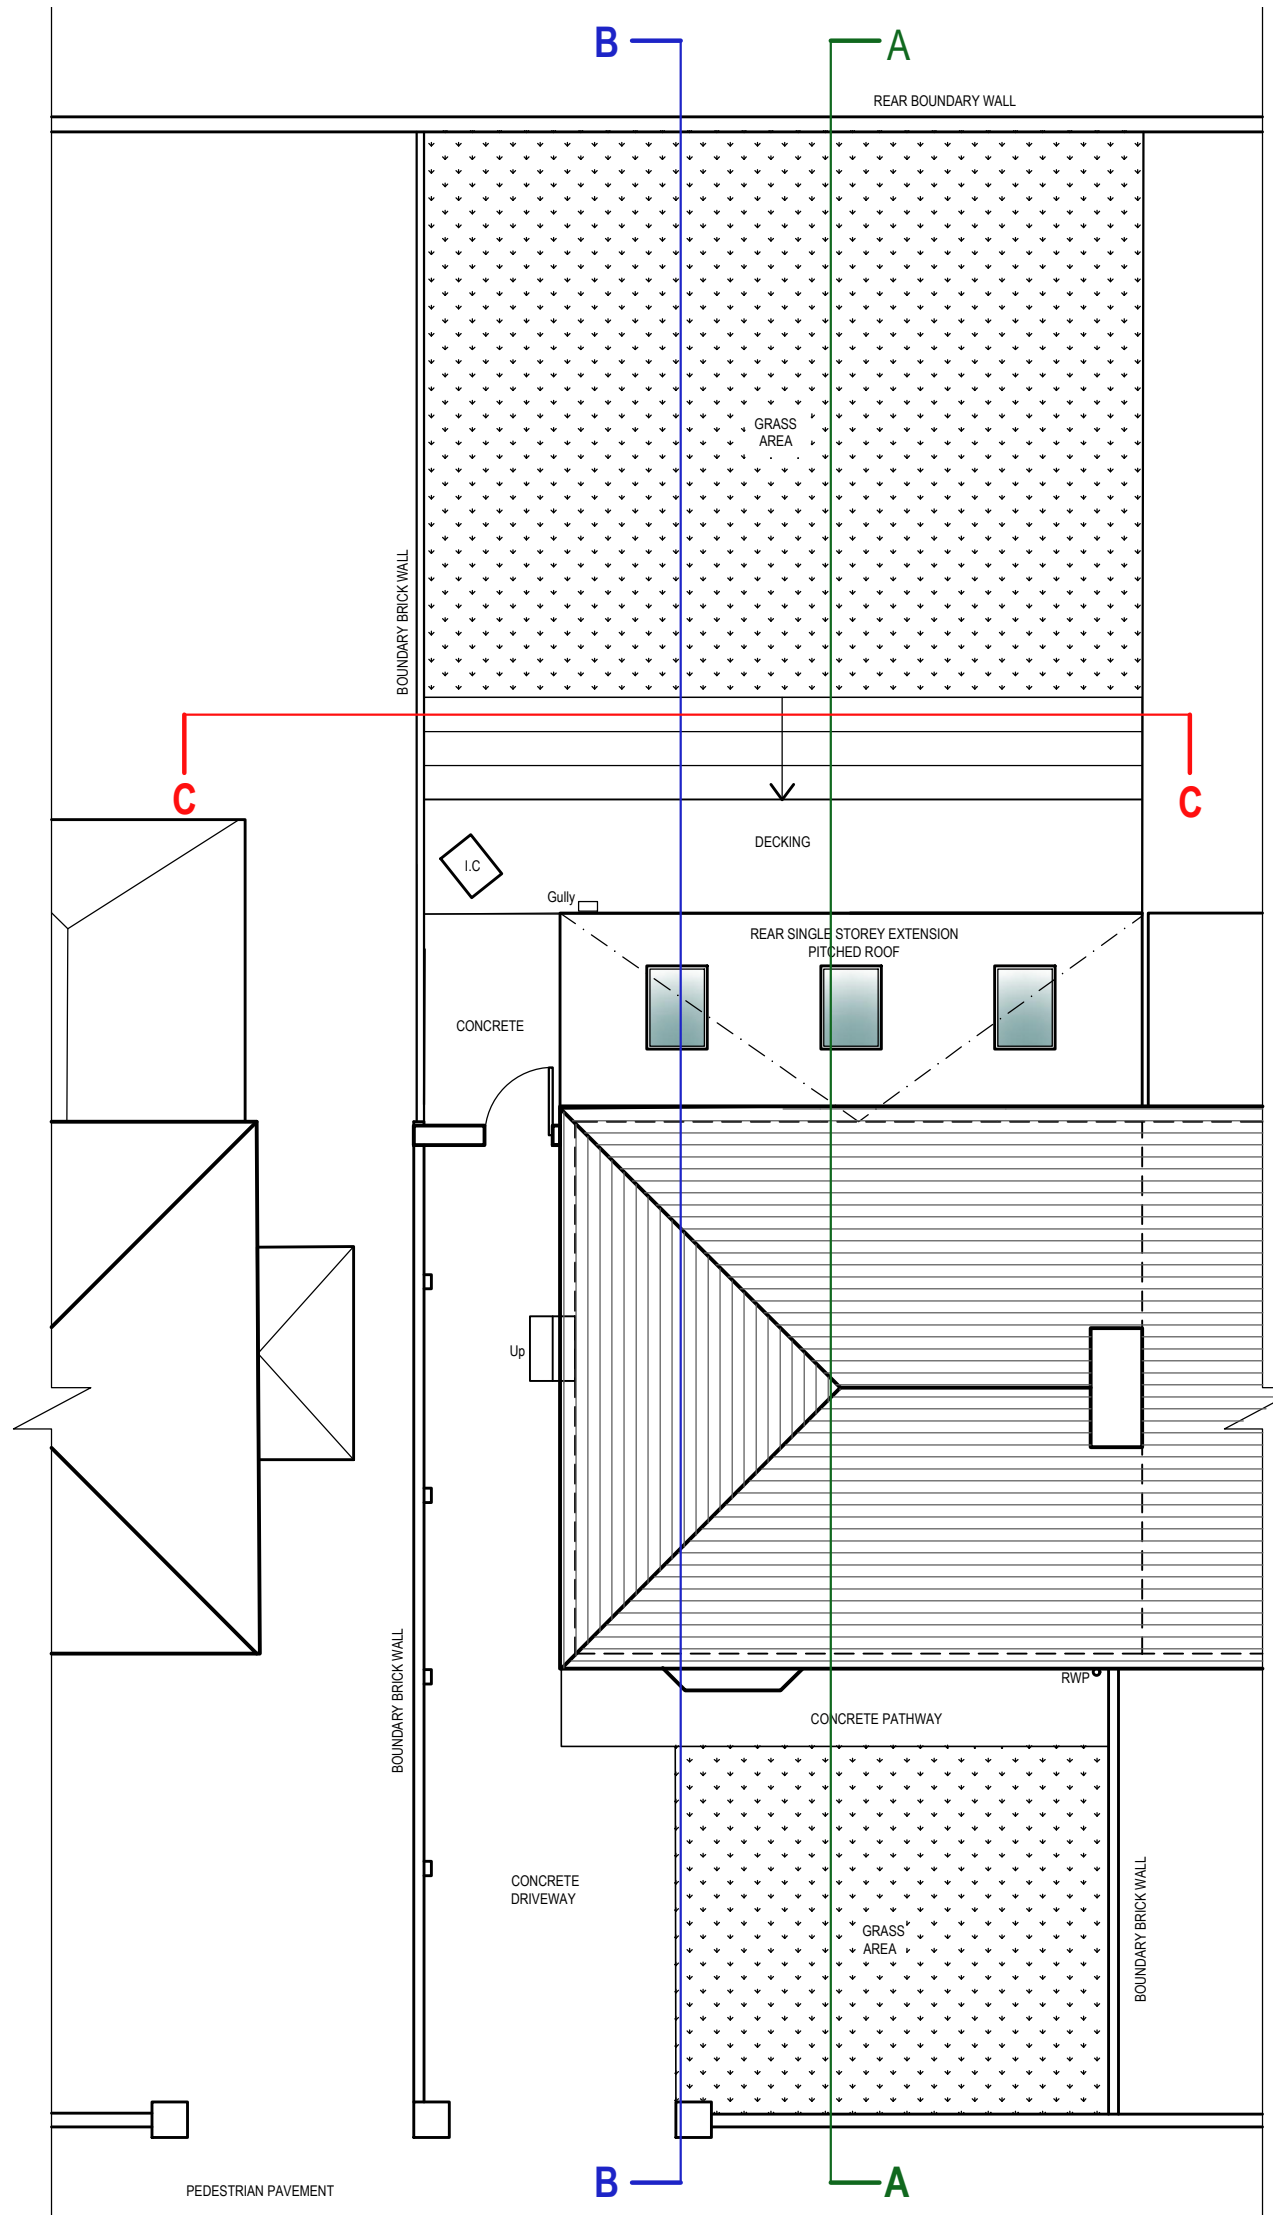

Proposed Rear Garden Layout Plan scale 1:100 @A3

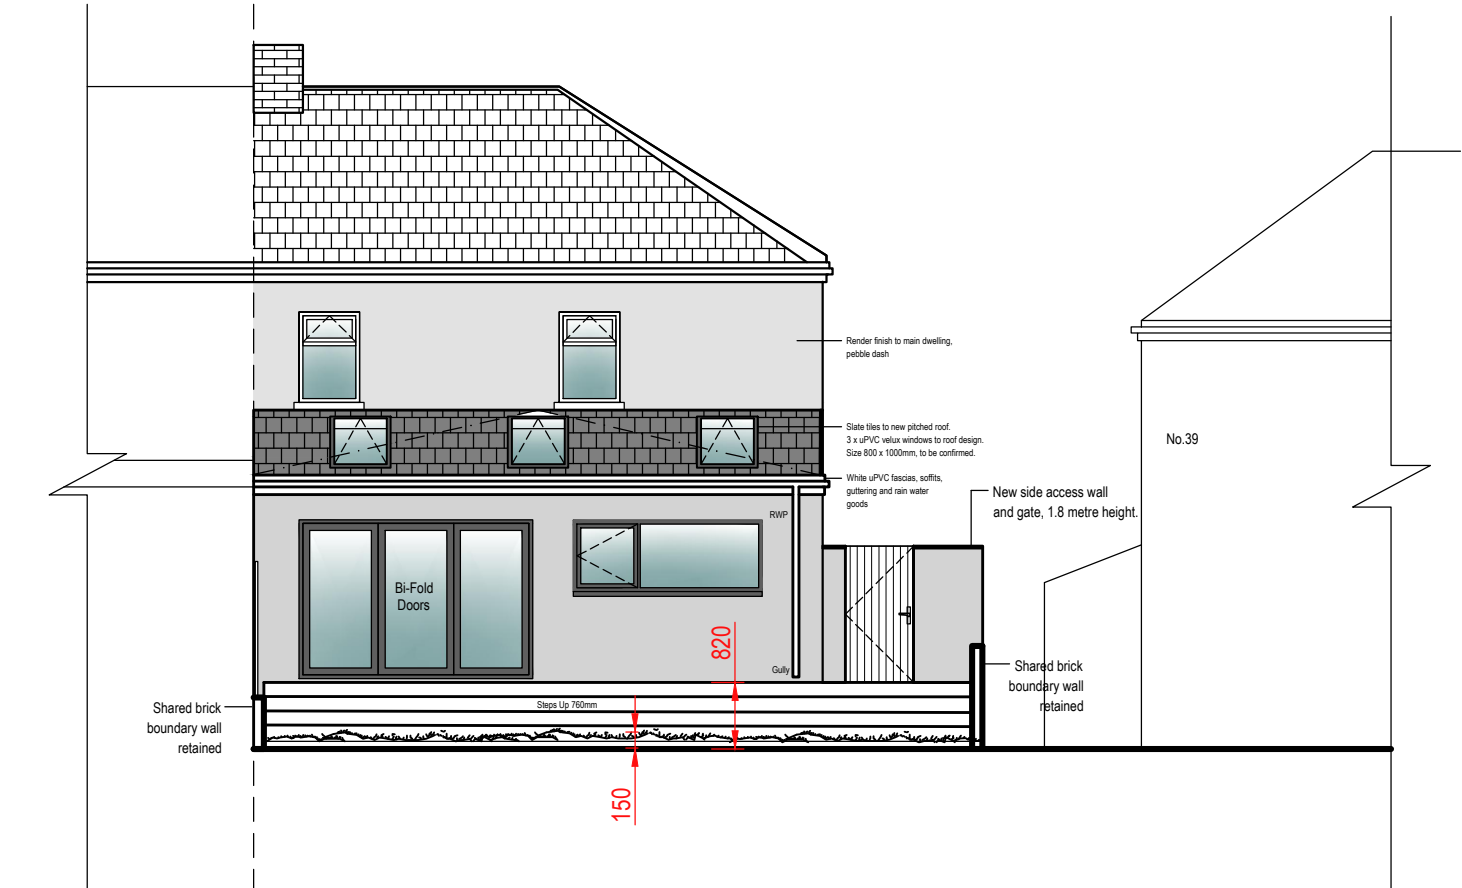

Proposed Rear Elevation CC scale 1:100 @A3


NOTE:

The Contractor is to check and verify all building and site dimensions, levels and sewer invert levels at connection points before work starts.


This drawing must be read with and checked against any structural or other specialist drawings provided.

The Contractor is to comply in all respects with the current Building Regulations whether or not specifically stated on these drawings.


This drawing is not intended to show details of foundation or ground conditions. Each area of ground relied upon to support the structure depicted must be investigated by the Contractor and suitable methods of foundation be provided.

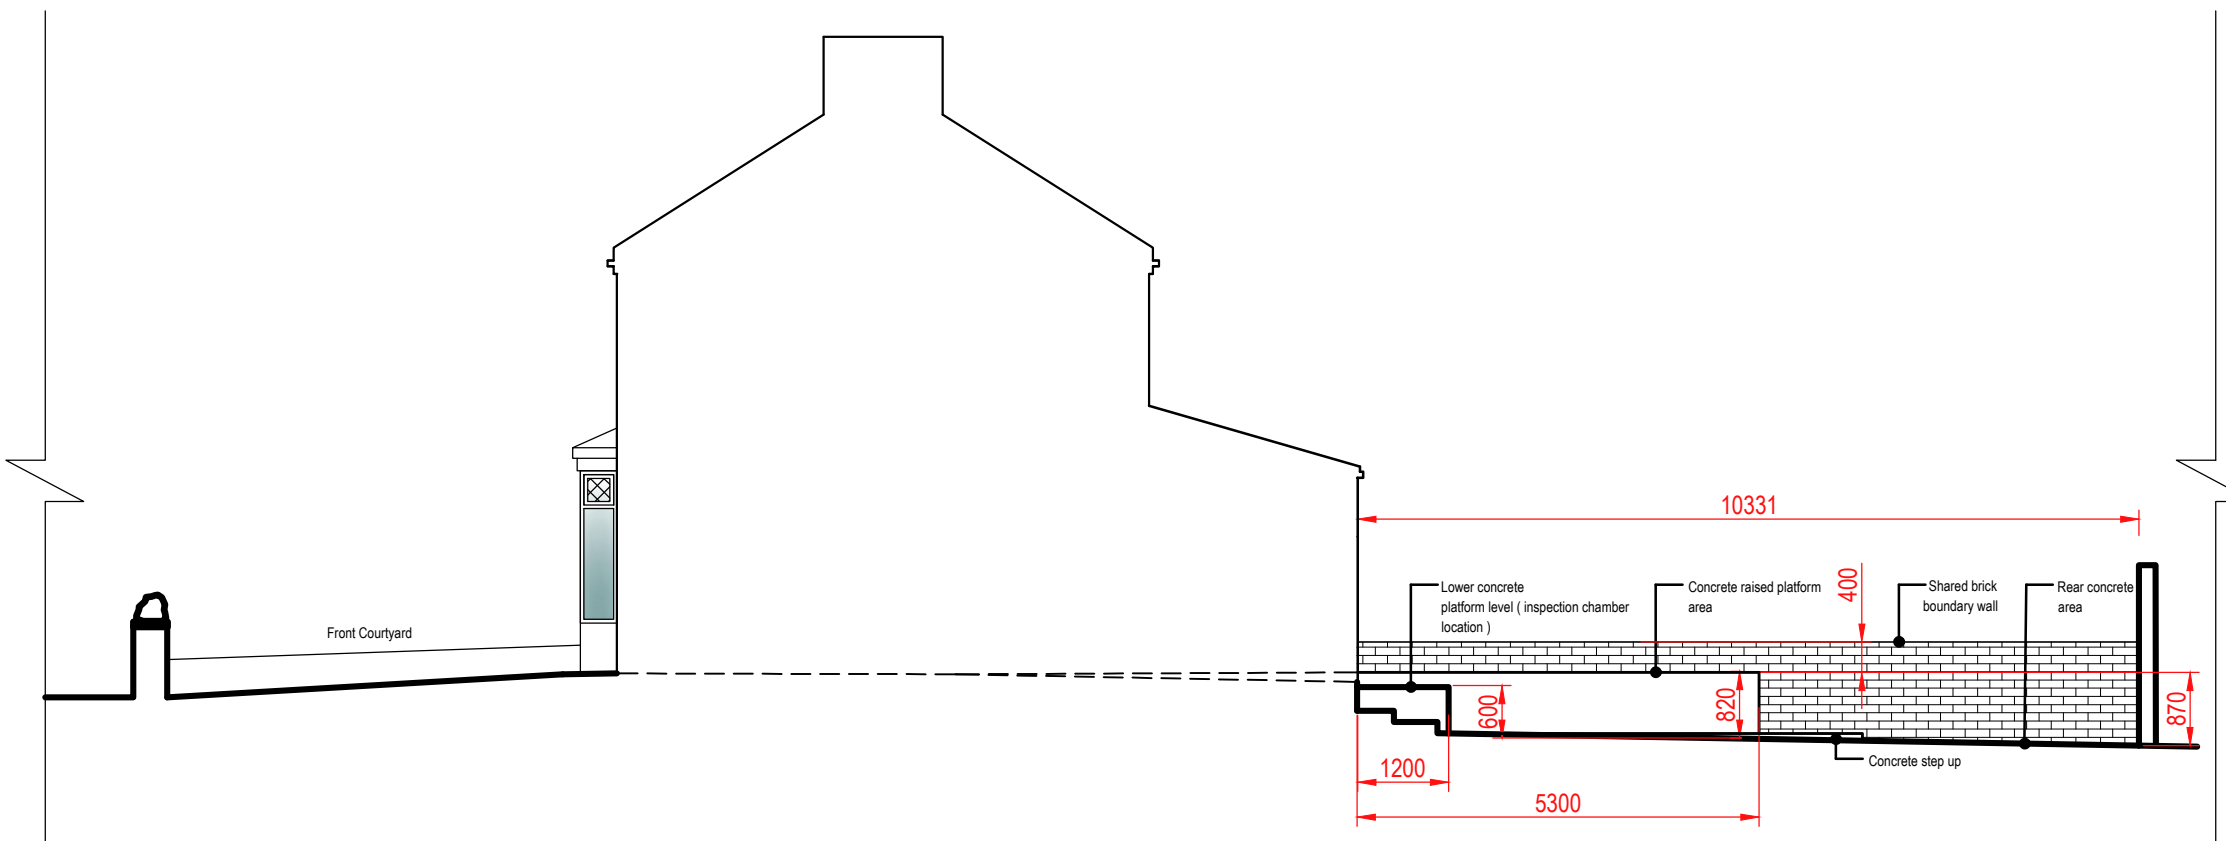


Existing Right Hand Section Elevation BB scale 1:100 @A3

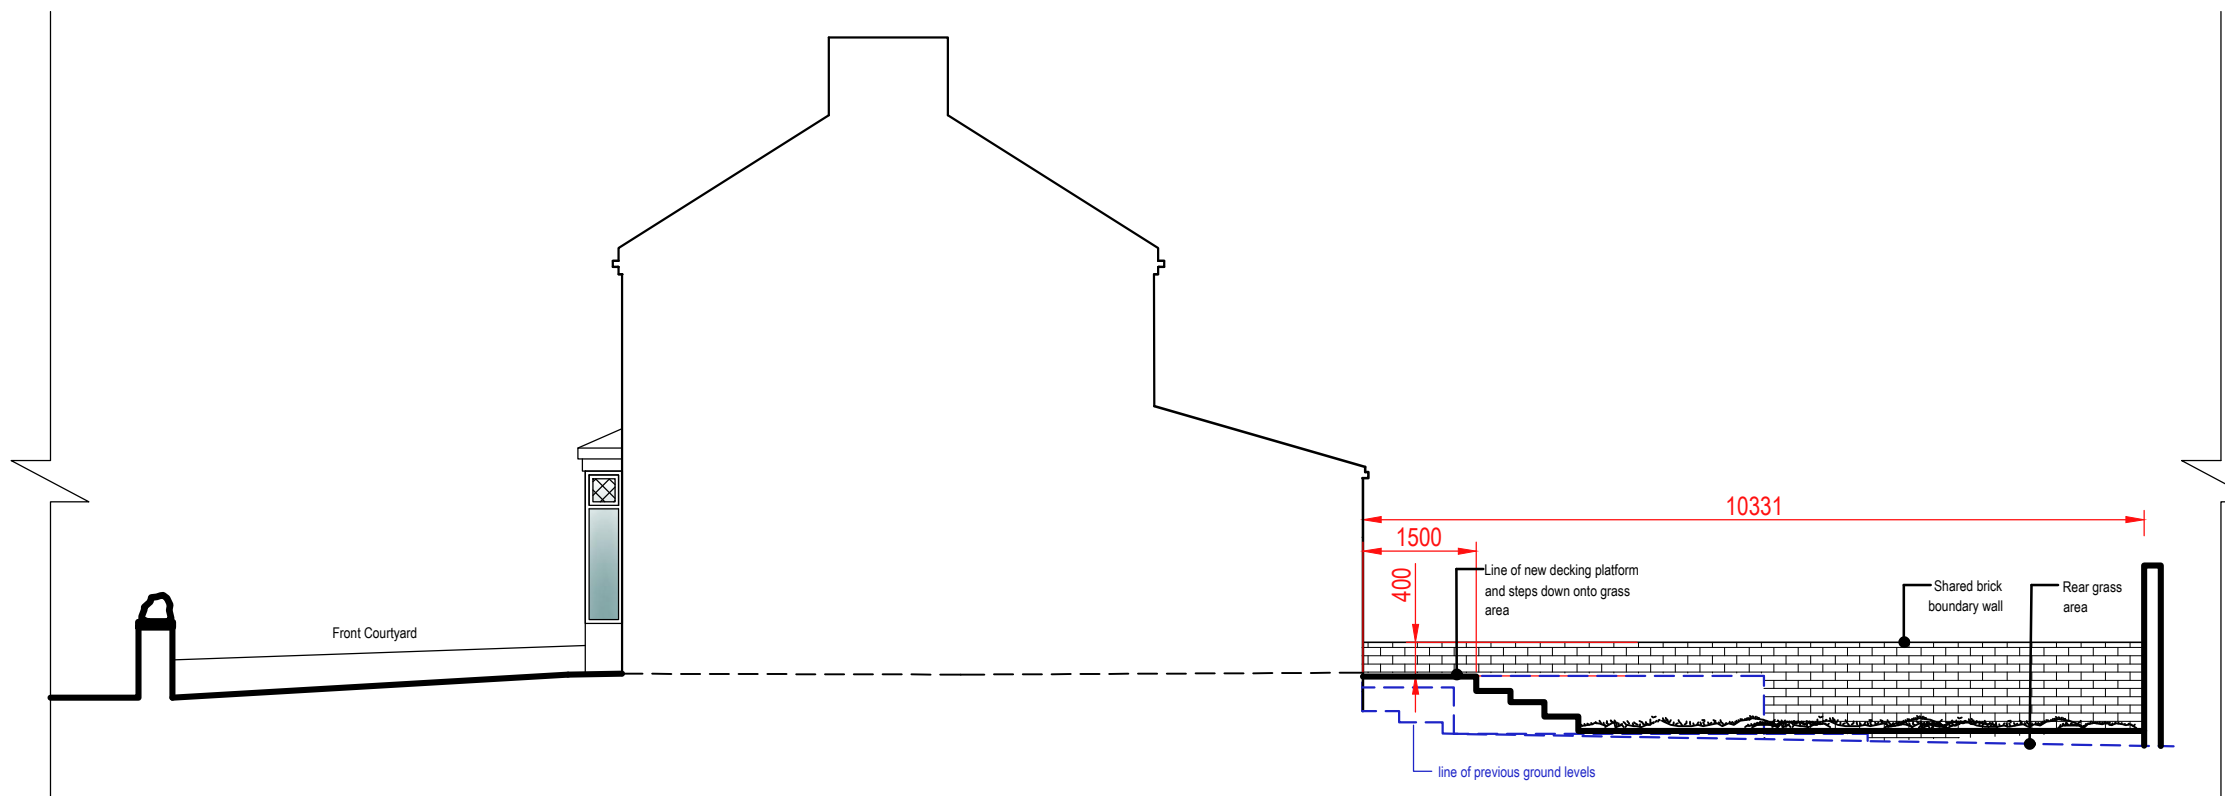

Proposed Right Hand Section Elevation BB scale 1:100 @A3

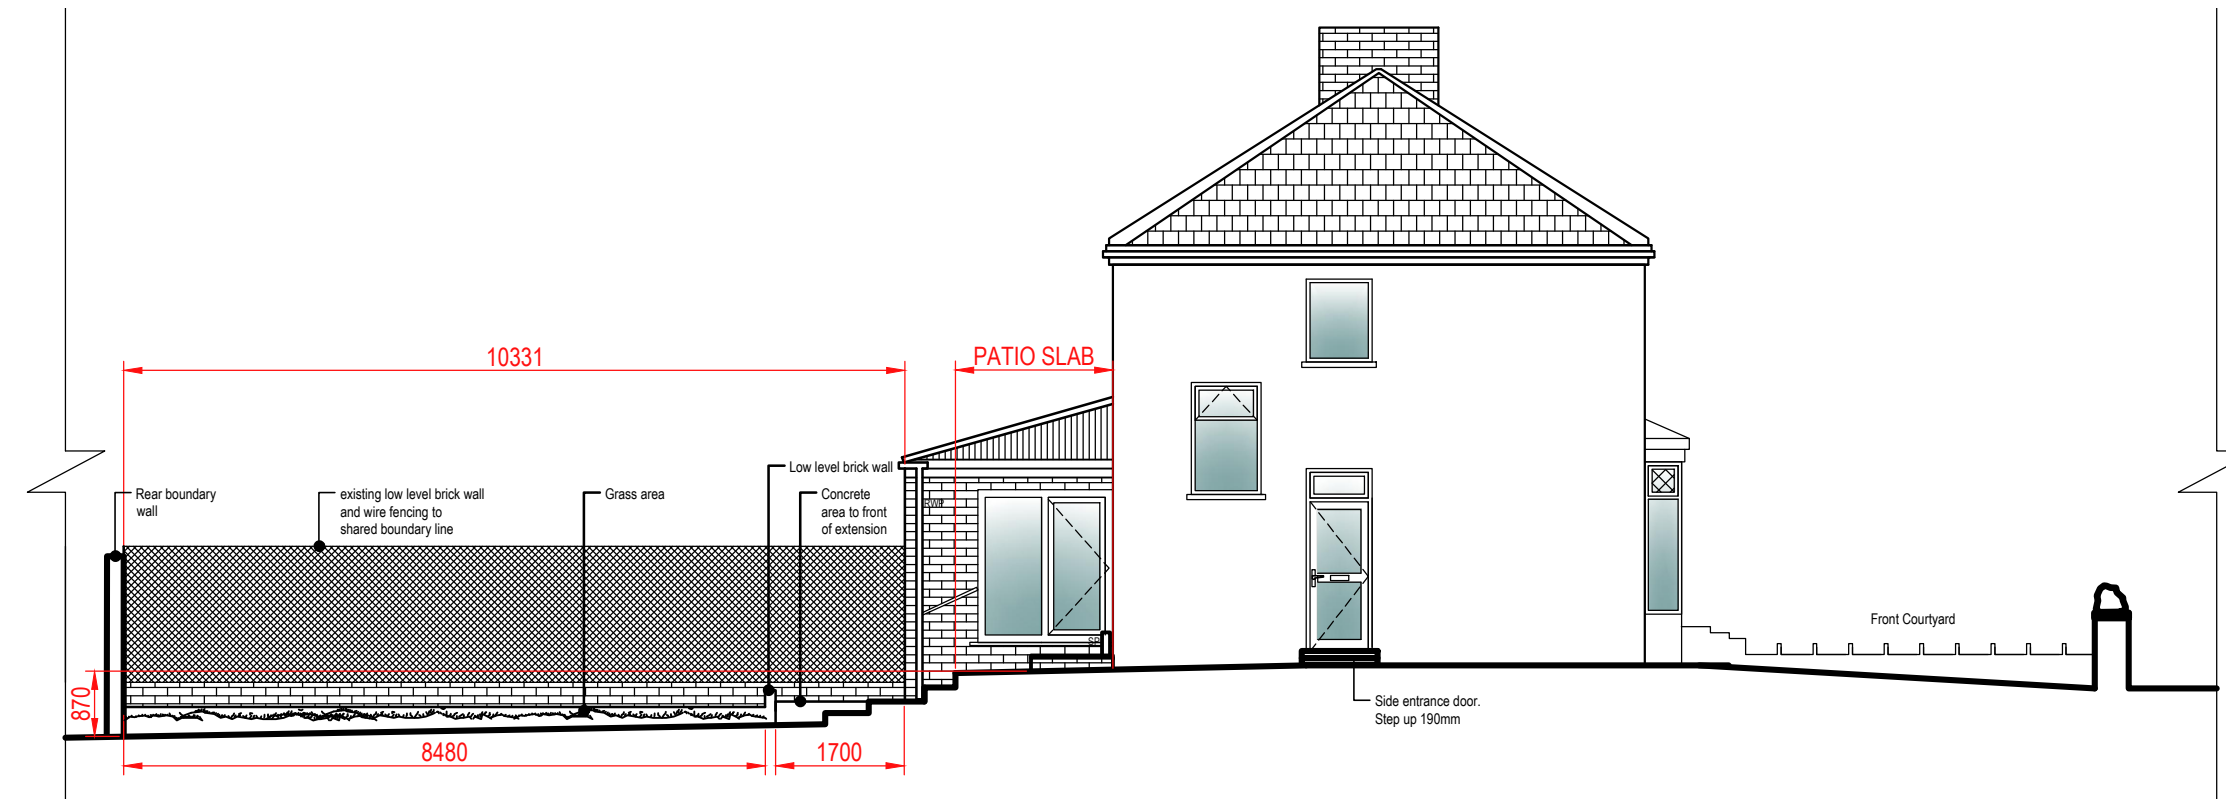

Existing Left Hand Section Elevation AA scale 1:100 @A3

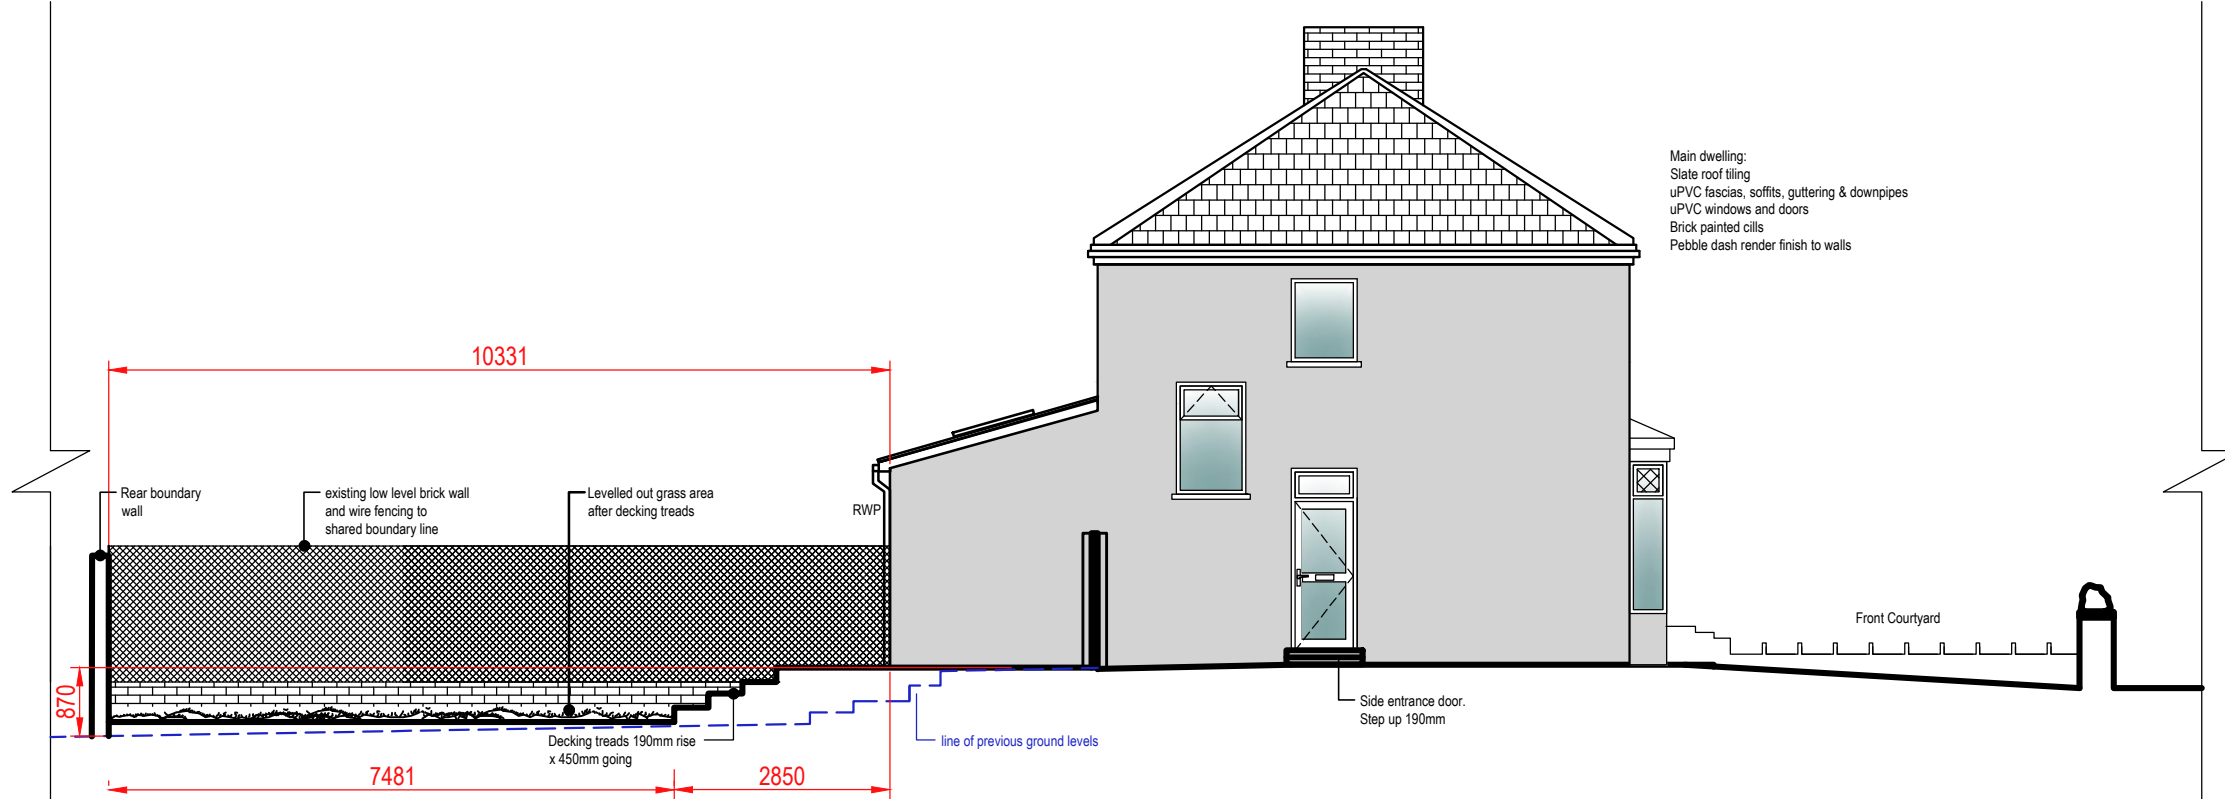

Proposed Left Hand Section Elevation AA scale 1:100 @A3

Rev.	By	Date
1		
DESIGN VISION 5		
Contact: Angharad Randall Email: Design_Vision_5@hotmail.com Tel No: 07853 169 142		
SITE ADDRESS: 38 Pen Yr Alley Avenue Skewen, Neath Port Talbot SA10 6DS		
DRAWING TITLE: Existing and Proposed Rear Garden Section Elevations		
DRAWN BY: AR	SCALE: A1@1:100	DATE: 01.04.2022
Arch Designer AR	SYSTEM PROJECT NUMBER: 54 - 2022 PLANNING	DRWG NO.: 09 REVISION: -