


1. All dimensions in millimetres unless otherwise stated.

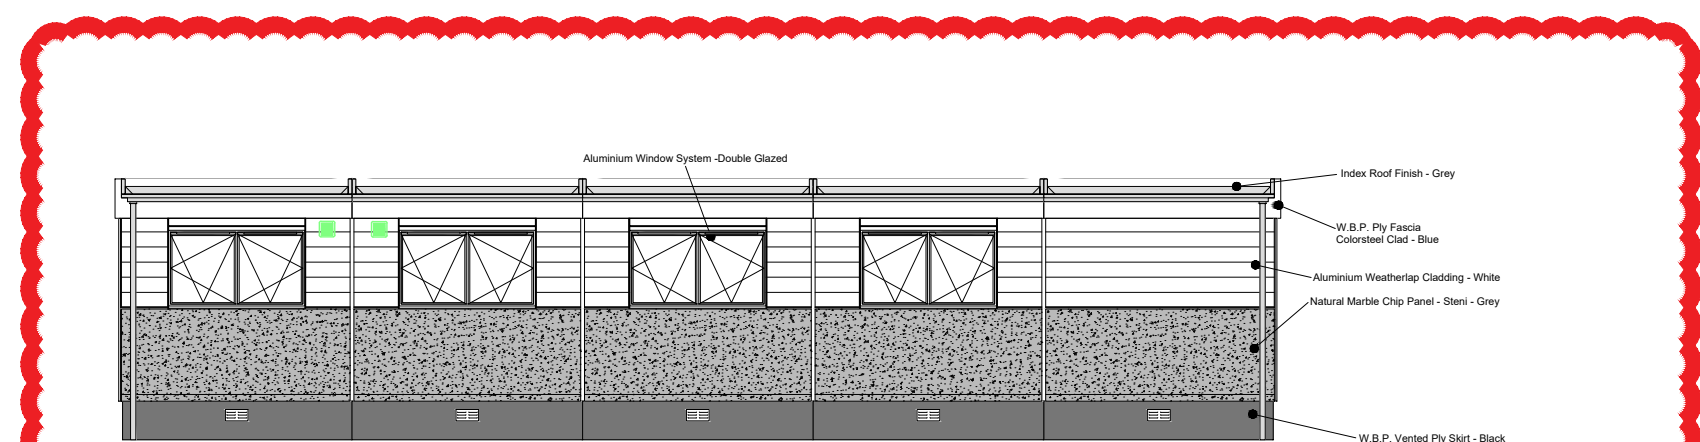

REAR ELEVATION



SIDE ELEVATION

File No.		Property Ref. No.			
<u>Drawn</u>	WGH	<u>Checked</u>		<u>Approved</u>	
<u>Date</u>	mar 2022	<u>Date</u>		<u>Date</u>	
<u>Scales</u>	1:100@A1				
<u>Drawing No.</u>					<u>Rev.</u>
A1181 - 005					B