


west elevation
scale | 1:100

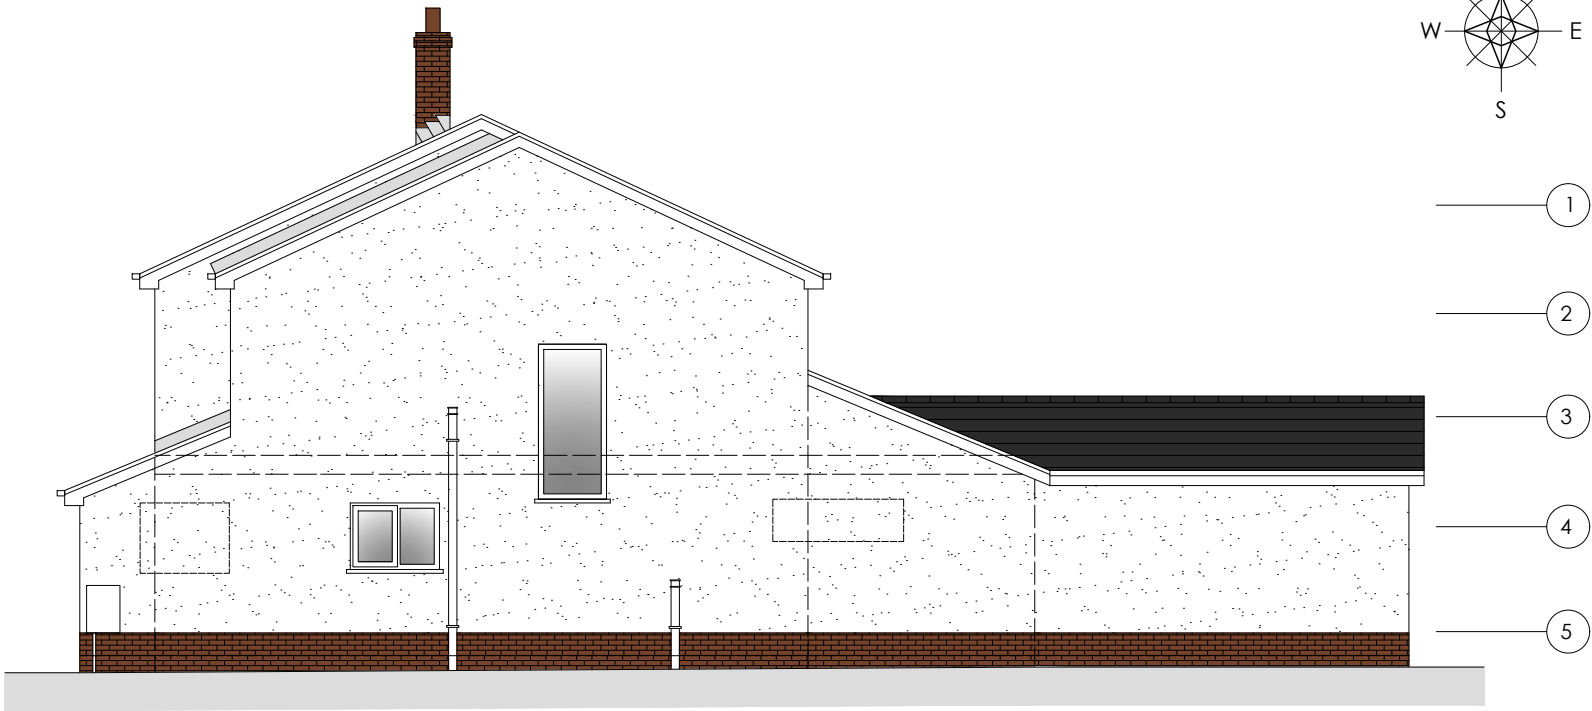

south elevation



east elevation



north elevation

revision	
a	window heights amended to west elevation to match existing dwelling_31.03.2022
b	
c	
d	
e	
f	

project	drawing	date
34 NEATH ROAD, FFOREST GOCH, PONTARDAWE	PROPOSED ELEVATIONS	MARCH 2021
client	drawing no.	scale
MR ALAN LEWIS	21.34NR.04a	1 100 @ A3
www.ipanarchitecture.co.uk	hello@ipanarchitecture.co.uk	07765 660189