




- 1 All dimensions in millimetres unless otherwise stated.
2 Do not scale off drawing. All dimensions to be checked on site.

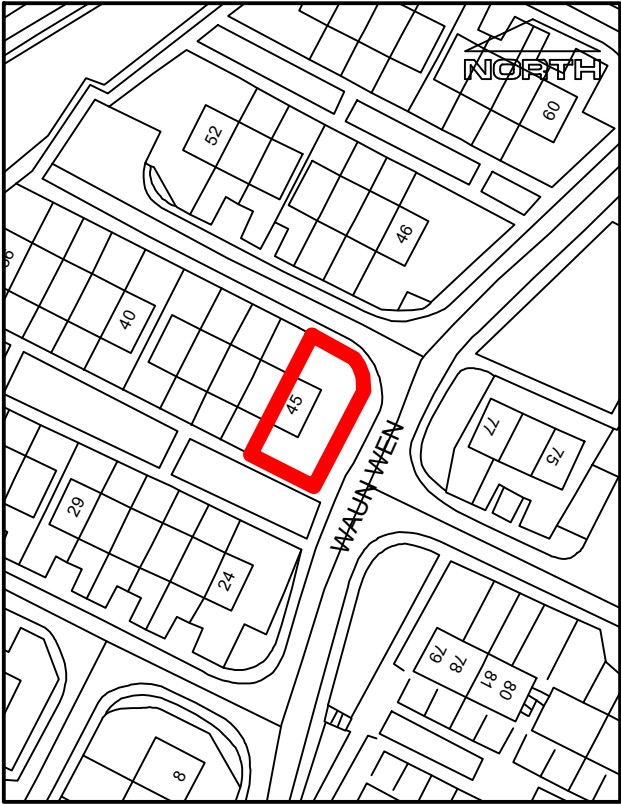

Site Location Plan - 1:1250

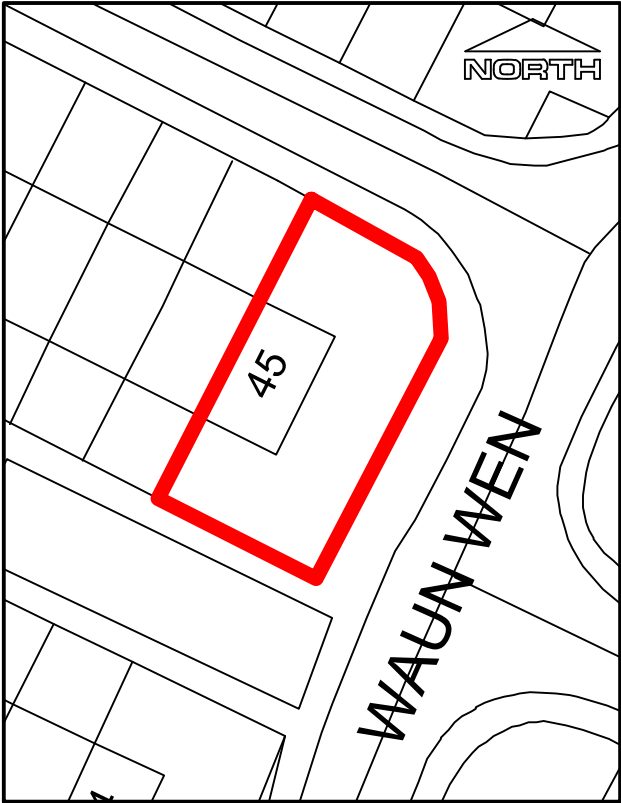

Site Plan - 1:500

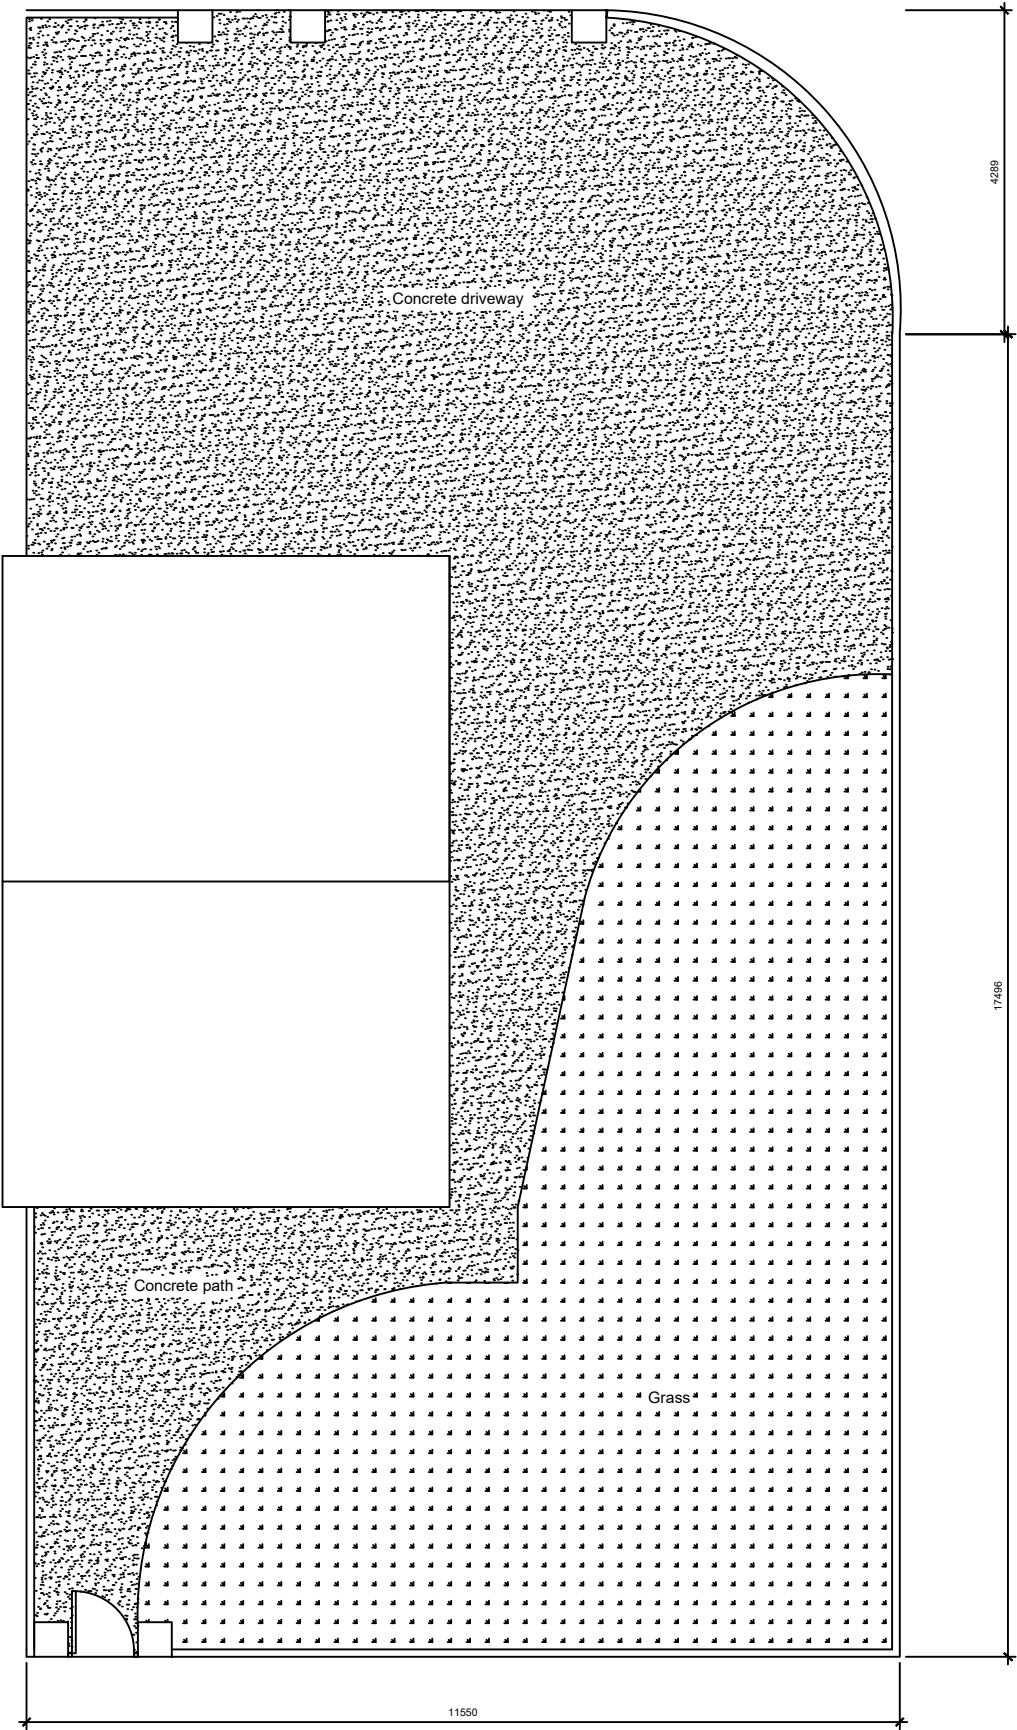

Existing Plan - 1:50

Rev	Details	Dr	Date
Project			
45 Waun Wen, Cwmavon, Port Talbot			
Existing & Location Plans			
Drawn	DB	Checked	Approved
Date	7/2/22	Date	Date
Scales	1:50 or as shown		
Drawing No.	PRV45-001		