


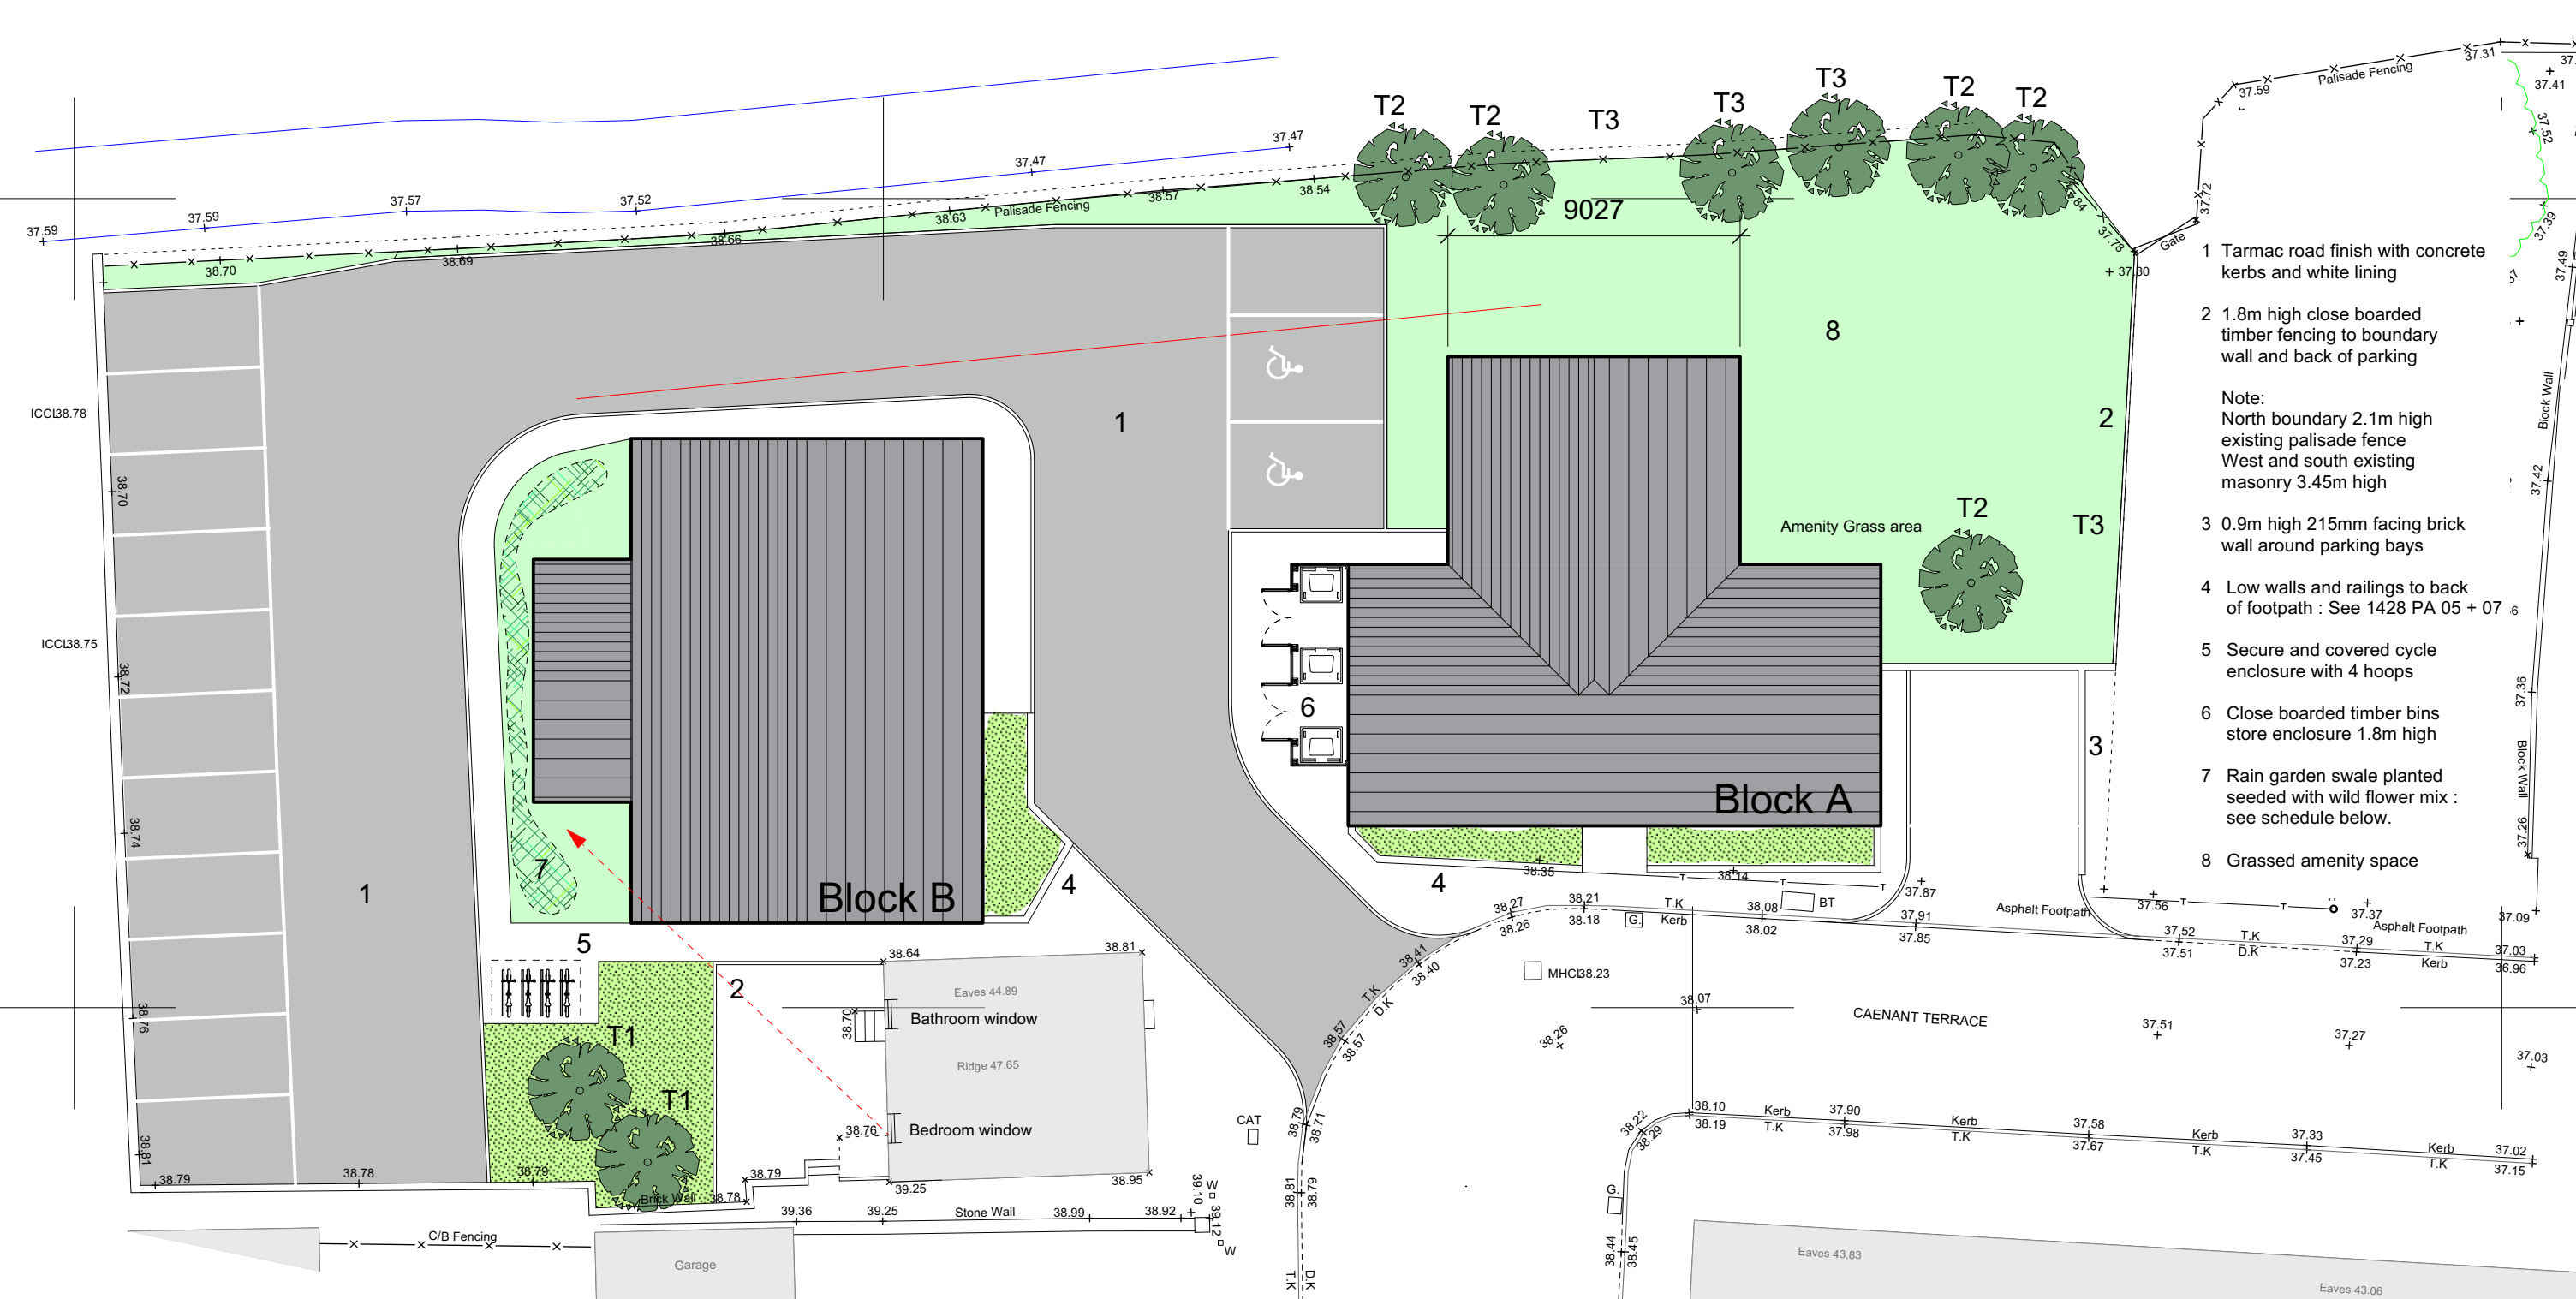

- 1 Tarmac road finish with concrete kerbs and white lining
- 2 1.8m high close boarded timber fencing to boundary wall and back of parking
- 3 0.9m high 215mm facing brick wall around parking bays
- 4 Low walls and railings to back of footpath : See 1428 PA 05 + 07
- 5 Secure and covered cycle enclosure with 4 hoops
- 6 Close boarded timber bins store enclosure 1.8m high
- 7 Rain garden swale planted seeded with wild flower mix : see schedule below.
- 8 Grassed amenity space

Note:
North boundary 2.1m high existing palisade fence
West and south existing masonry 3.45m high

LANDSCAPING SPECIFICATION

Block A : 6 No. 2P 1B
Block B : 2 No. 3P 2B Accessible
: 2 No. 3P 2B
Car Parking : 16 spaces
Cycle Parking : 4 spaces
Secure weather proof enclosure
Site Area : 0.15 ha
Amenity : 400 sq m

Plants for Bio Retention Areas:

Welsh Meadow seed mix:
Botanical Name
Agrostis capillaris
Anthoxanthum odoratum
Cynosaurus cristatus
Dactylis glomerata
Festuca rubra
Holcus lanatus
Lolium perenne

Common Name
Common Bent
Sweet Vernal Grass
Crested dog's-tail
Cocksfoot
Red Fescue
Yorkshire Fog
Perennial Rye Grass

Trees planted within bio retention areas

Botanical Name
T1 Sambucus nigra

Common Name
Common Elder

Other Trees

T2 Betula Pendula Silver Birch
T3 Crataegus Monogyna Hawthorn

No Plants Trees in Bio Retention Areas (except T1s) to exceed 600mm in height. Plants to maintained to ensure this height is maintained.


Wild Flower Seed mix for Base of Swale (7)
Surrounding area to be amenity grass
Mix and sowing density as grass.

Plants for the base of vegetated swales and bio retention areas to include grasses and sedge meadow plants which create a dense fibrous root system with many root channels. This will hold the soil together and increase infiltration while preventing erosion.

Botanical Name
Stachys officinalis
Lotus corniculatus
Centaurea nigra
Primula veris
Ranunculus acris
Leucanthemum vulgare
Silaum silaus
Lychnis flos-cuculi
Plantago lanceolata
Prunella vulgaris
Rhinanthus minor

Common Name
Betony
Bird's-foot Trefoil
Black Knapweed
Cowslip
Meadow Buttercup
Oxeye Daisy
Pepper Saxifrage
Ragged Robin
Ribwort Plantain
Selfheal
Yellow Rattle

Amenity Grass Areas:
Emorsgate EG22 – Strong Grass Mix

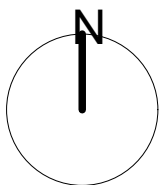

C : Bio retention seed mix revised : 31 03 2022
B : Bio retention seed mix revised : 06 07 2020
A : Existing boundary treatments heights amended : 26 05 2020

Kennedy James Griffiths
Chartered Architects and Project Managers
Project



T 02920 545100
10 Victoria Park Court
516 Cowbridge Road East
Cardiff
CF5 1DB

Proposed Apartments Caenant Terrace, Skewen

Title	Date
Proposed Site Plans	11 02 2020
Status	Scale @ A3
Planning	1:200
Job Number	Revision
1428-PA-02	C
Drawn by	DJ

Use figured dimensions where possible. Do not scale for construction purposes.
This drawing is copyright.