


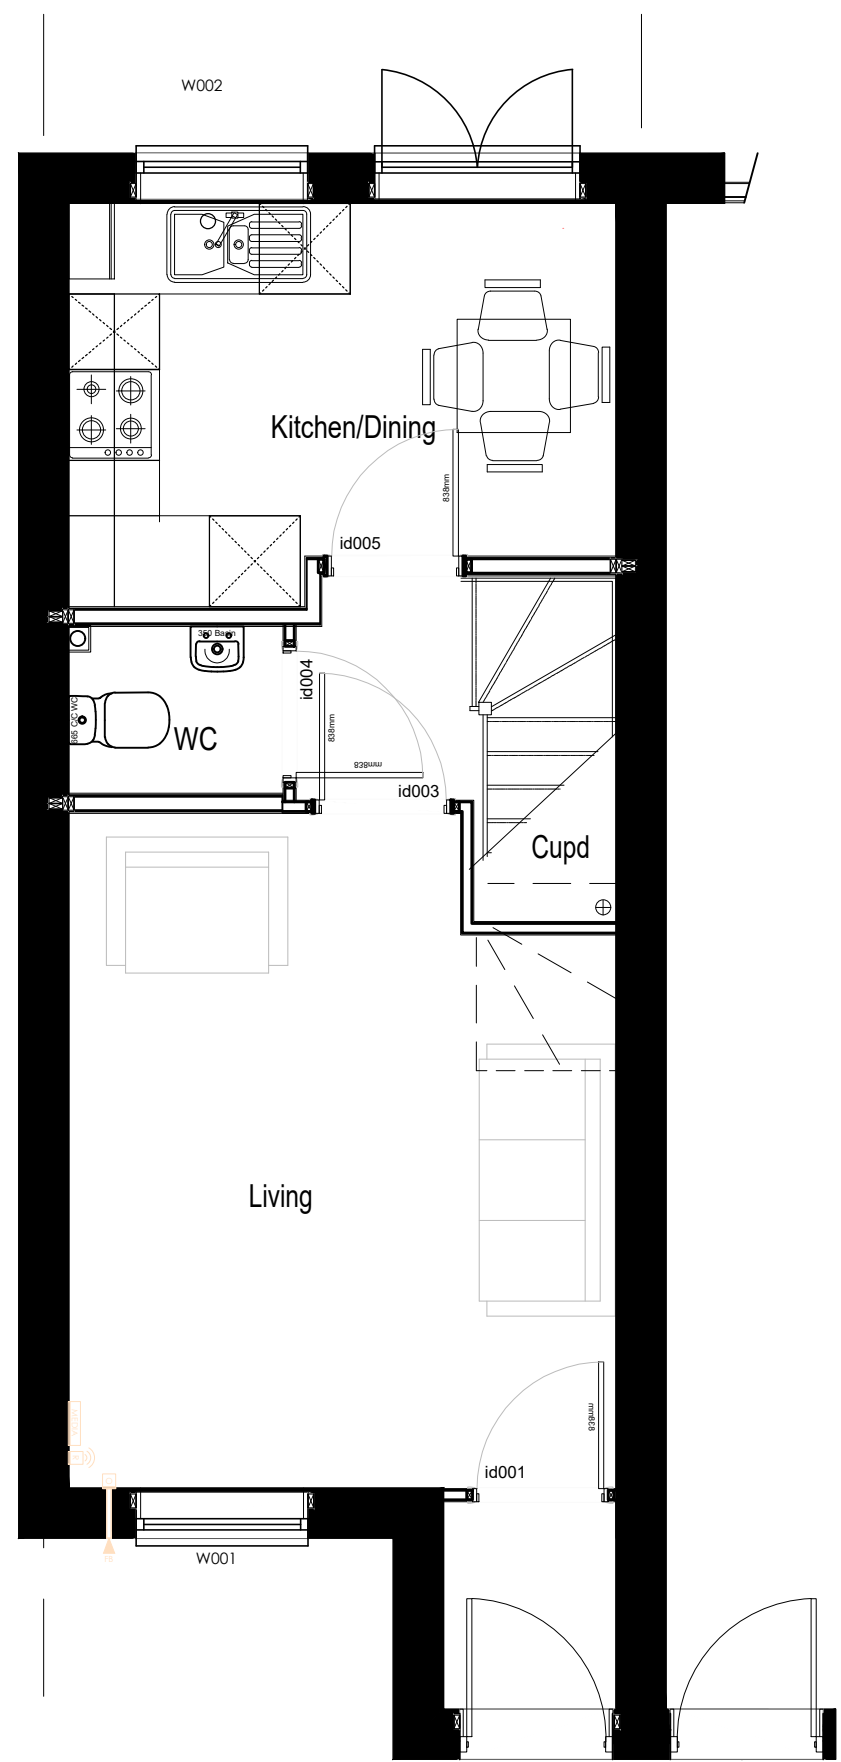


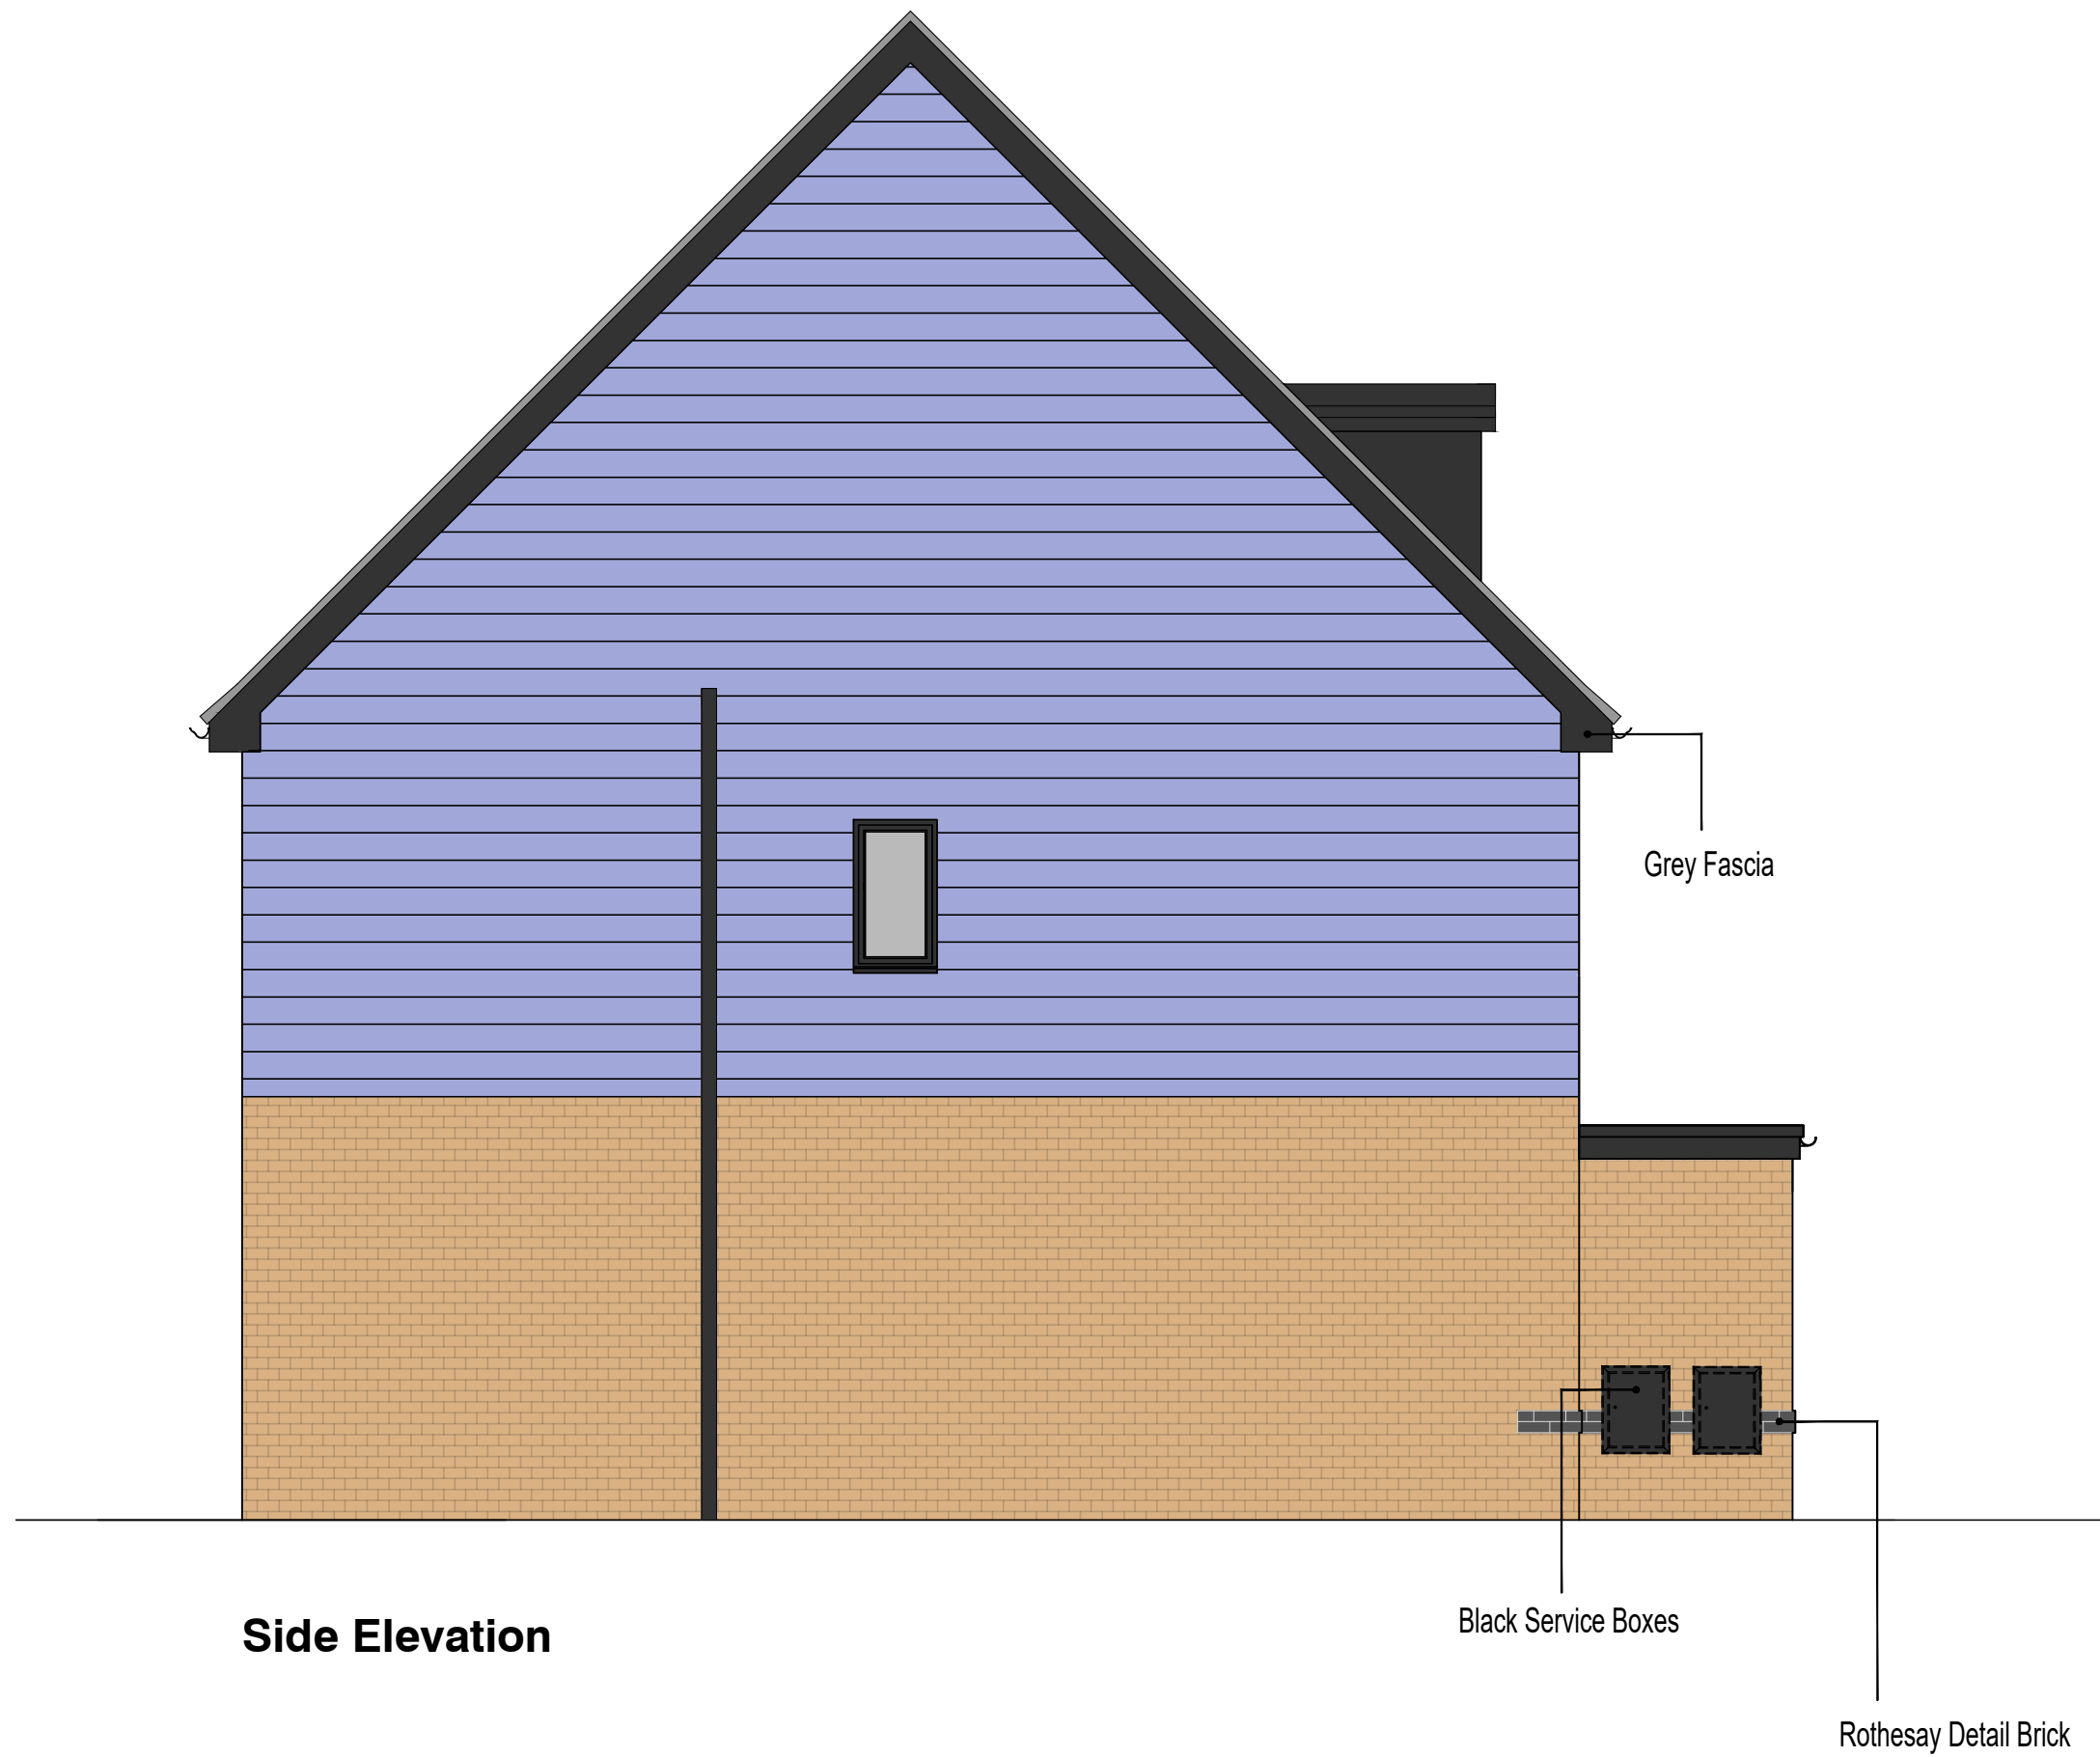

Ground Floor Plan

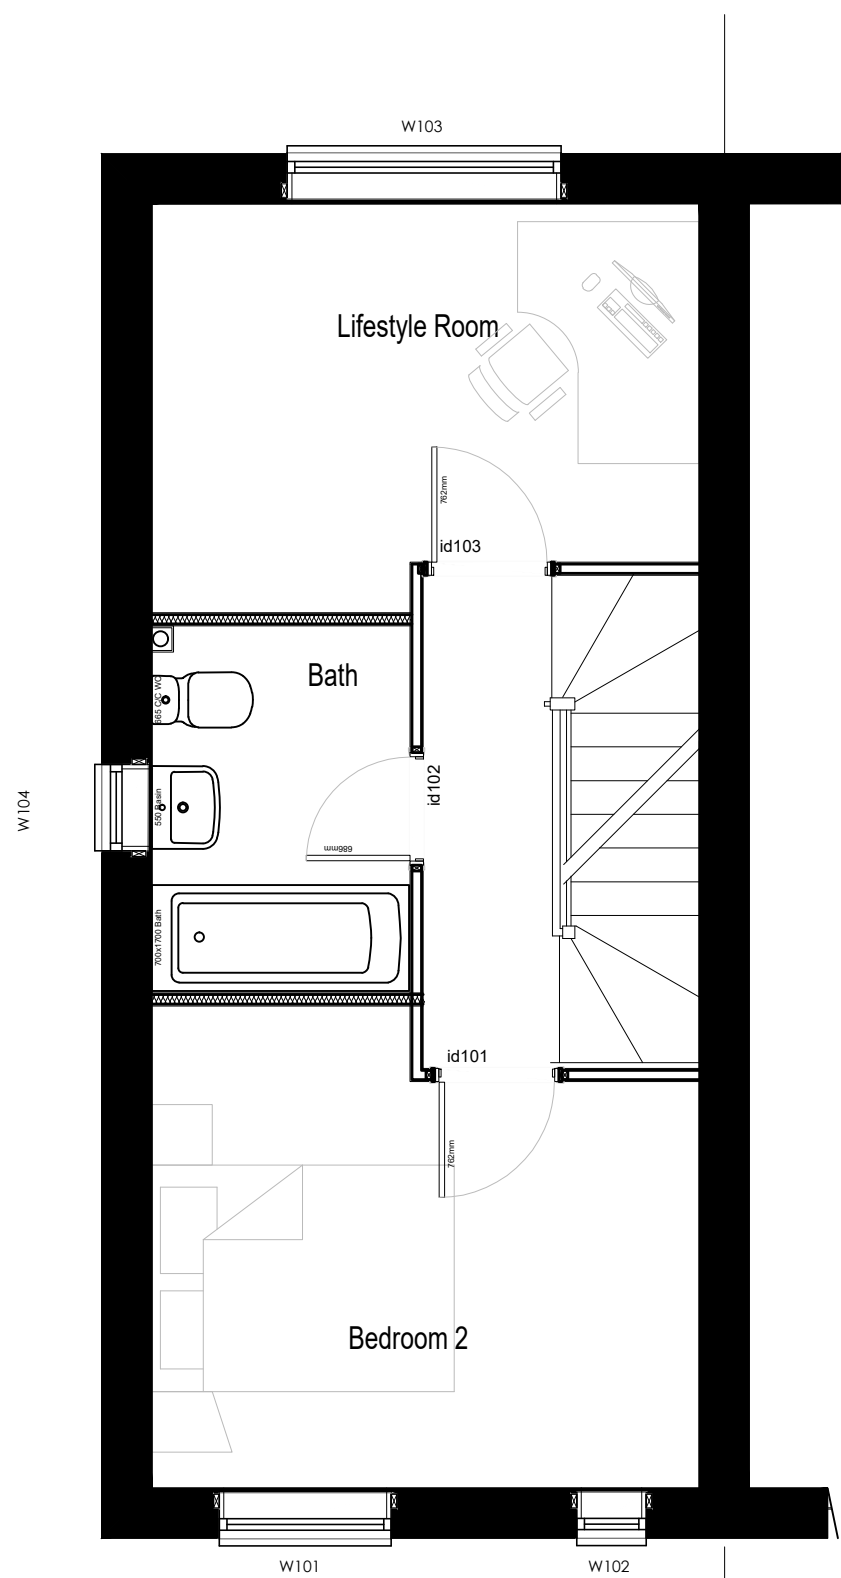

First Floor Plan

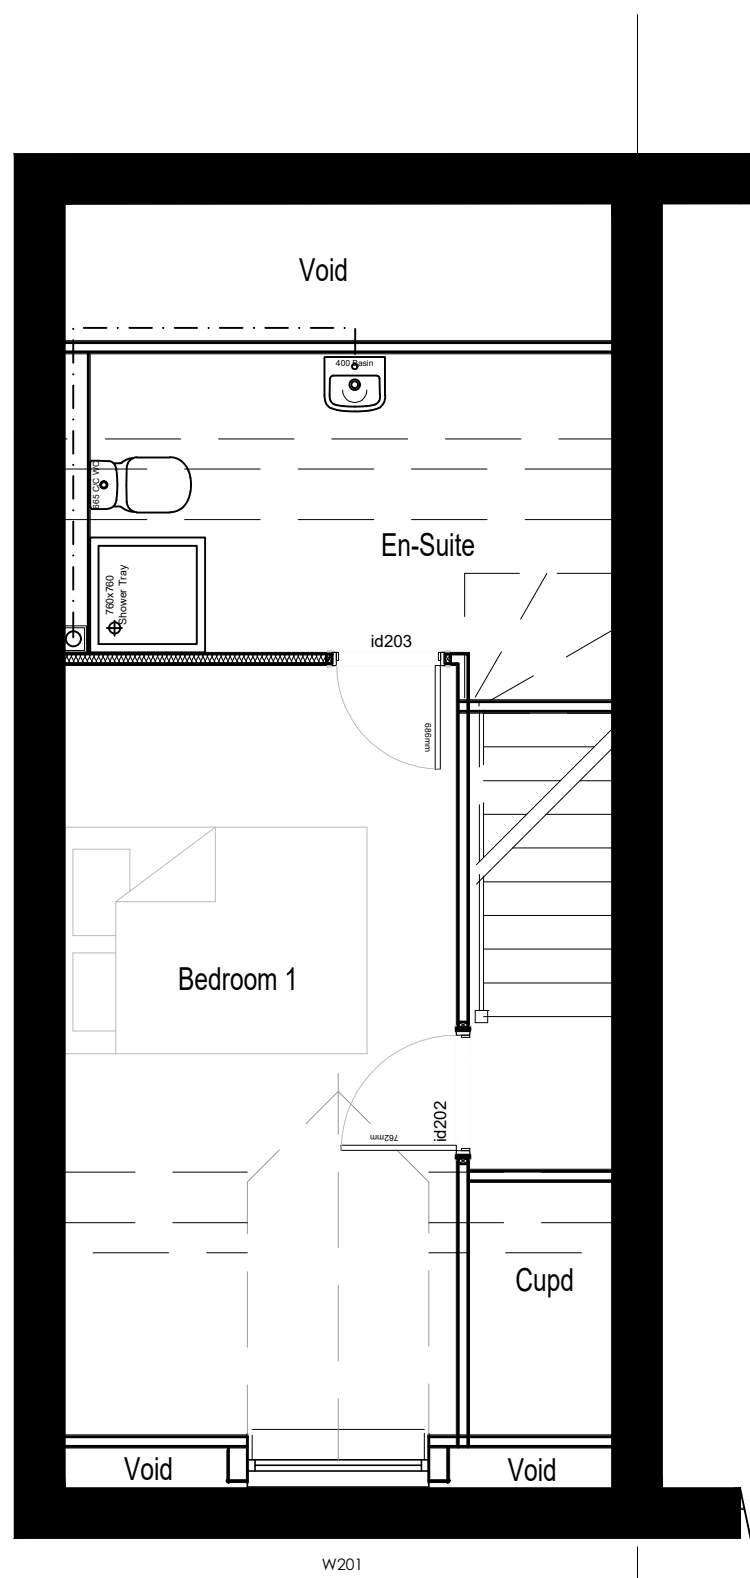

Second Floor

Planning

Rev A - Bargeboard added to side elevations.
Rev B - boxed eaves.

**PERSIMMON
HOMES**

Housetype
0970 (Space4)

Sales Name
Windermere

Drawing Number
WM-WD08-COL-LI

Date
May 2020

50@A1 100@A3

Plans & Elevations (Contemp)(Planning)(Coloured)

Rev B

(PLOTS 58, 60, 111, 113, 126, 128 ONLY)