



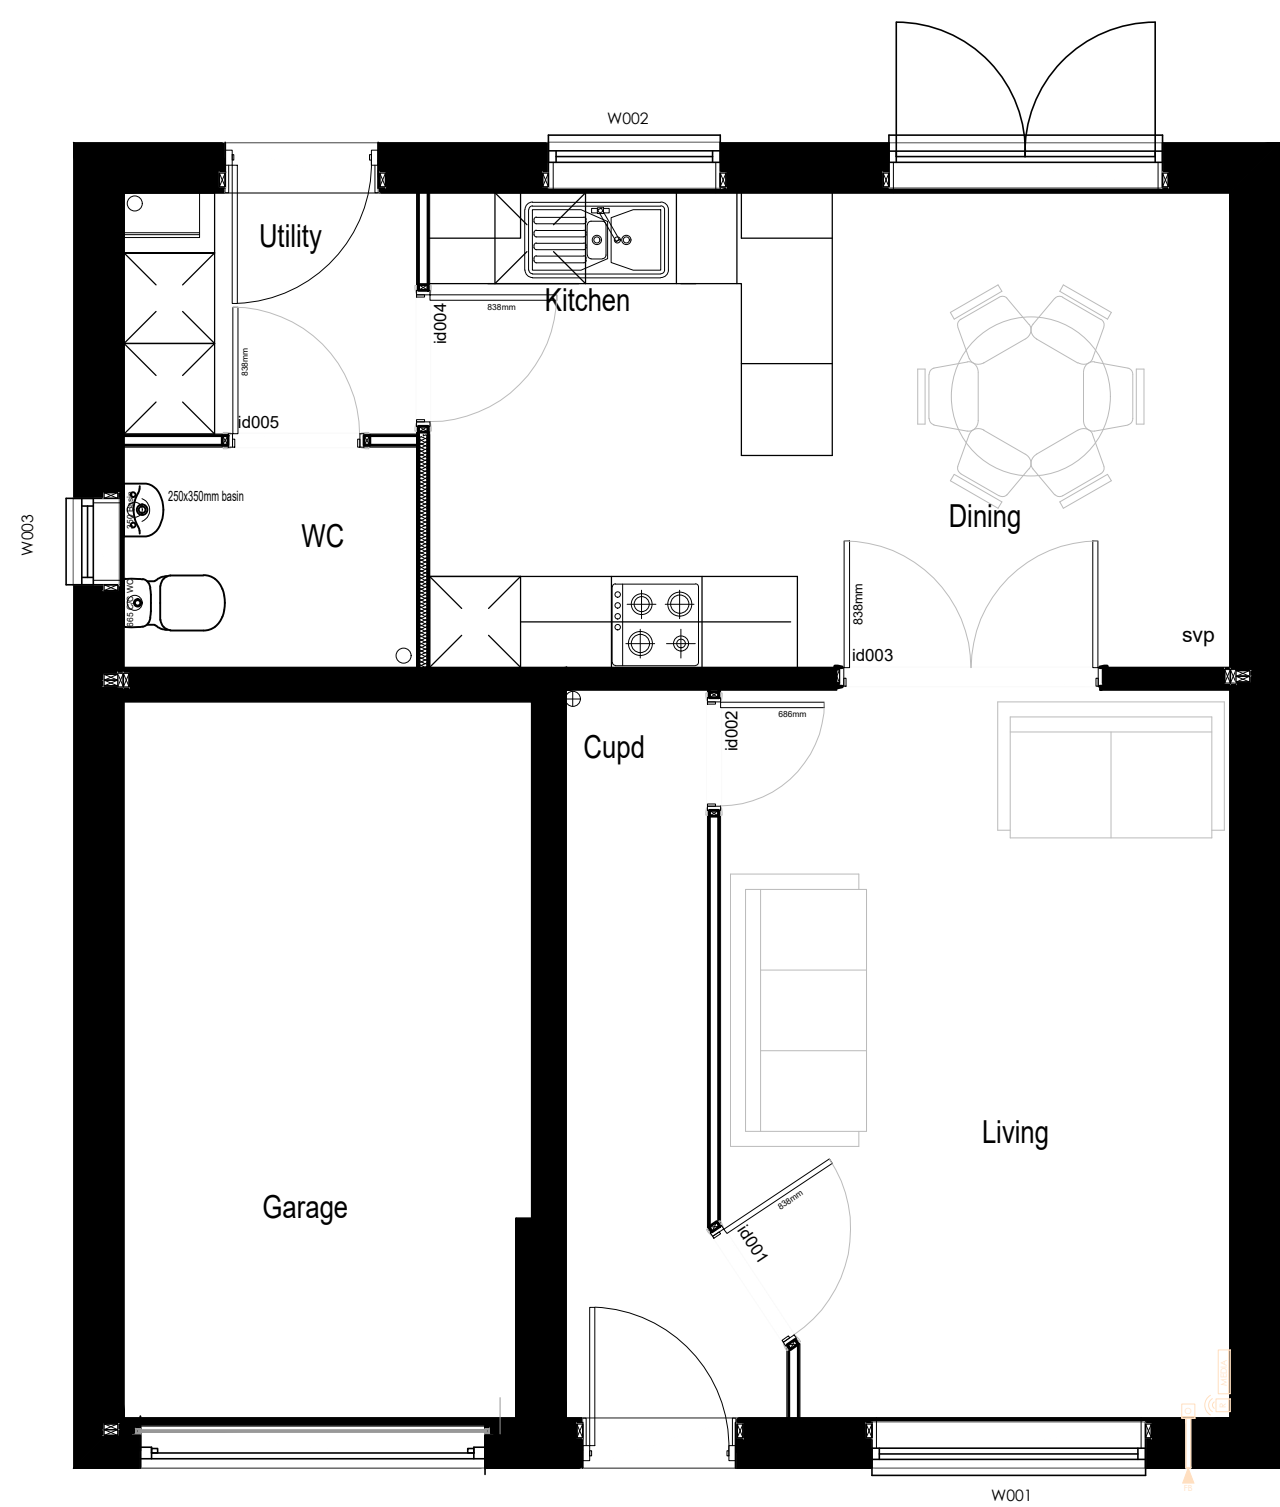

Ground Floor Plan

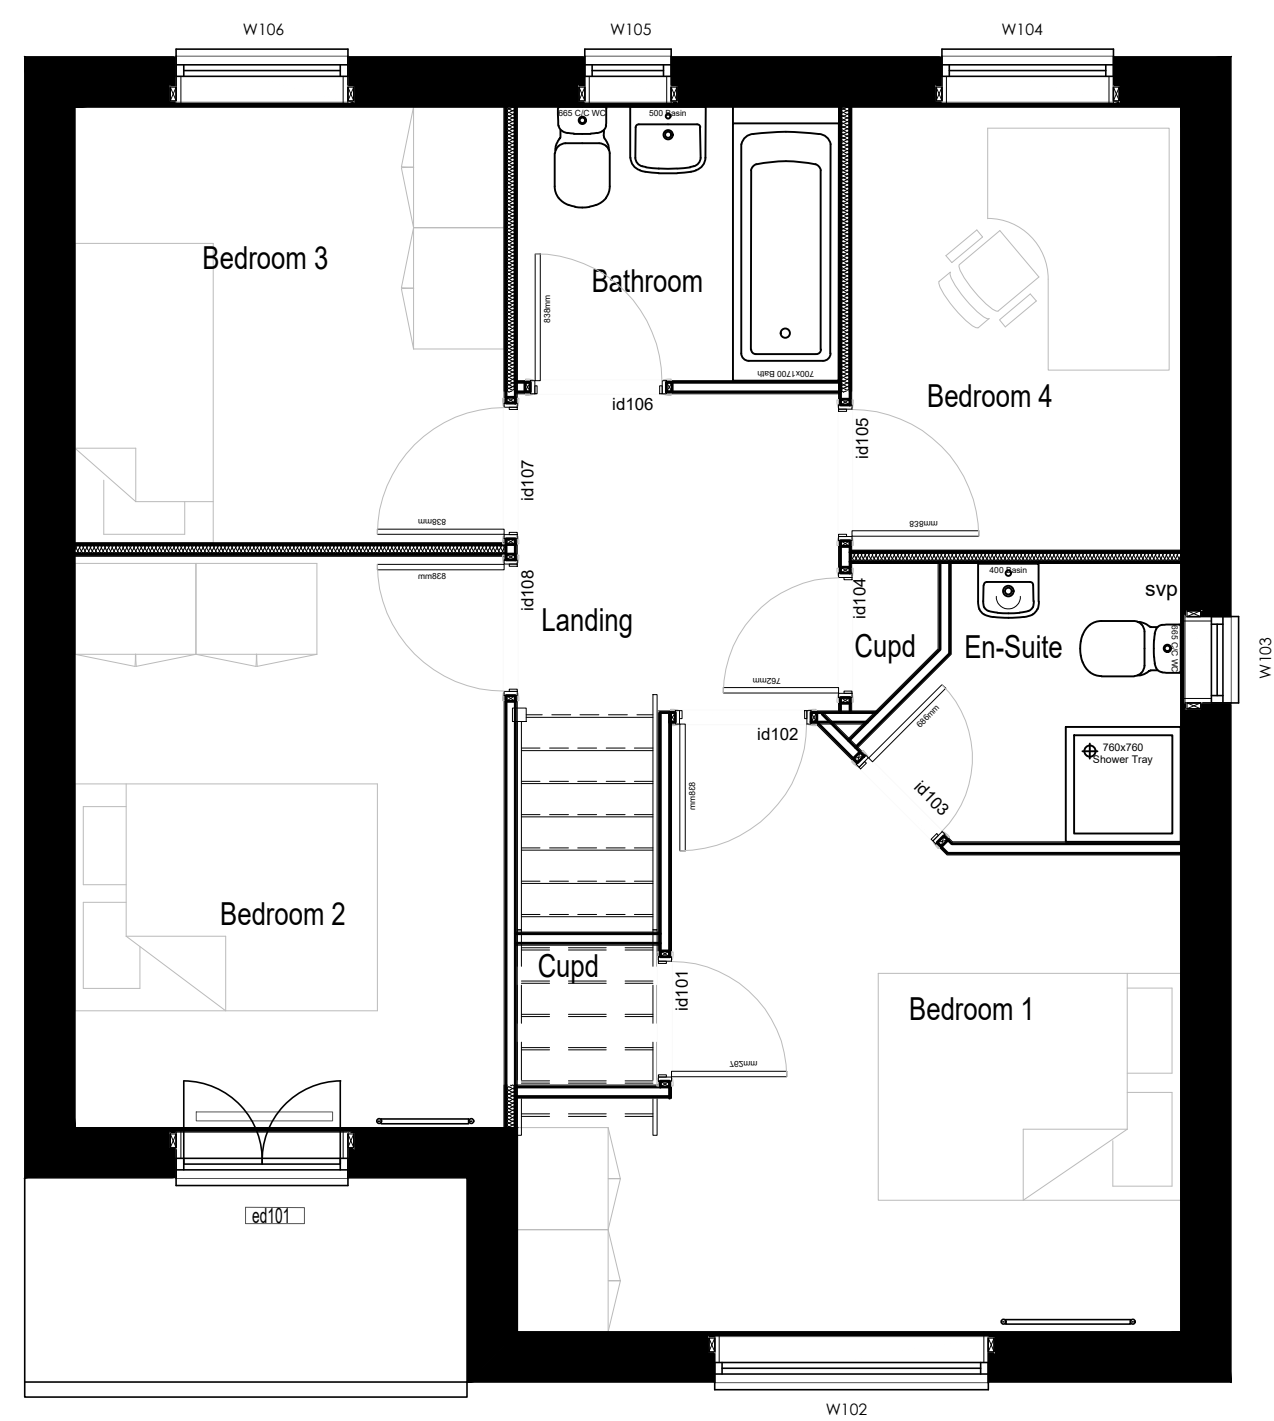

First Floor Plan

Planning

Rev A - Bargeboard added to side elevations.
Rev B - Brick banding and boxed eaves added. Grey UPVC windows. Flat roof porch.

PERSIMMON HOMES

Housetype: 1096 (Space4)
Date: May 2020

Sales Name: Hornsea

Drawing Number: HR-WD06-COL
50@A1, 100@A3

Plans & Elevations (Planning)(Coloured)

Formerly

Rev B

PLOTS 3, 8, 11, 14, 21, 29,
84, 85, 132 & 137 ONLY