
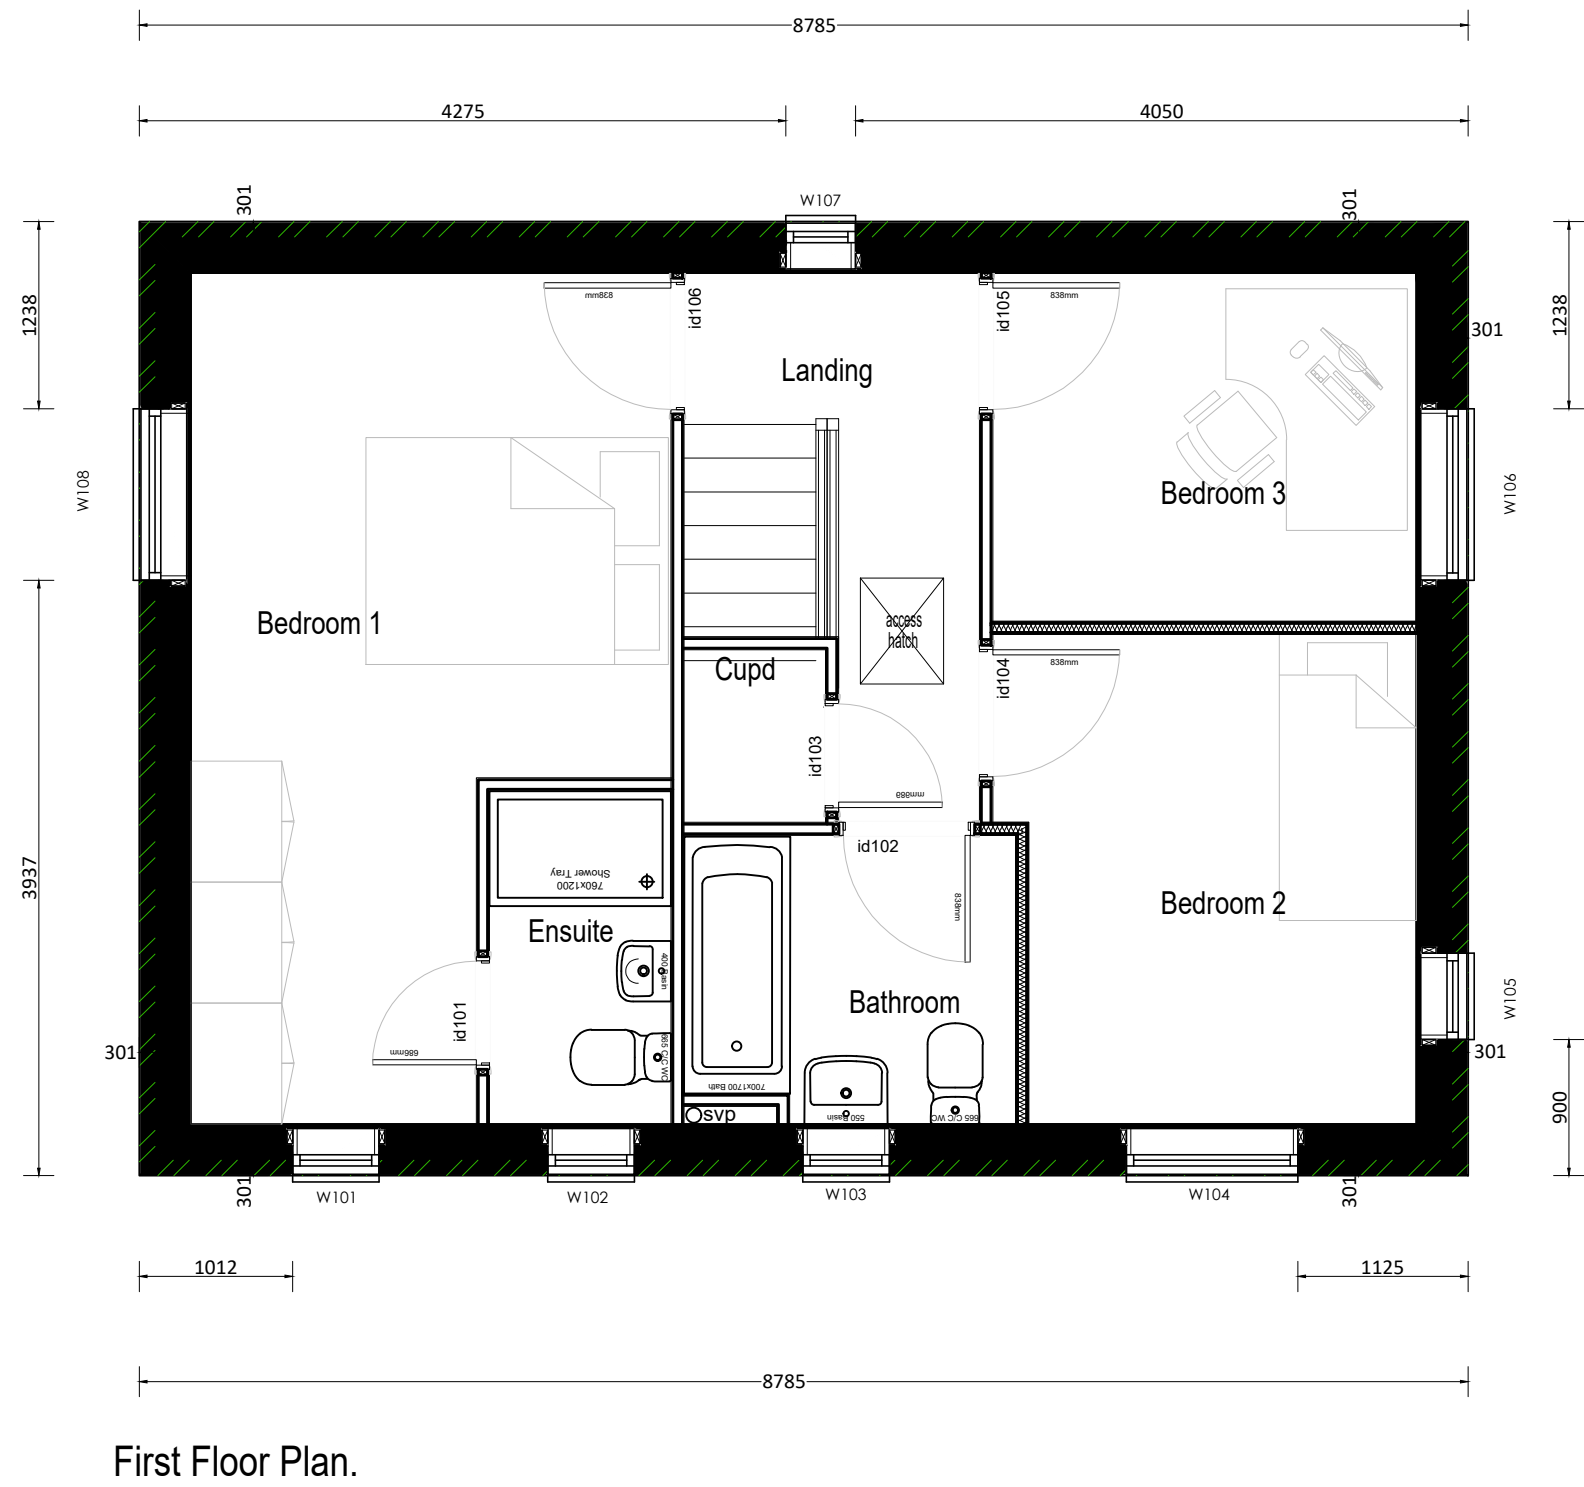


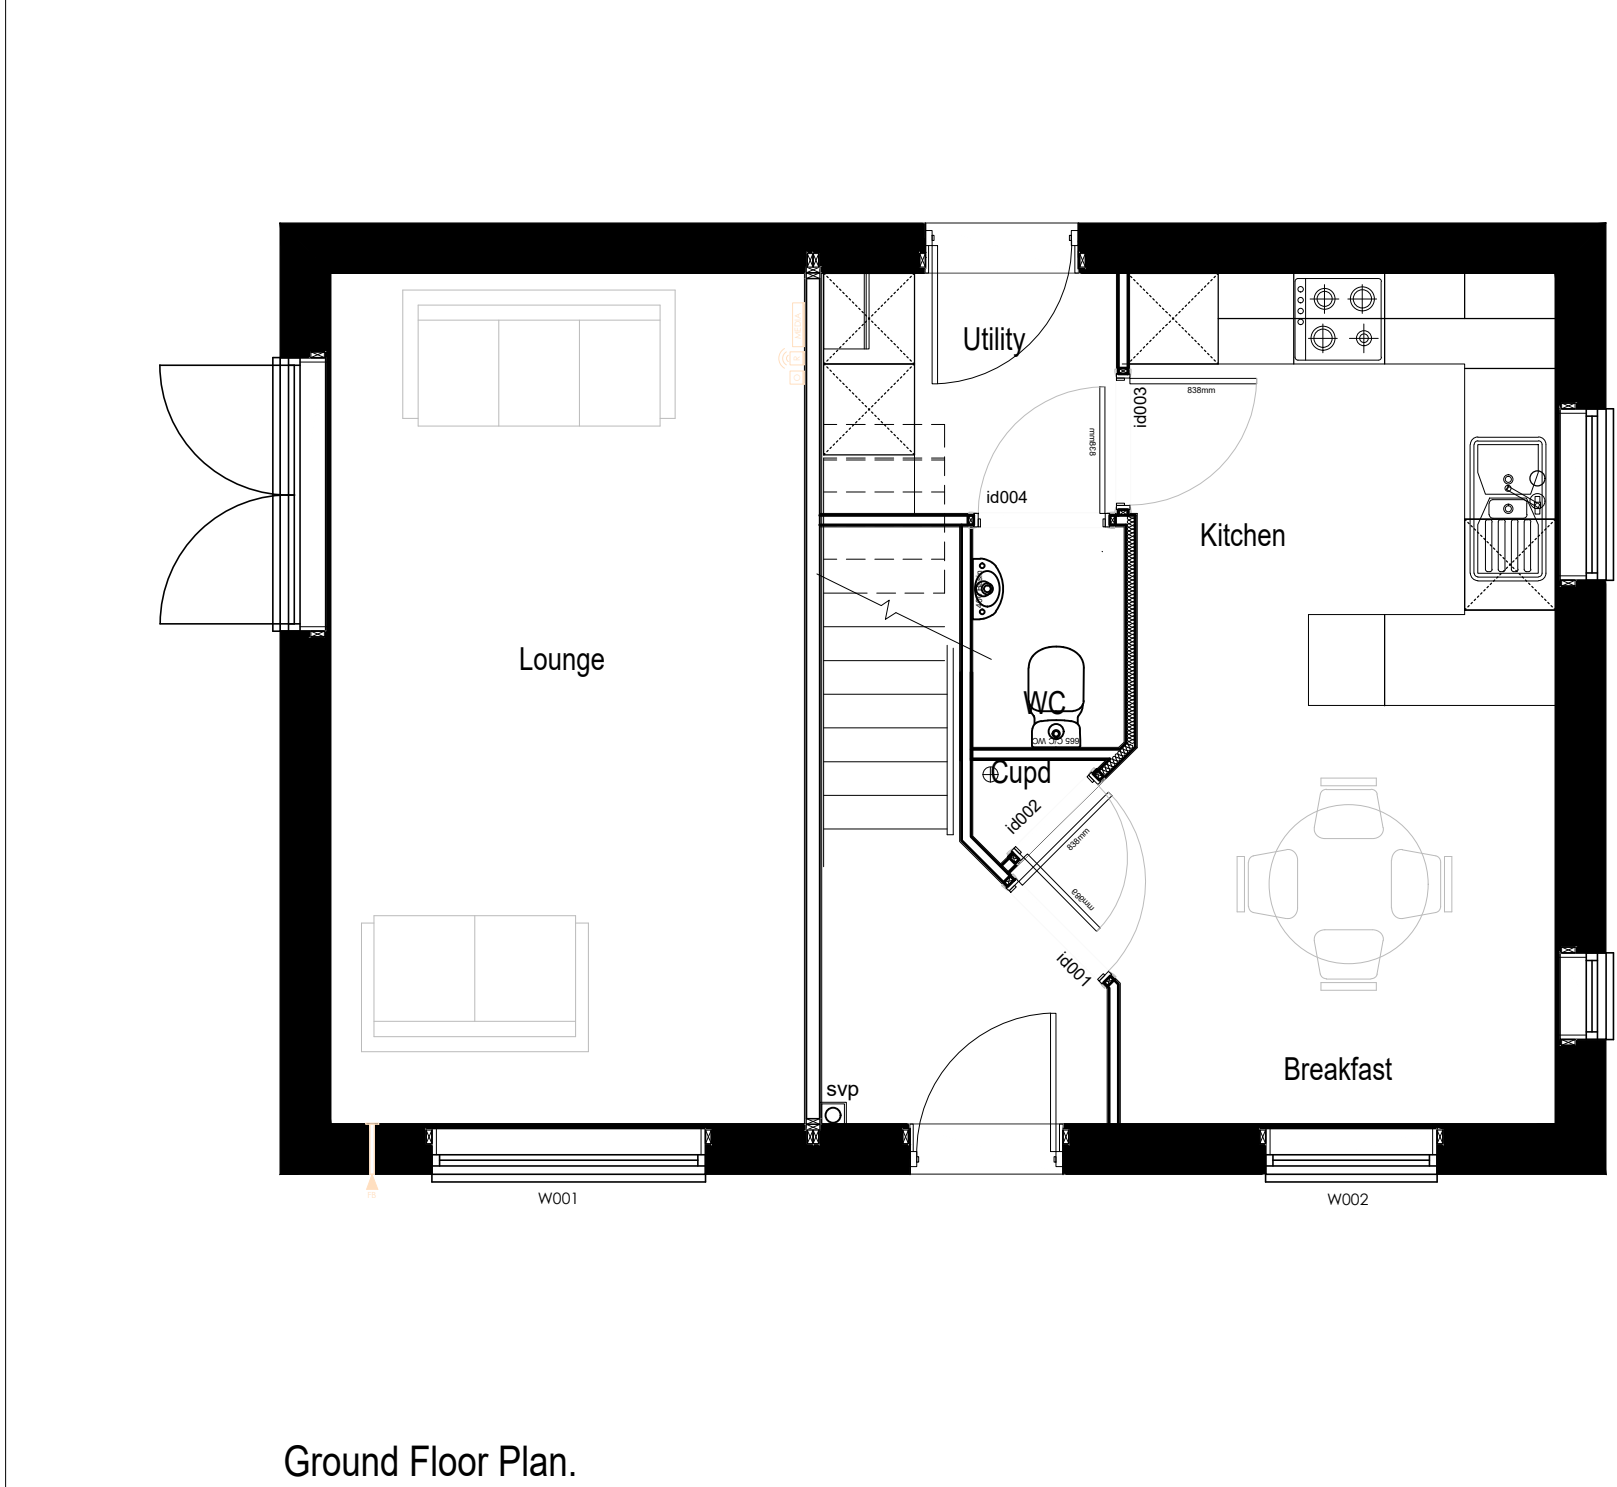

Rev A - Bargeboard added to side elevations.
Rev B - Cladding added to front elevation and flat roof porch. Boxed eaves added. Grey UPVC windows.

PERSIMMON HOMES

Housetype	0999 (Space4)	Date	May 2020
Sales Name	Lockwood Corner		
Drawing Number	LK-WDC05-COL	50@A1, 100@A3	

Plans & Elevations (Planning)

	Formerly
	Rev B

**PLOTS 20, 27, 30, 37,
41, 75 & 79 ONLY**