
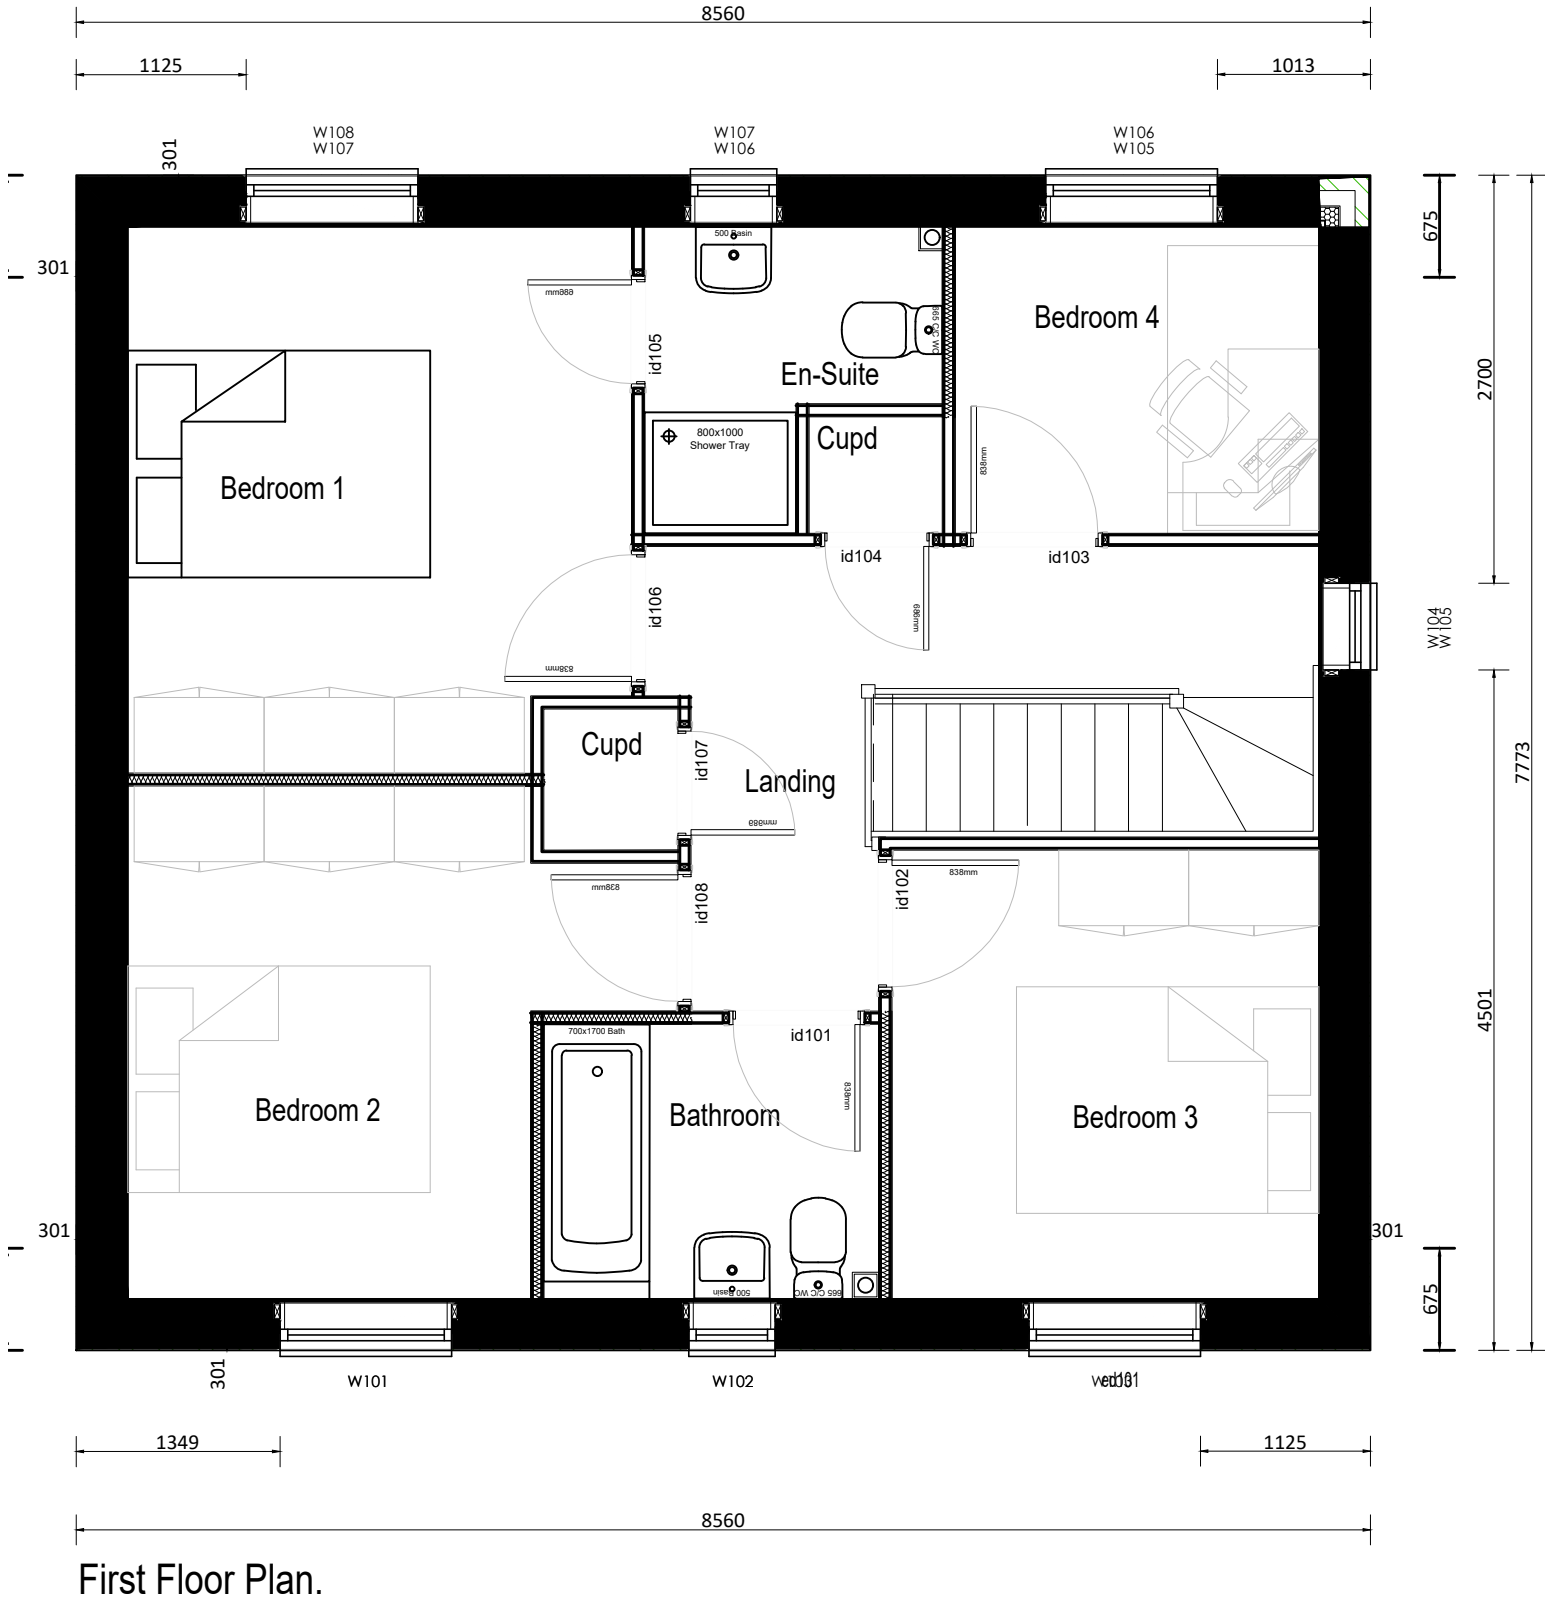


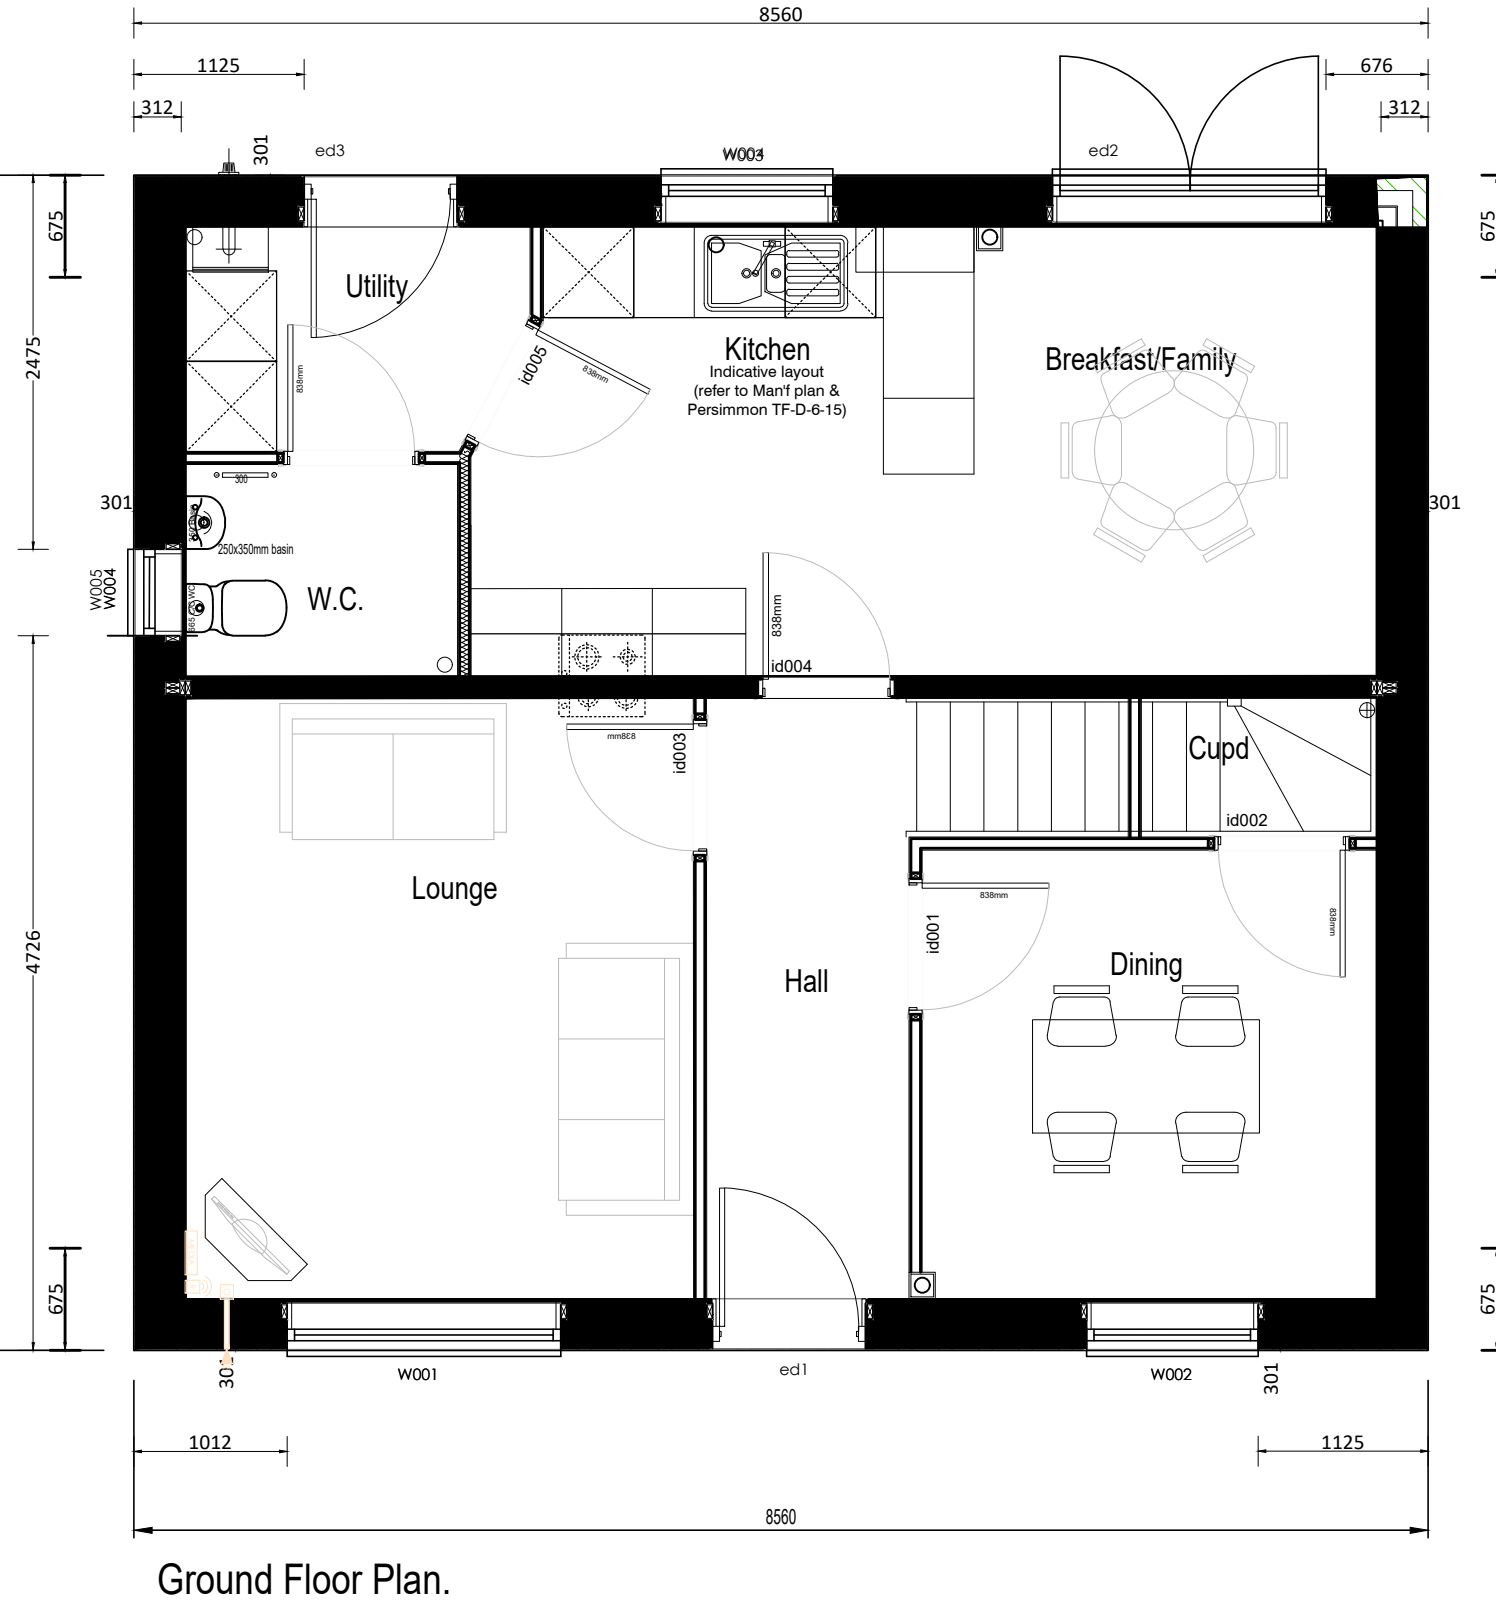

PLOTS 1, 2, 34, 86, 87 & 120 ONLY

Planning

Rev A - Bargeboard added to side elevations.

Rev B - Cladding added to front elevation. Flat roof porch. Riven roof eaves and Grey UPVC windows.

PERSIMMON HOMES

Housetype

1222 (Space4)

Sales Name

Coniston

Drawing Number

CN-WD06-COL

Date

May 2020

50@A1 100@A3

Plans & Elevations (Planning)(Coloured)

Formerly

Rev B