


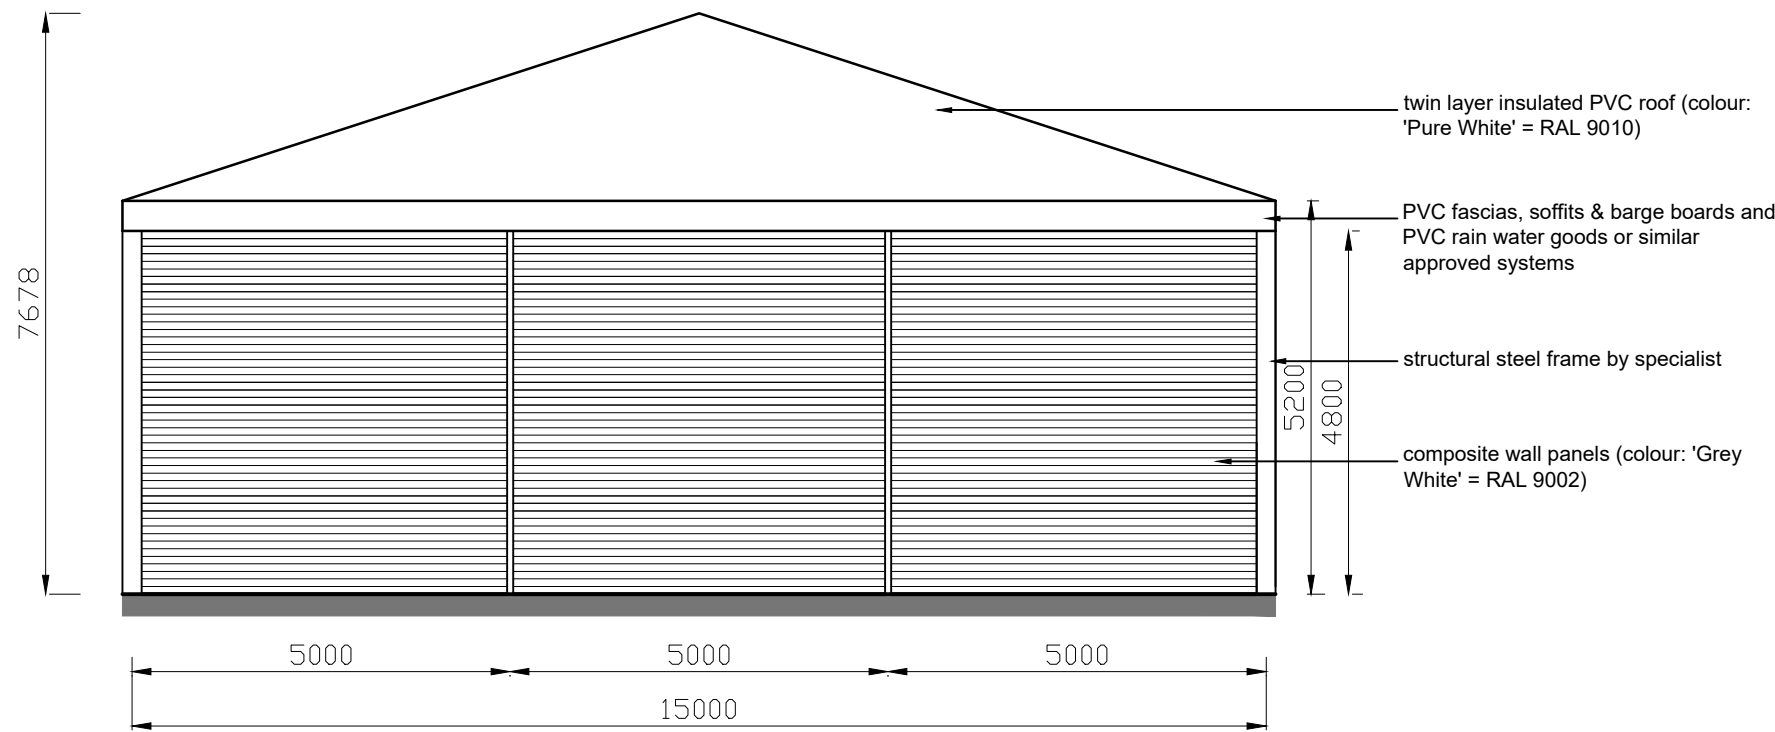
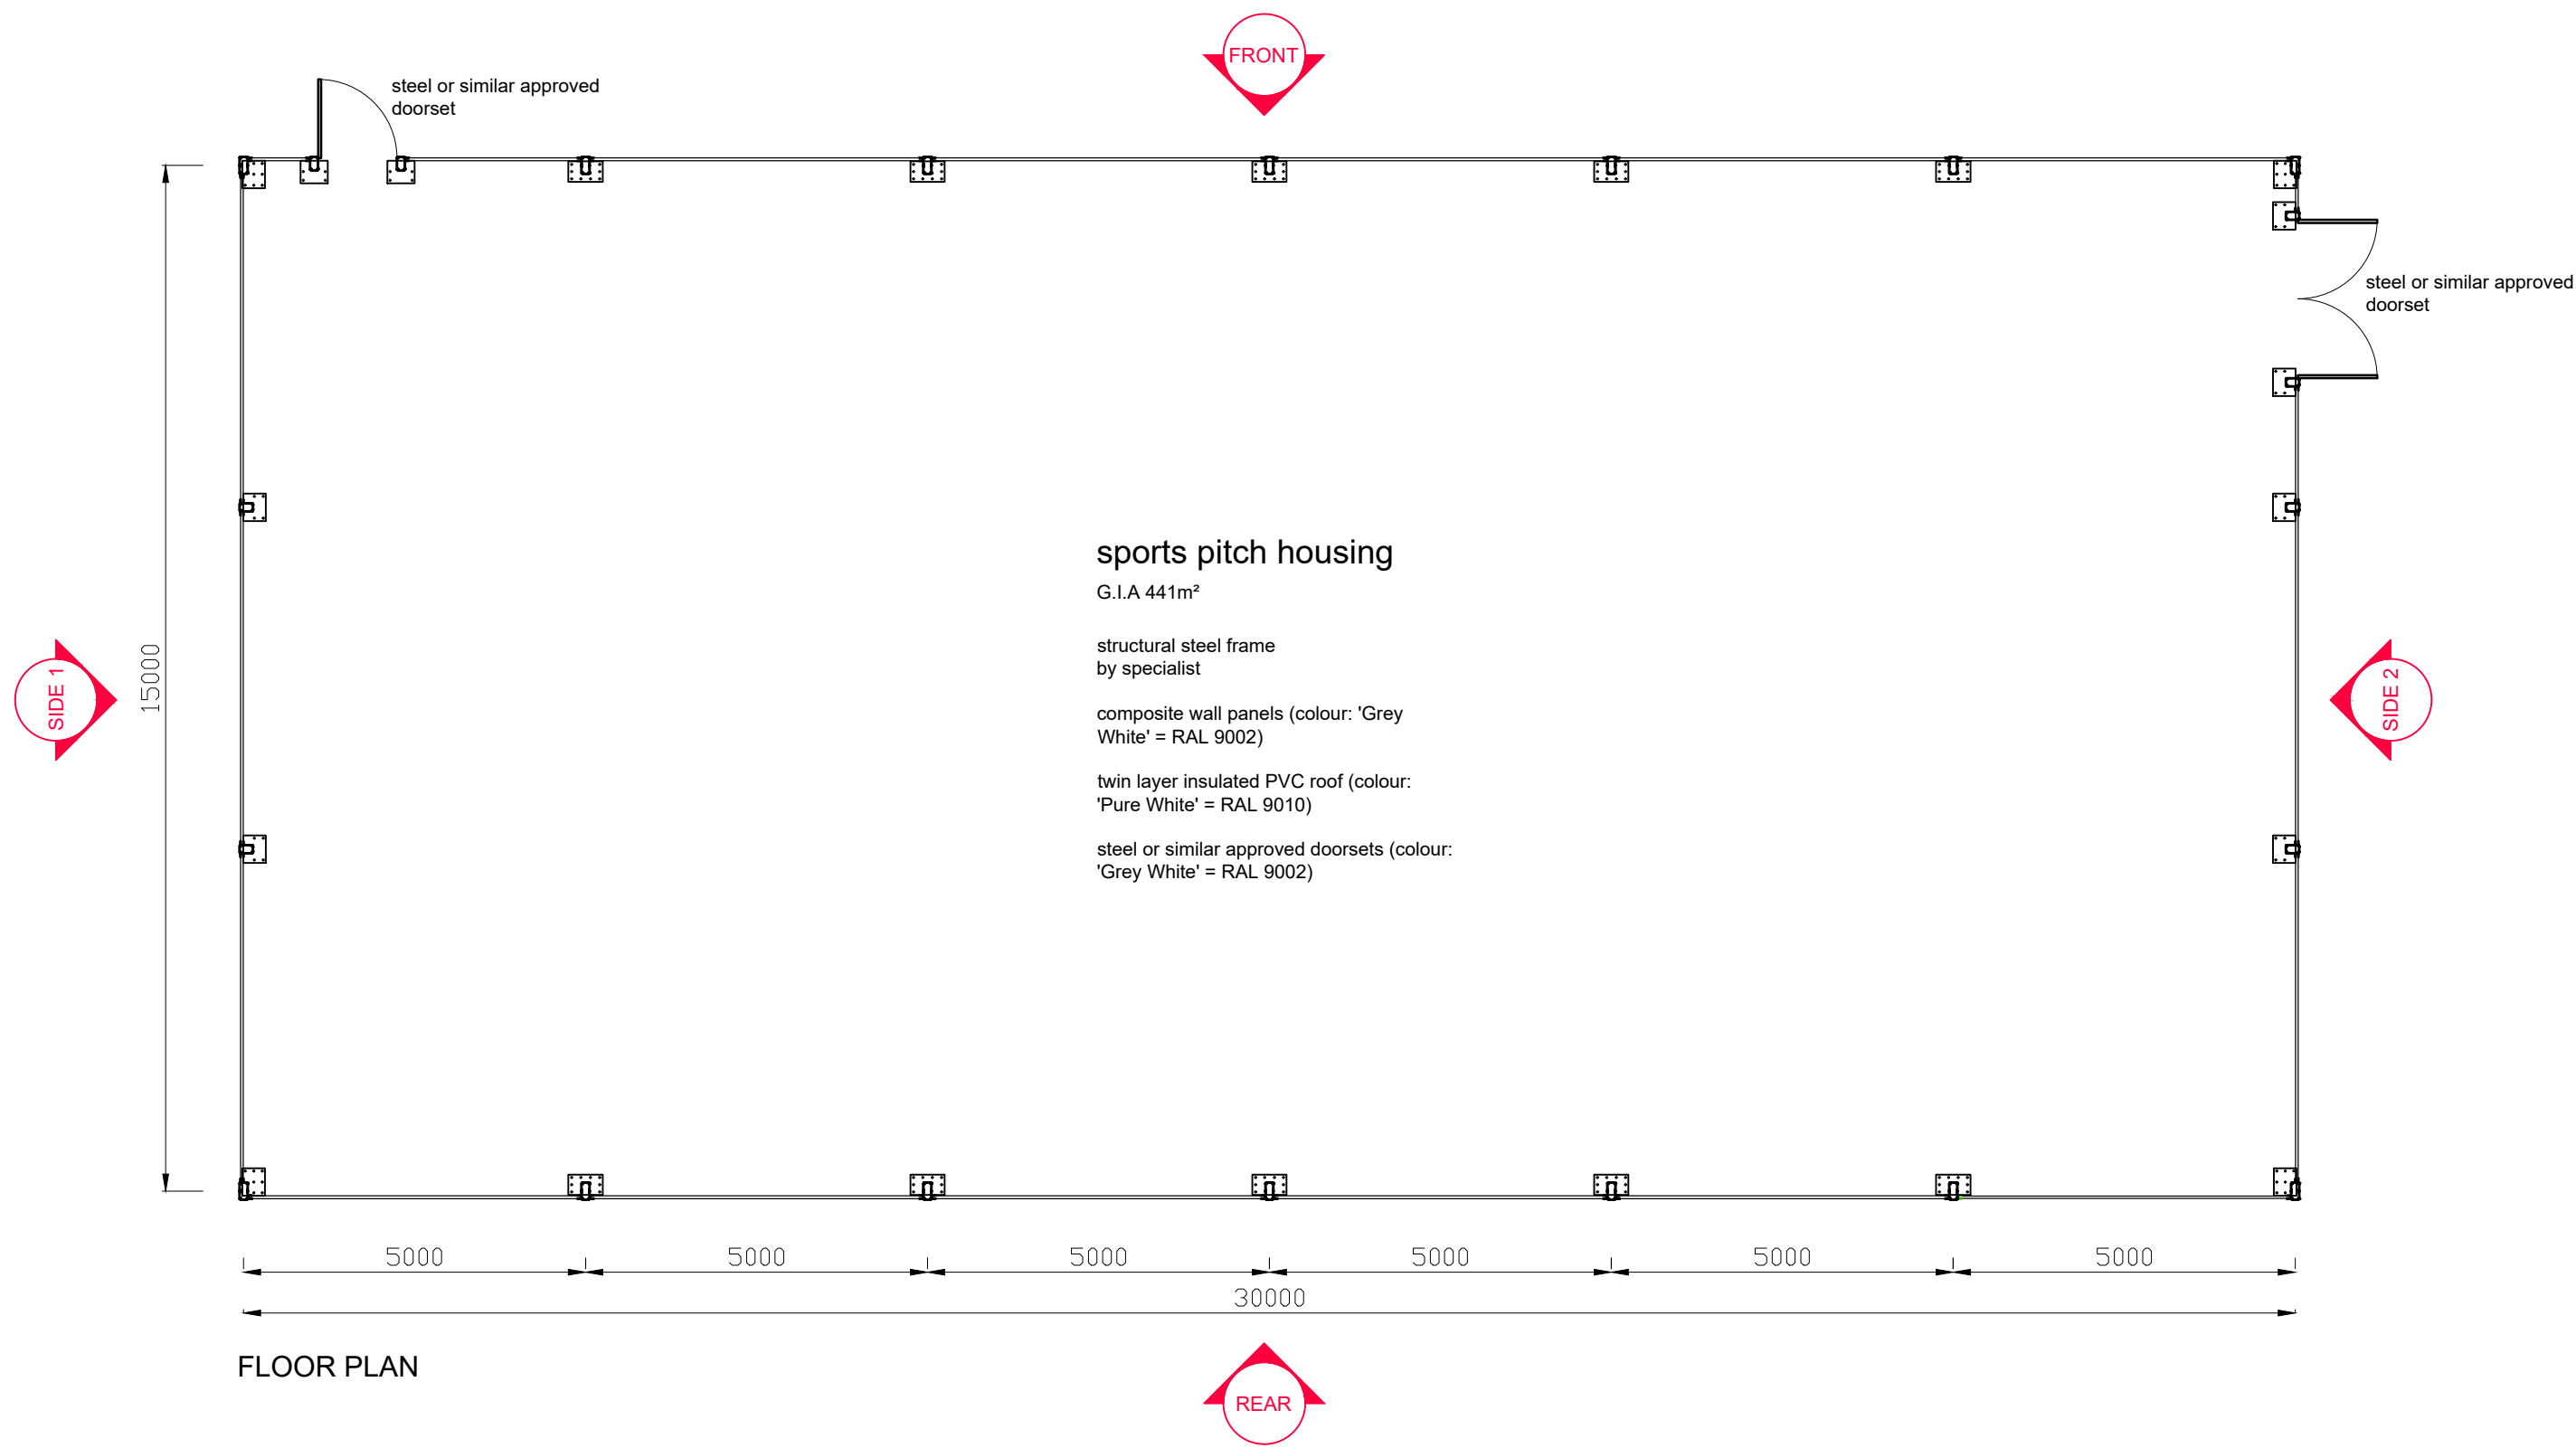


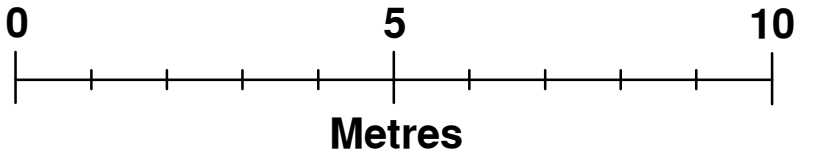


SIDE 1 ELEVATION

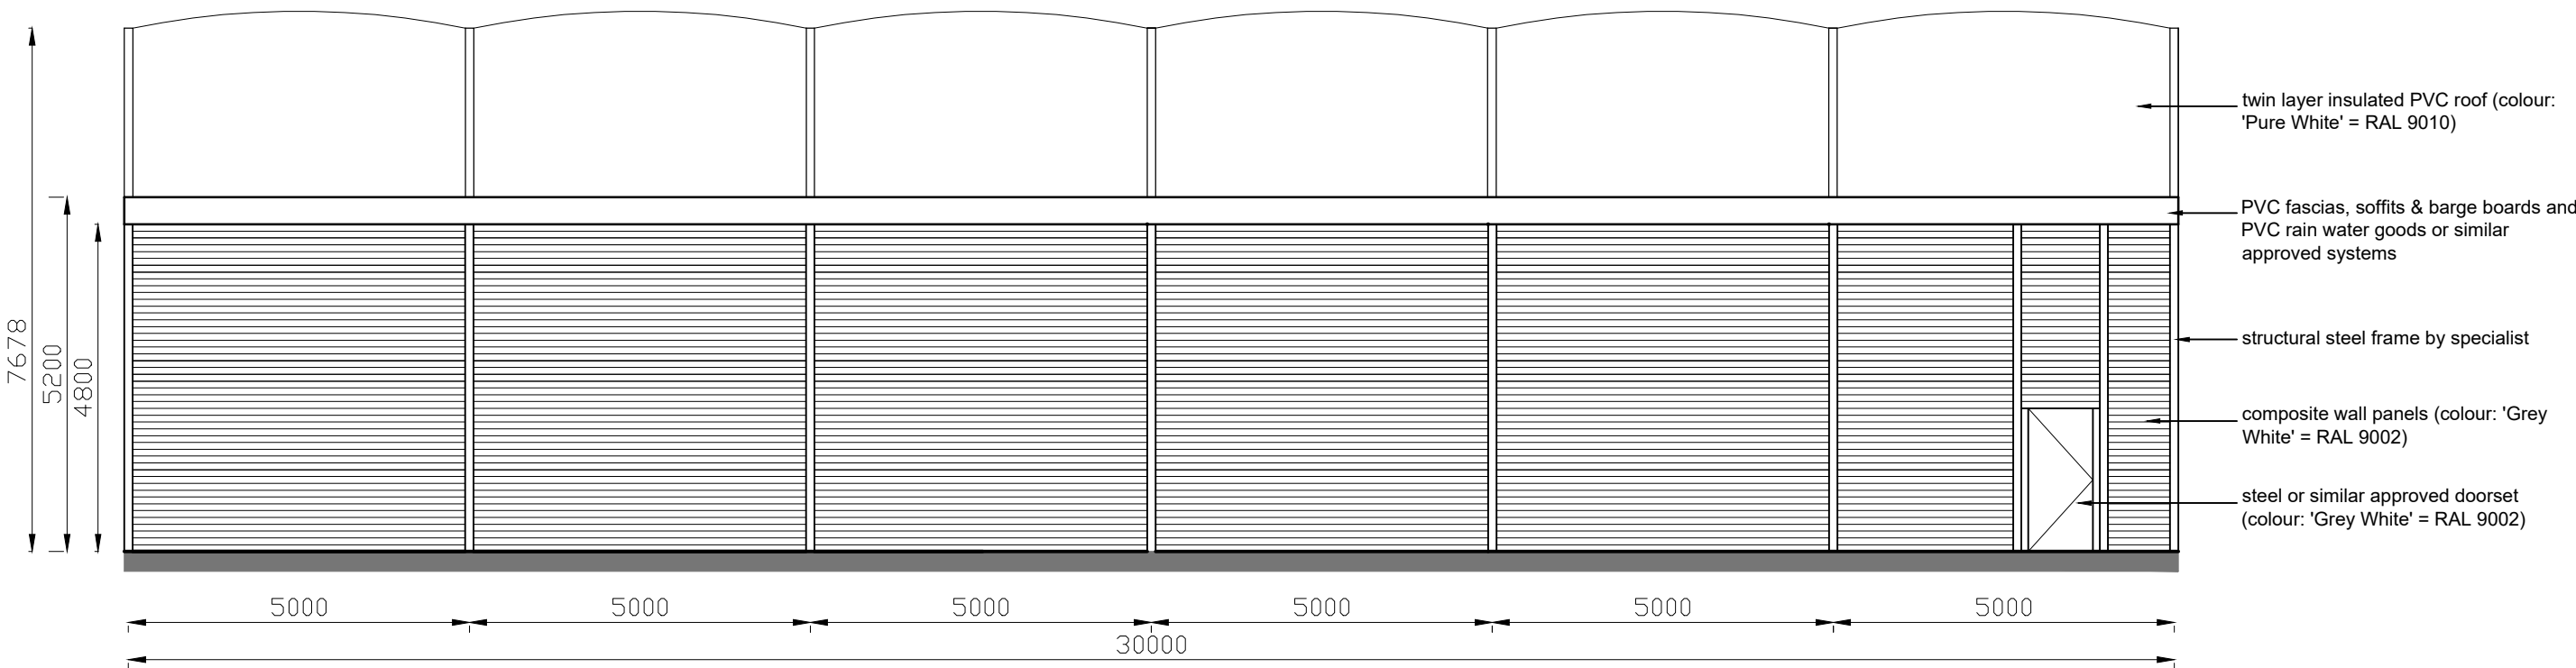

FRONT ELEVATION

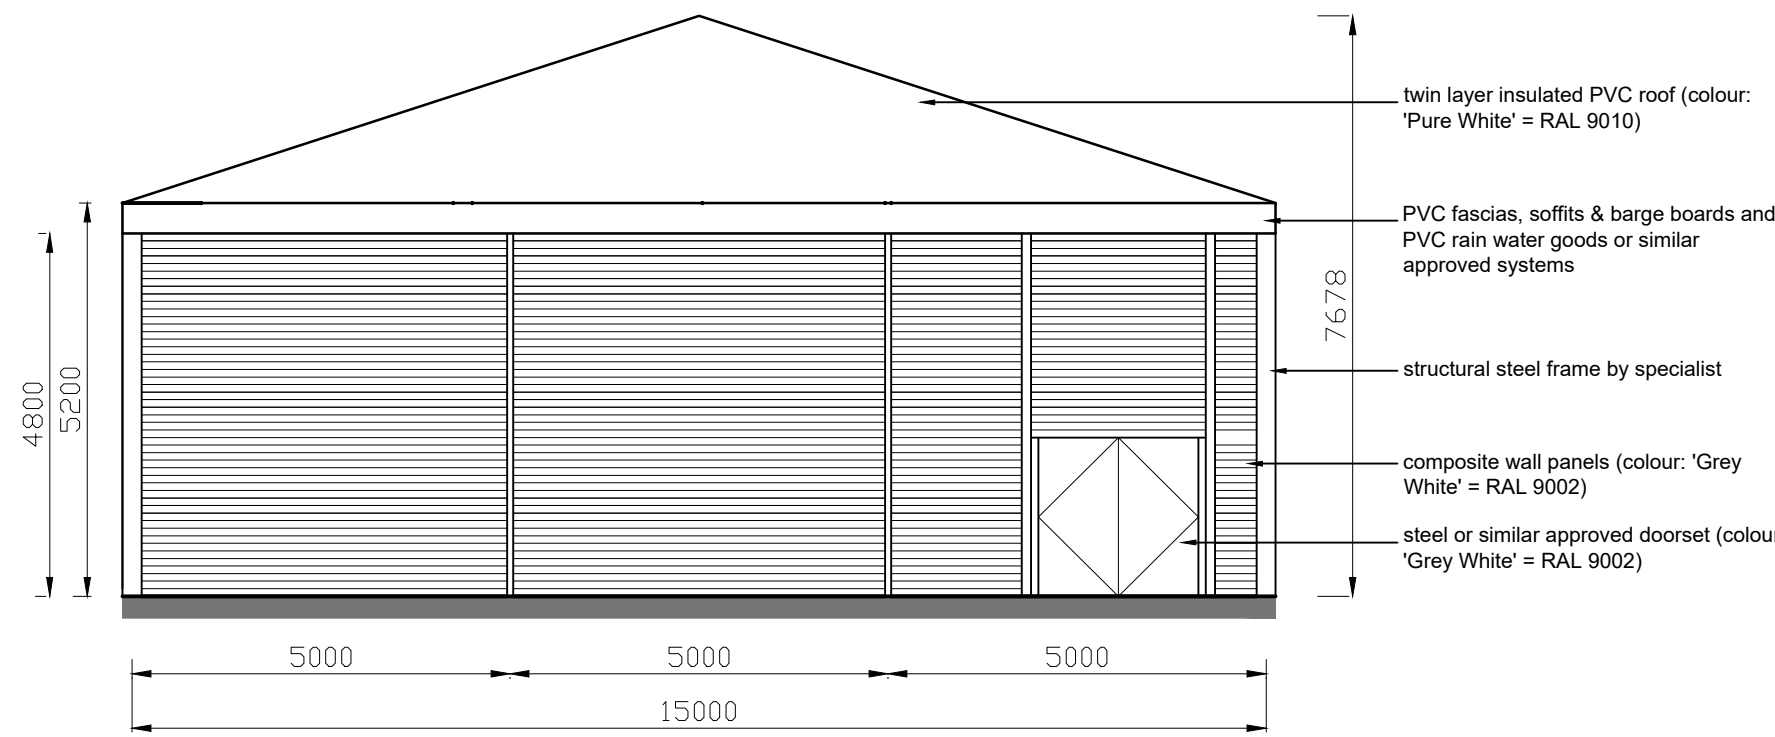

SIDE 2 ELEVATION

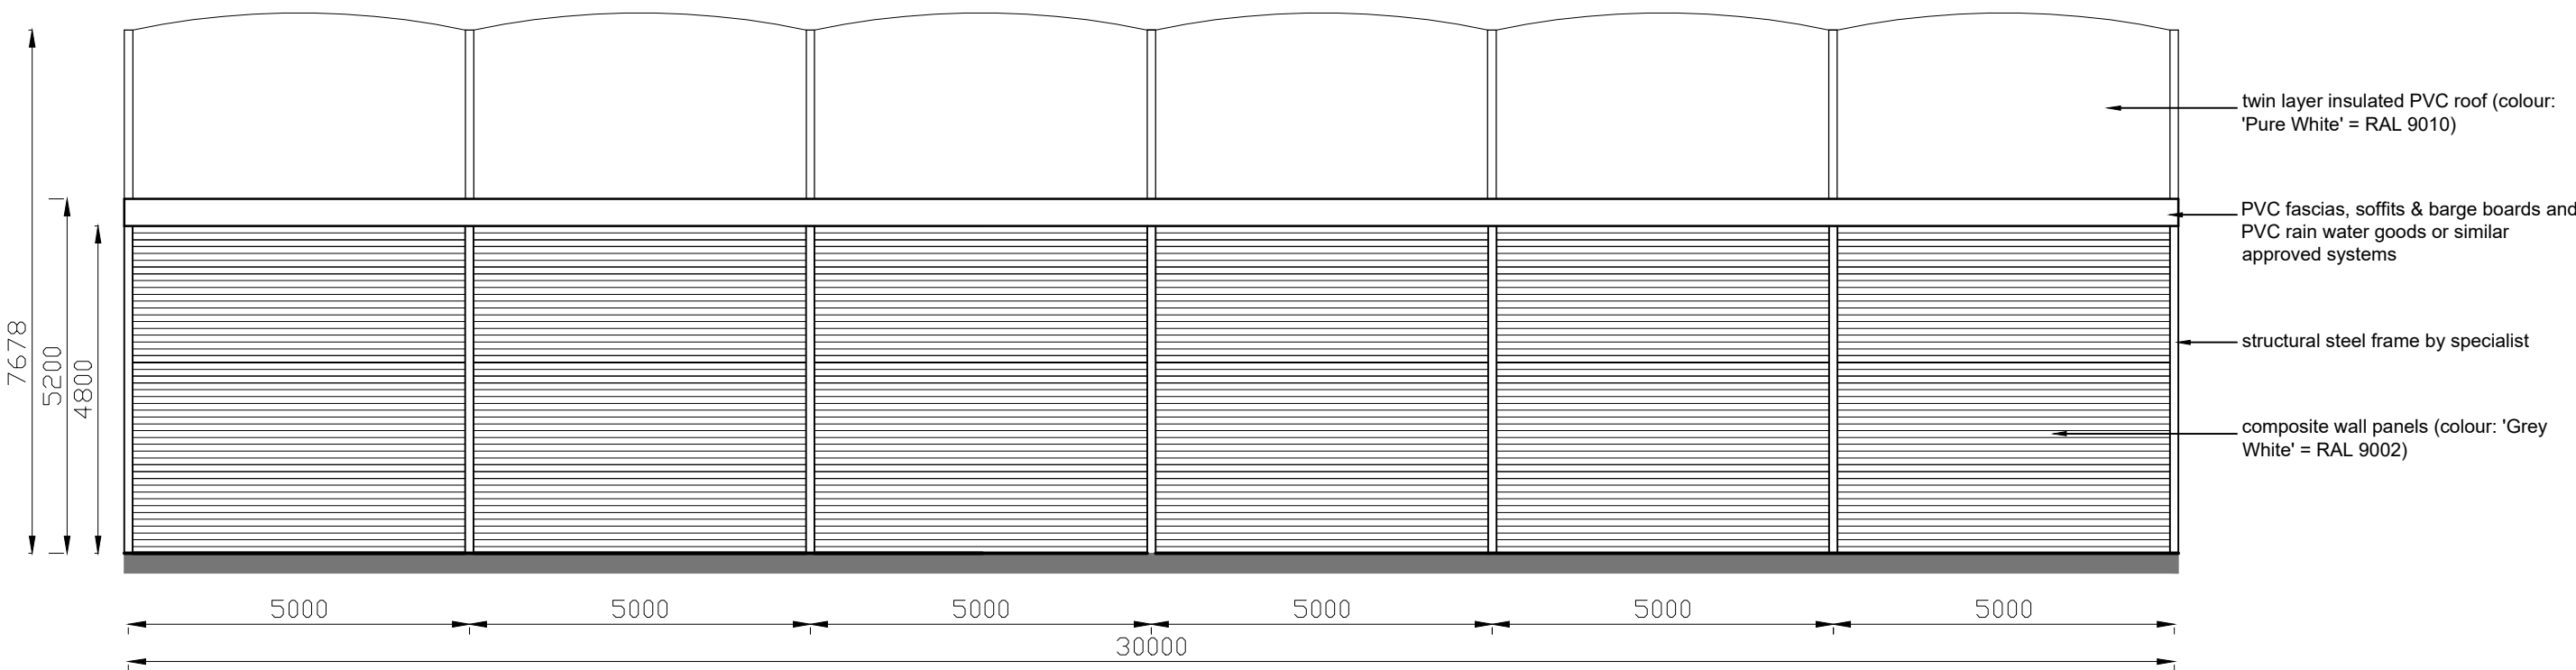


REAR ELEVATION

NOTE:
CONTRACTORS TO VERIFY ALL DETAILS, SERVICES (ABOVE AND BELOW GROUND) DIMENSIONS ETC. PRIOR TO COMMENCEMENT OF WORKS

drawing to be read in conjunction with relevant Neptune Planning & Development Ltd., Structural Engineers, M&E Consultants and Specialist Sub-Contractors drawings, specifications, details etc.

PLANNING

REV	Issue Name	Issue Date	Issued By

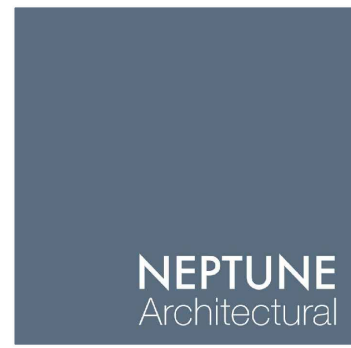 Neptune Architectural Suite 20-24 The White House 93 Lifford Street Limerick B79 7GP (0187) 944111 www.neptunearchitectural.co.uk	Project: ERECTION OF BUILDING TO COVER SPORTS FACILITY LLANDARCY ACADEMY OF SPORT LLANDARCY PARK, LLANDARCY SKEWEN NEATH SA10 6JD	
	Client: SMART SPACE	Checked by:
Drawing Title: PROPOSED BUILDING FLOOR PLAN AND ELEVATIONS		
Scale (s): 1:100	Date: 25/11/21	Size: A1
Project No.: Drawing No.: Revision:		Drawn by: RAB