



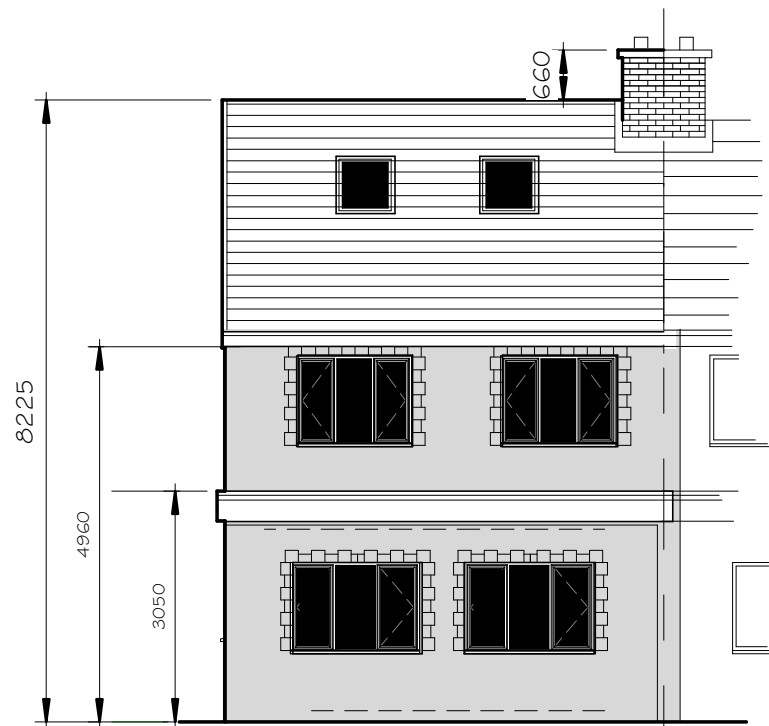

REAR ELEVATION Facing South



SIDE ELEVATION Facing West

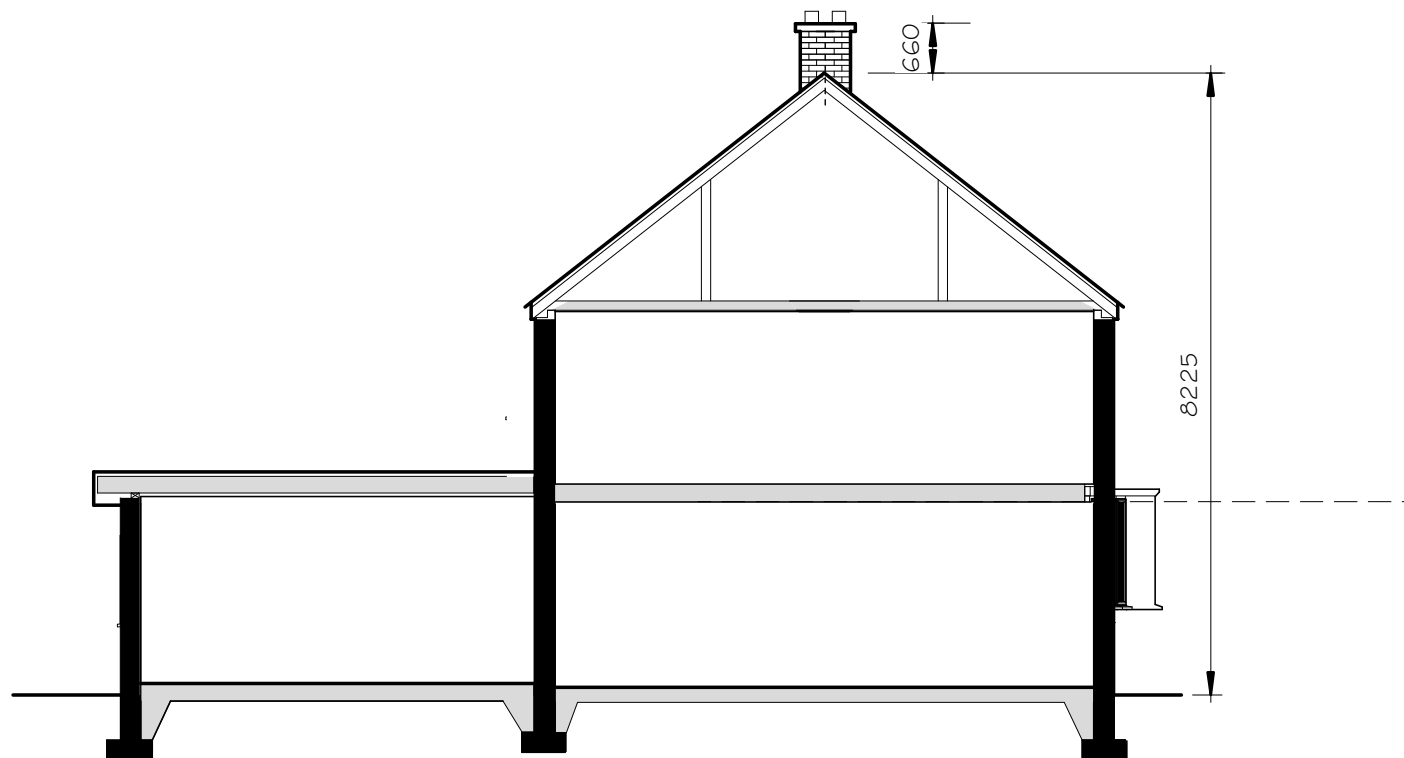

ELEVATION Facing East
(Section Through Party Wall with No. 16)



FRONT ELEVATION Facing North

PROPOSED TWO STOREY REAR/SIDE EXTENSION
at 15 RIVERSIDE GARDENS, GLYNNEATH SA11 5LA

EXISTING ELEVATIONS

Date 08/02/22
Scale 1:100
Drawn 06

Drawing No

2109/5

REV

A