
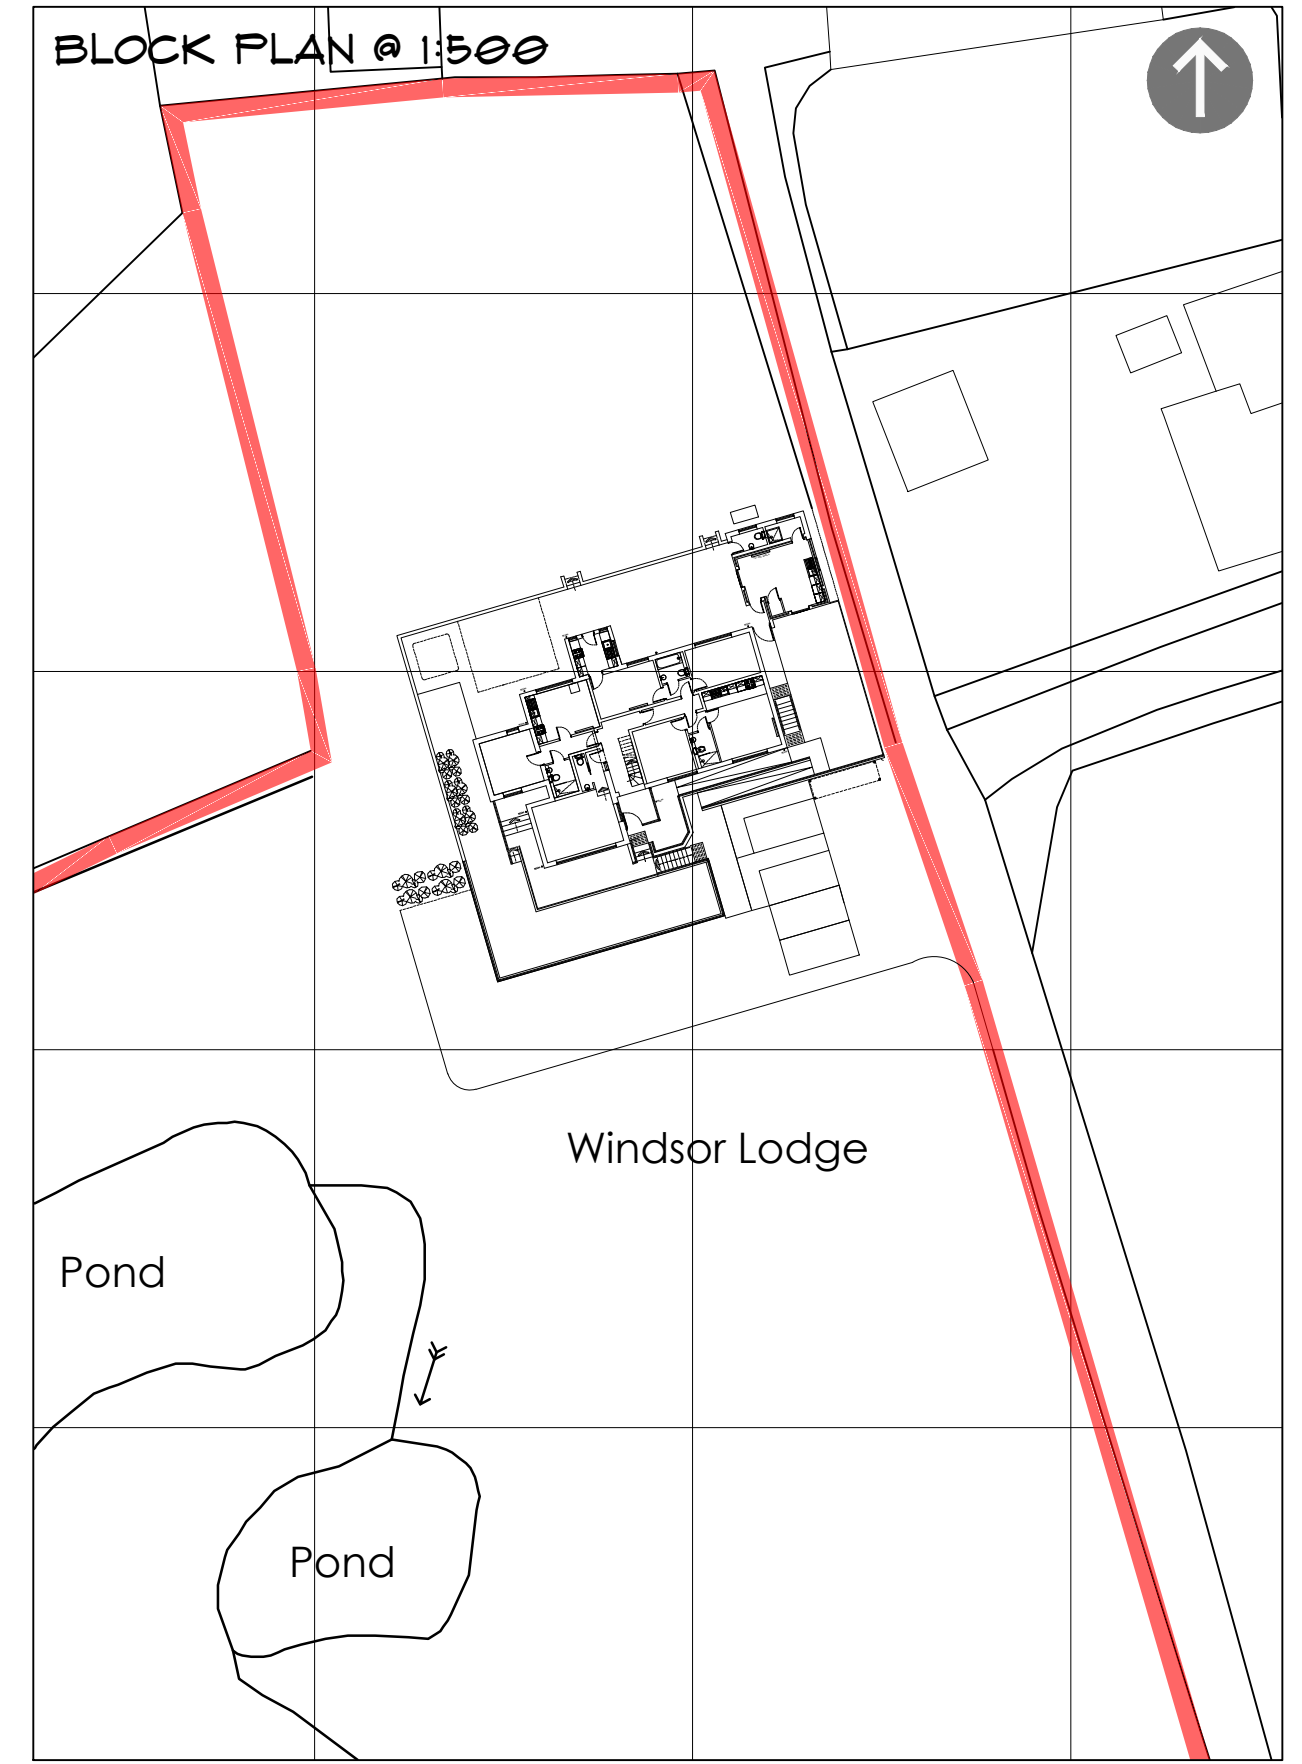


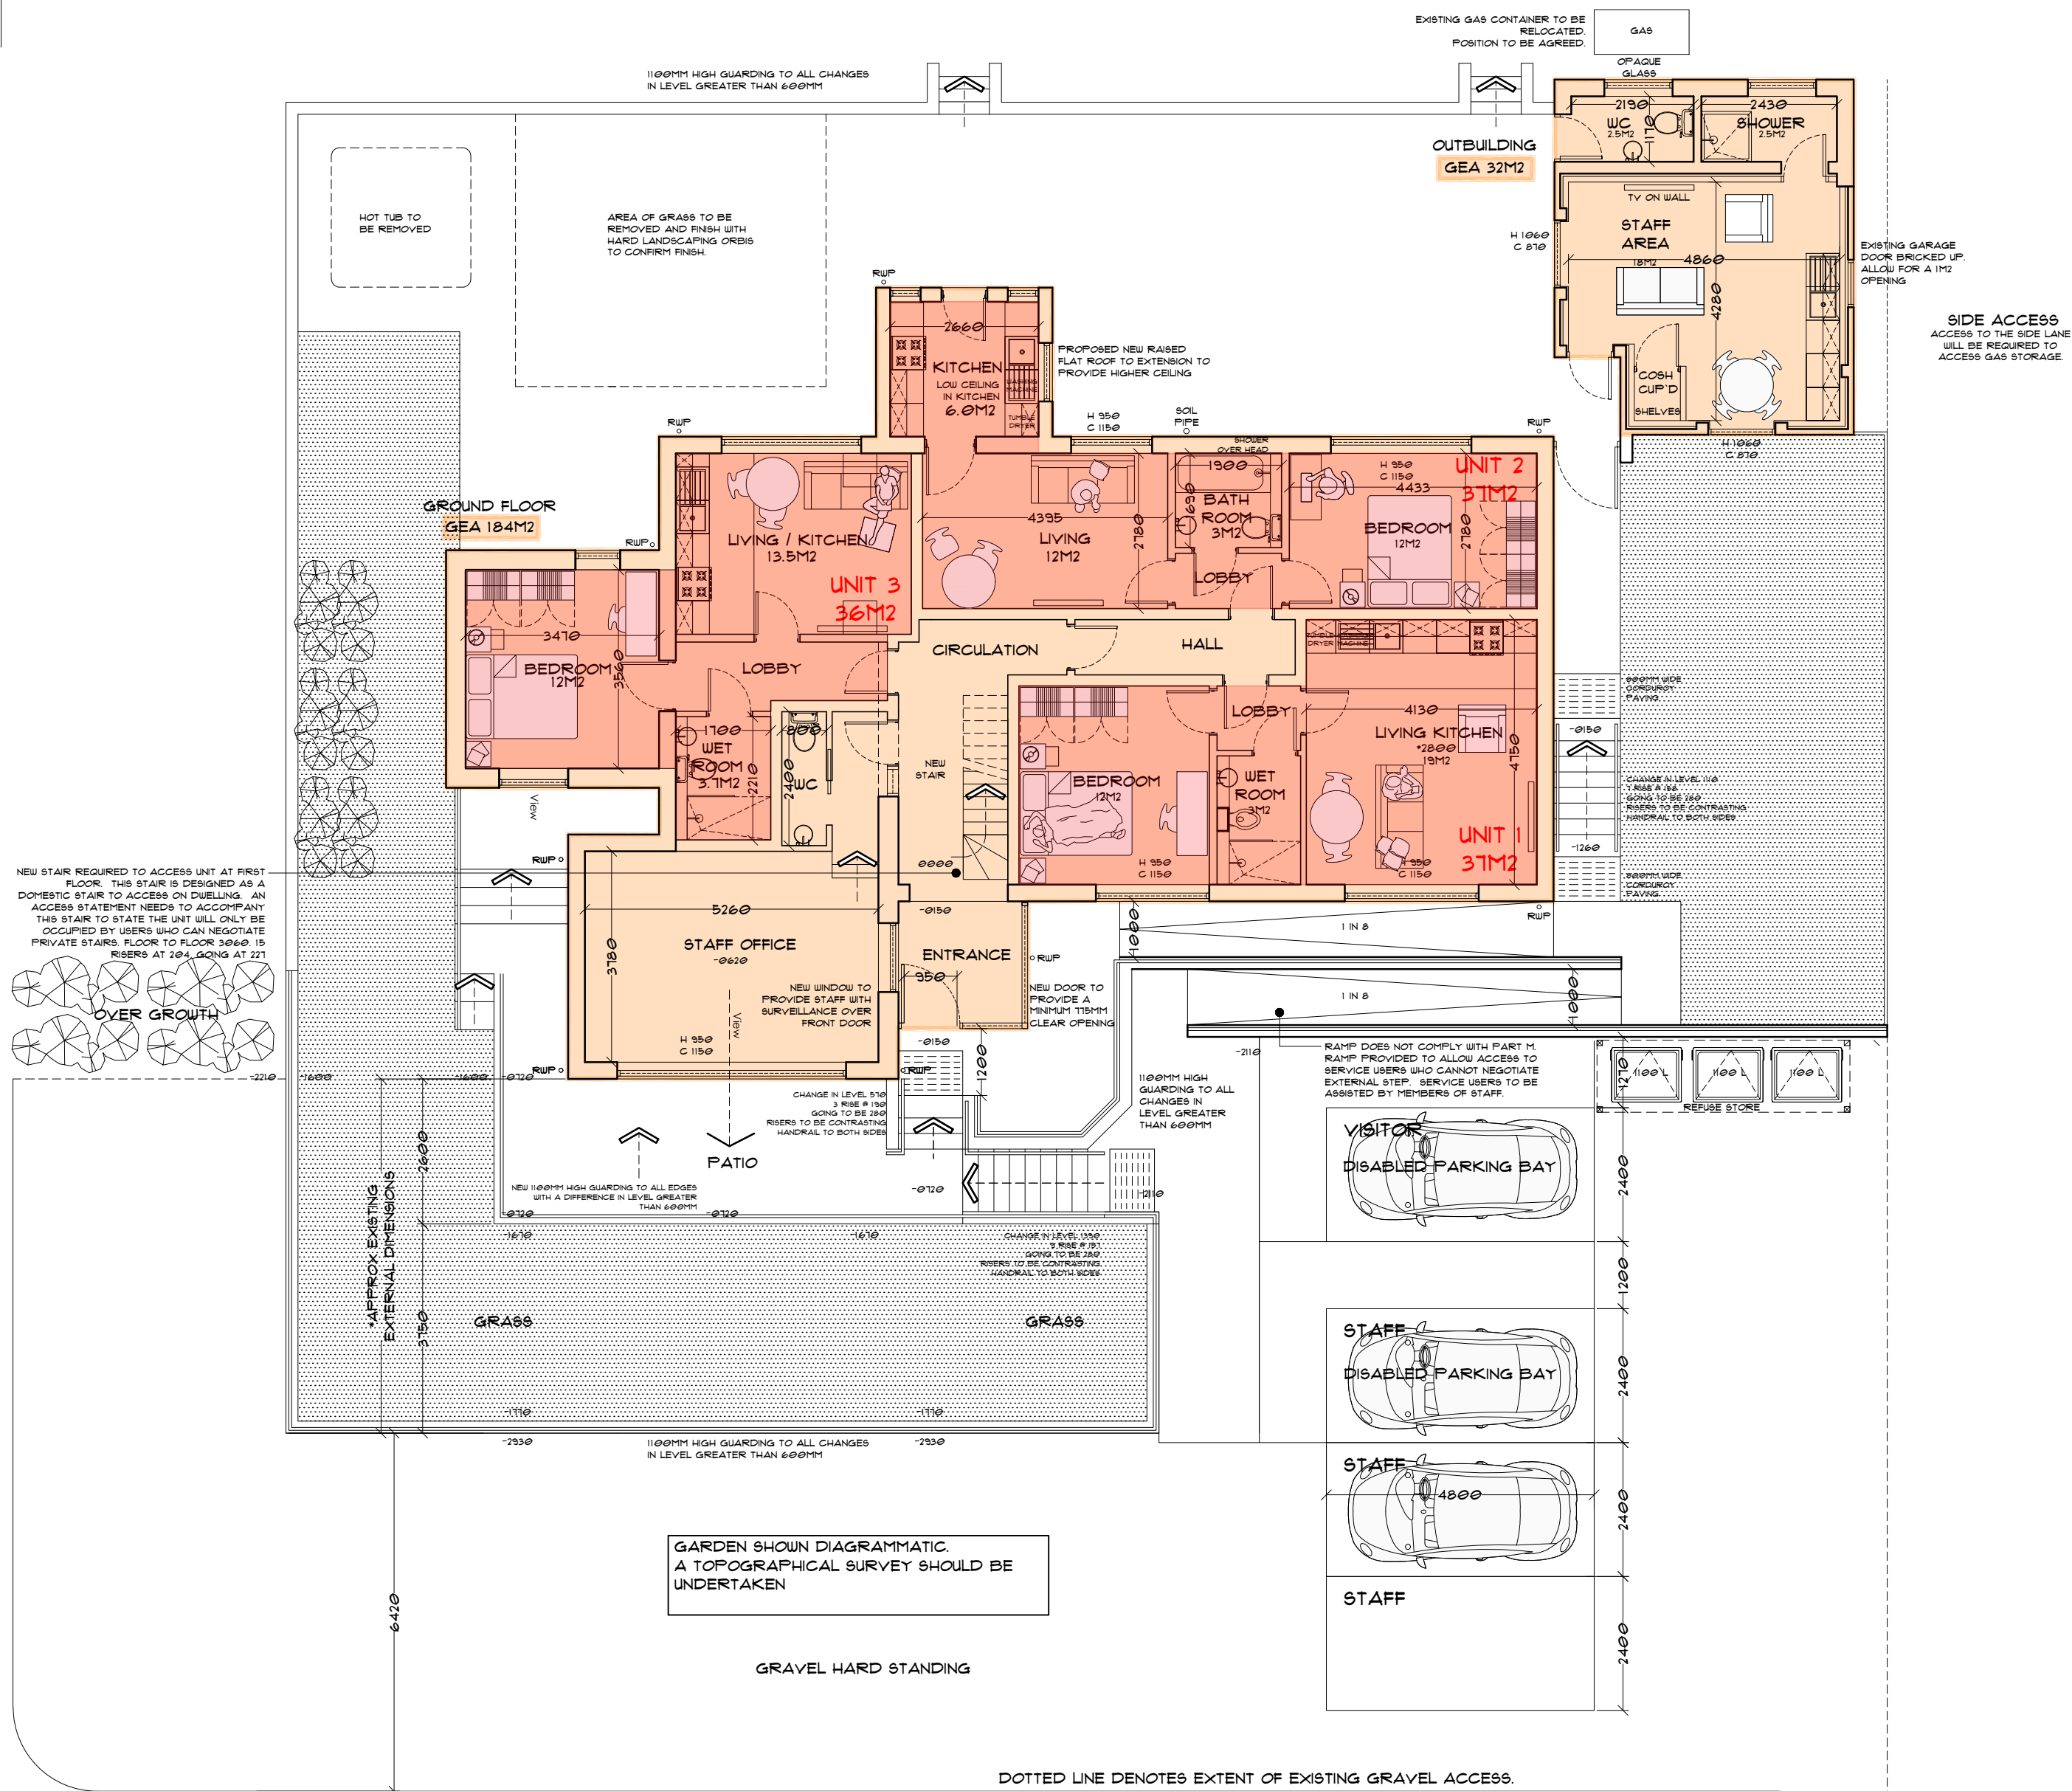

- LEGEND
- DIVIDING WALL
  - WALLS TO BE DEMOLISHED
  - AREA OF GRASS
  - PAVED AREA
  - DECKED AREA
  - ENTRANCE
  - AREAS OF PLANTING
  - DIRECTION OF STAIR (UP)

The Lodge,  
Cwmavon  
Orbis

Job No.  
21\_140  
Dwg No.  
AL(00)10  
Date  
25.01.25

Rev.  
C  
Scale  
1:100 @ A3

Proposed ground floor plan (self contained units)

Architects  
Environmental & Urban design

Unit 1A, Compass Business Park,  
Pacific Road, Cardiff. CF24 5HL

www.cjarchitects.co.uk  
tel: 029 20452100