



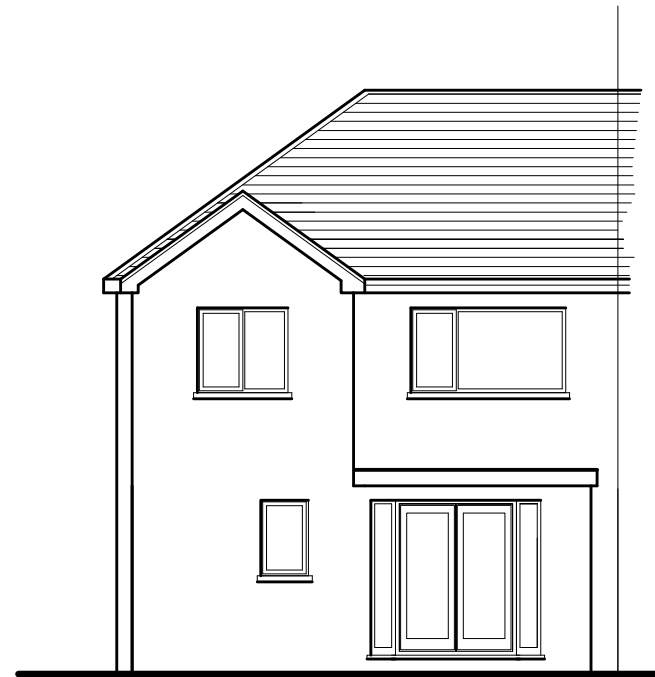


Proposed Rear Elevation

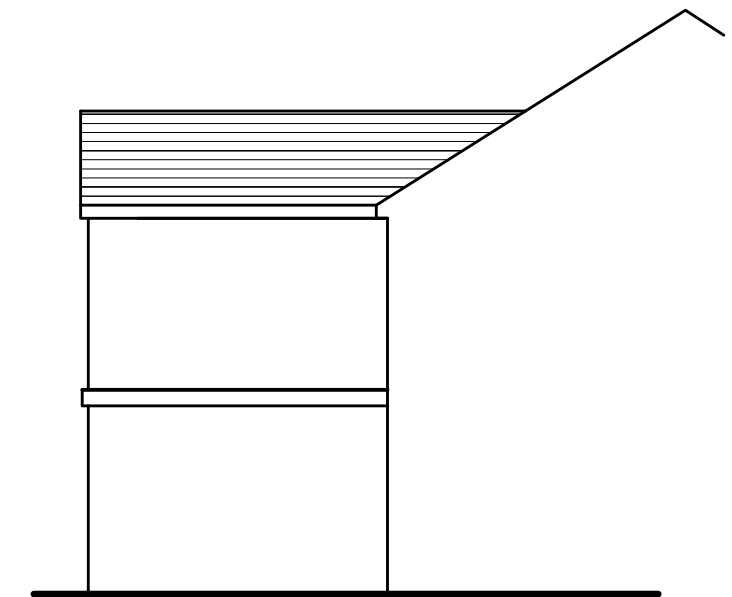


Proposed LH Side Elevation



Proposed RH Side Elevation

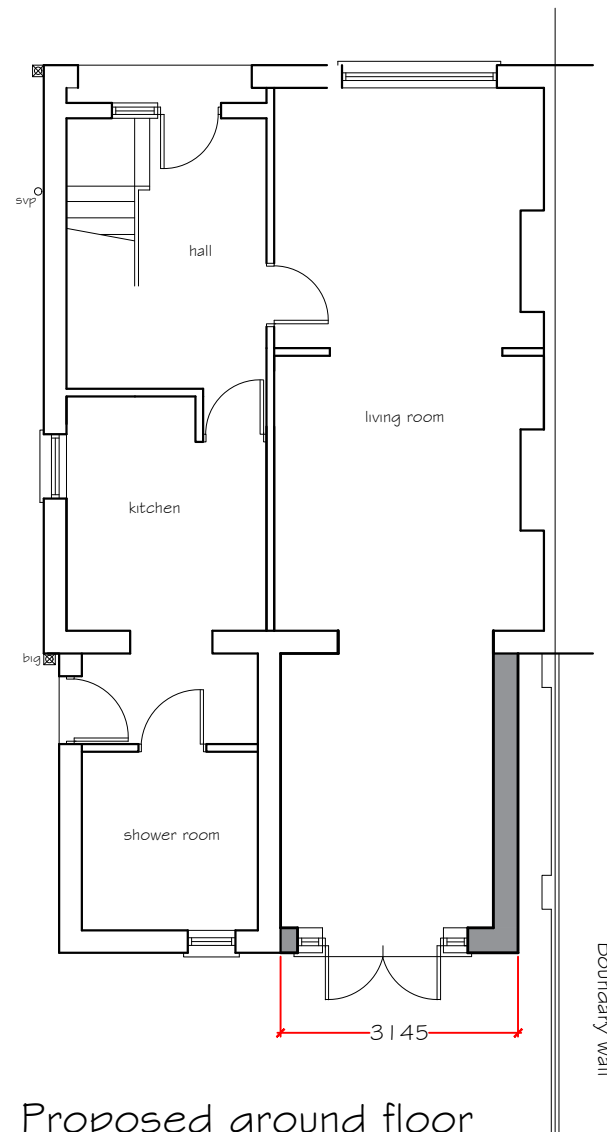

Proposed ground floor

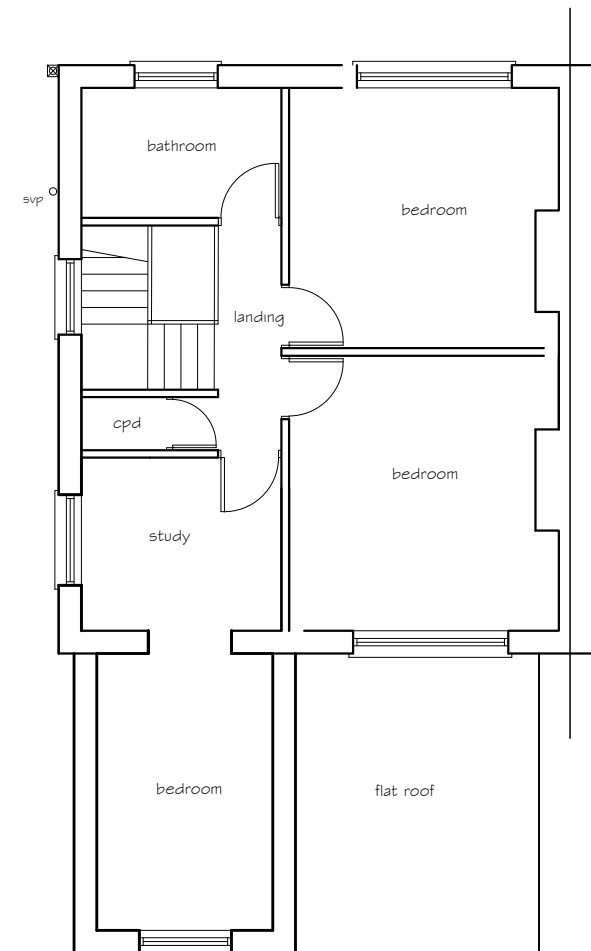

Proposed first floor

Proposed Materials & Finishes

Roof

pitched roof with tiled finish
to match main roof covering
White PVCu fascias and soffits
White PVCu rainwater goods

Walls

Cavity blockwork with render & dash finish
to match existing house
Windows, doors
double glazed White PVCu units.

GENERAL NOTES

THE DESIGN AND CONSTRUCTION OF THE BUILDING WORKS
AND ALL SERVICES WILL BE CARRIED OUT TO SATISFY THE
REQUIREMENTS SET OUT IN LATEST STATUTORY BUILDING
REGULATIONS AND TO THE APPROVAL OF THE APPOINTED
BUILDING INSPECTOR

revision A 06.04.22
roof to first floor extension
changed to pitched roof

project title ground floor rear extension and part first floor bedroom extension 18 Harlequin Road Port Talbot	
drawing title proposed elevations and floor plans	
drawing No 18HR - 03 rev A	
date March 2022	scale 1:100