


Existing materials and finishes


main roof slate covering

walls smooth render finish painted white
and stonework features

windows and doors painted wood

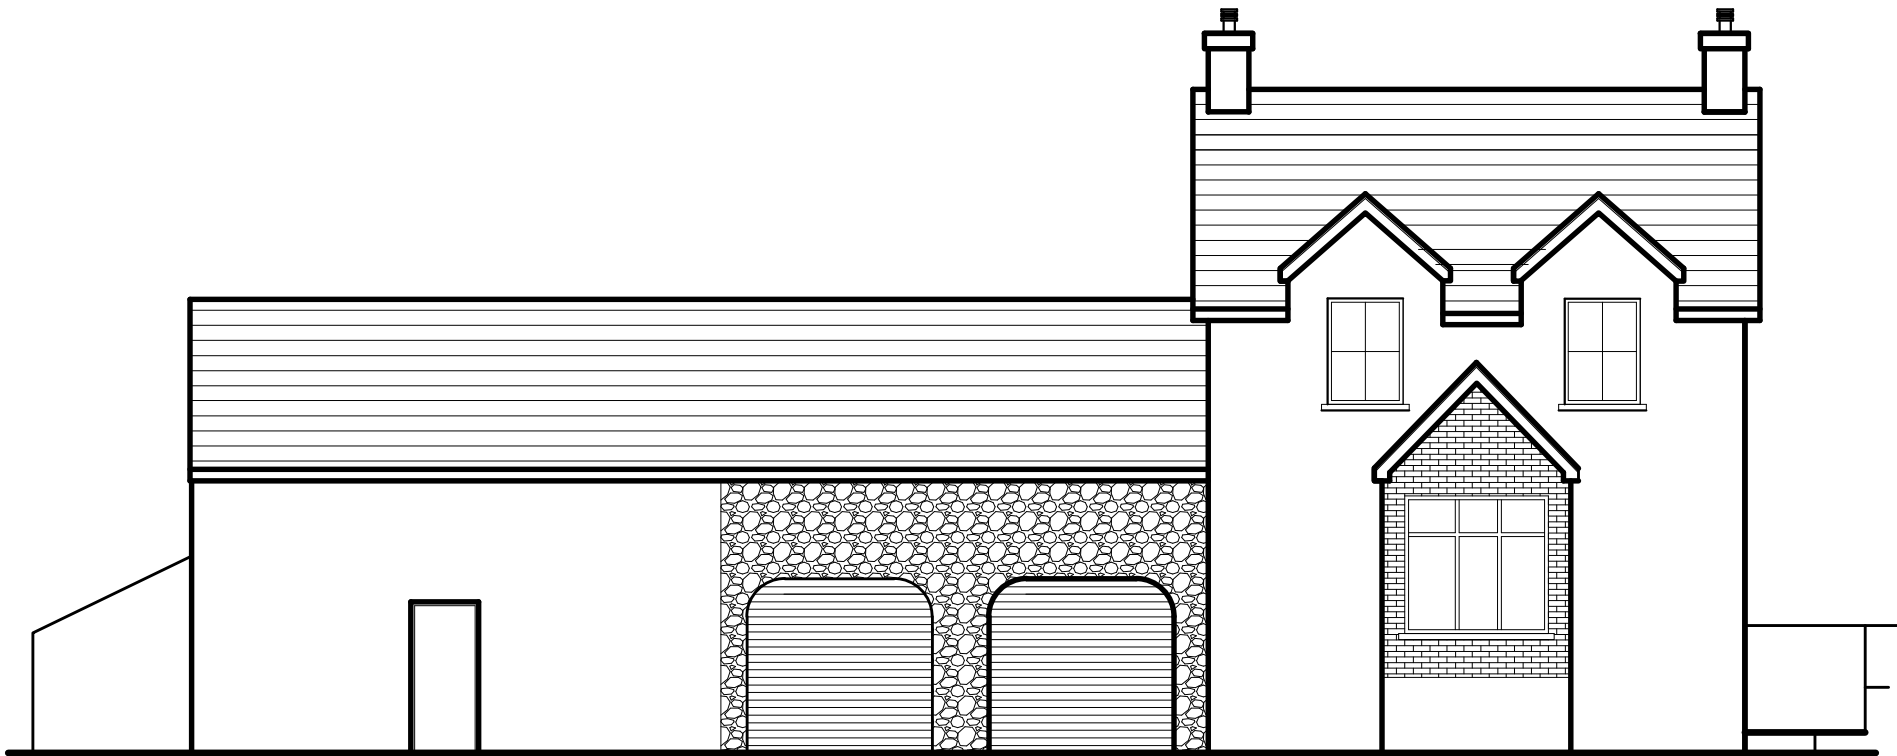

Existing Front Elevation

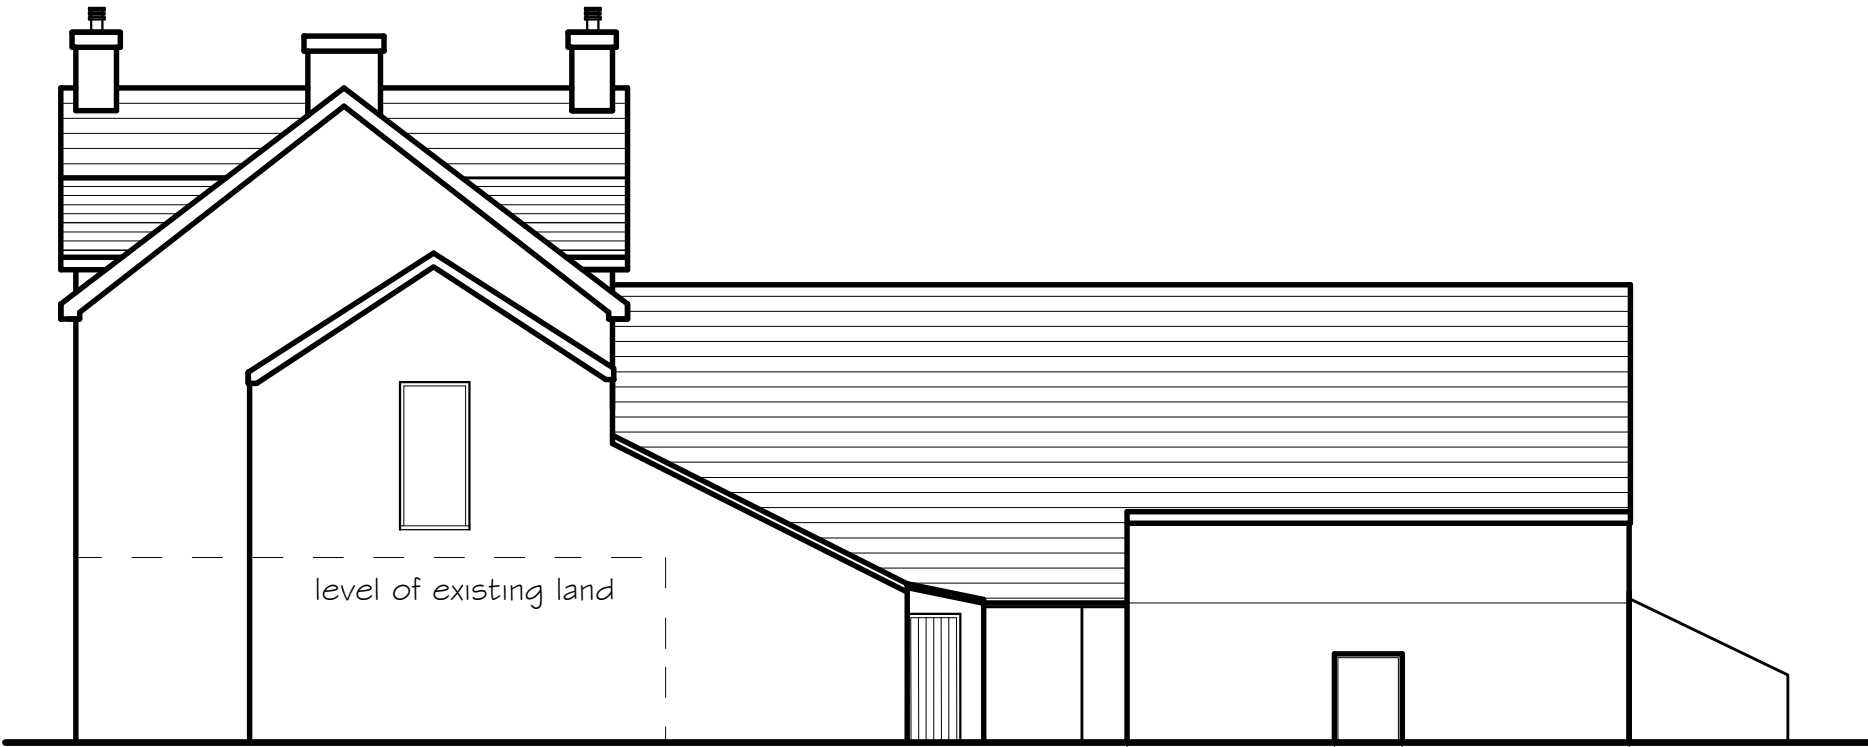

Existing Rear Elevation

existing metal framed outbuilding
at rear yard to be removed

revision A 09.02.22
PLAN UPDATED

PETER JONES
TALBOT DESIGN SERVICES
mobile: 07817538014
email: jonespeter177@gmail.com

project title
Pentwyn Farm
Farmhouse refurbishment

drawing title
existing elevations
front and rear

date scale
February 2022 1:100

drawing No
PF - 01 Rev A