


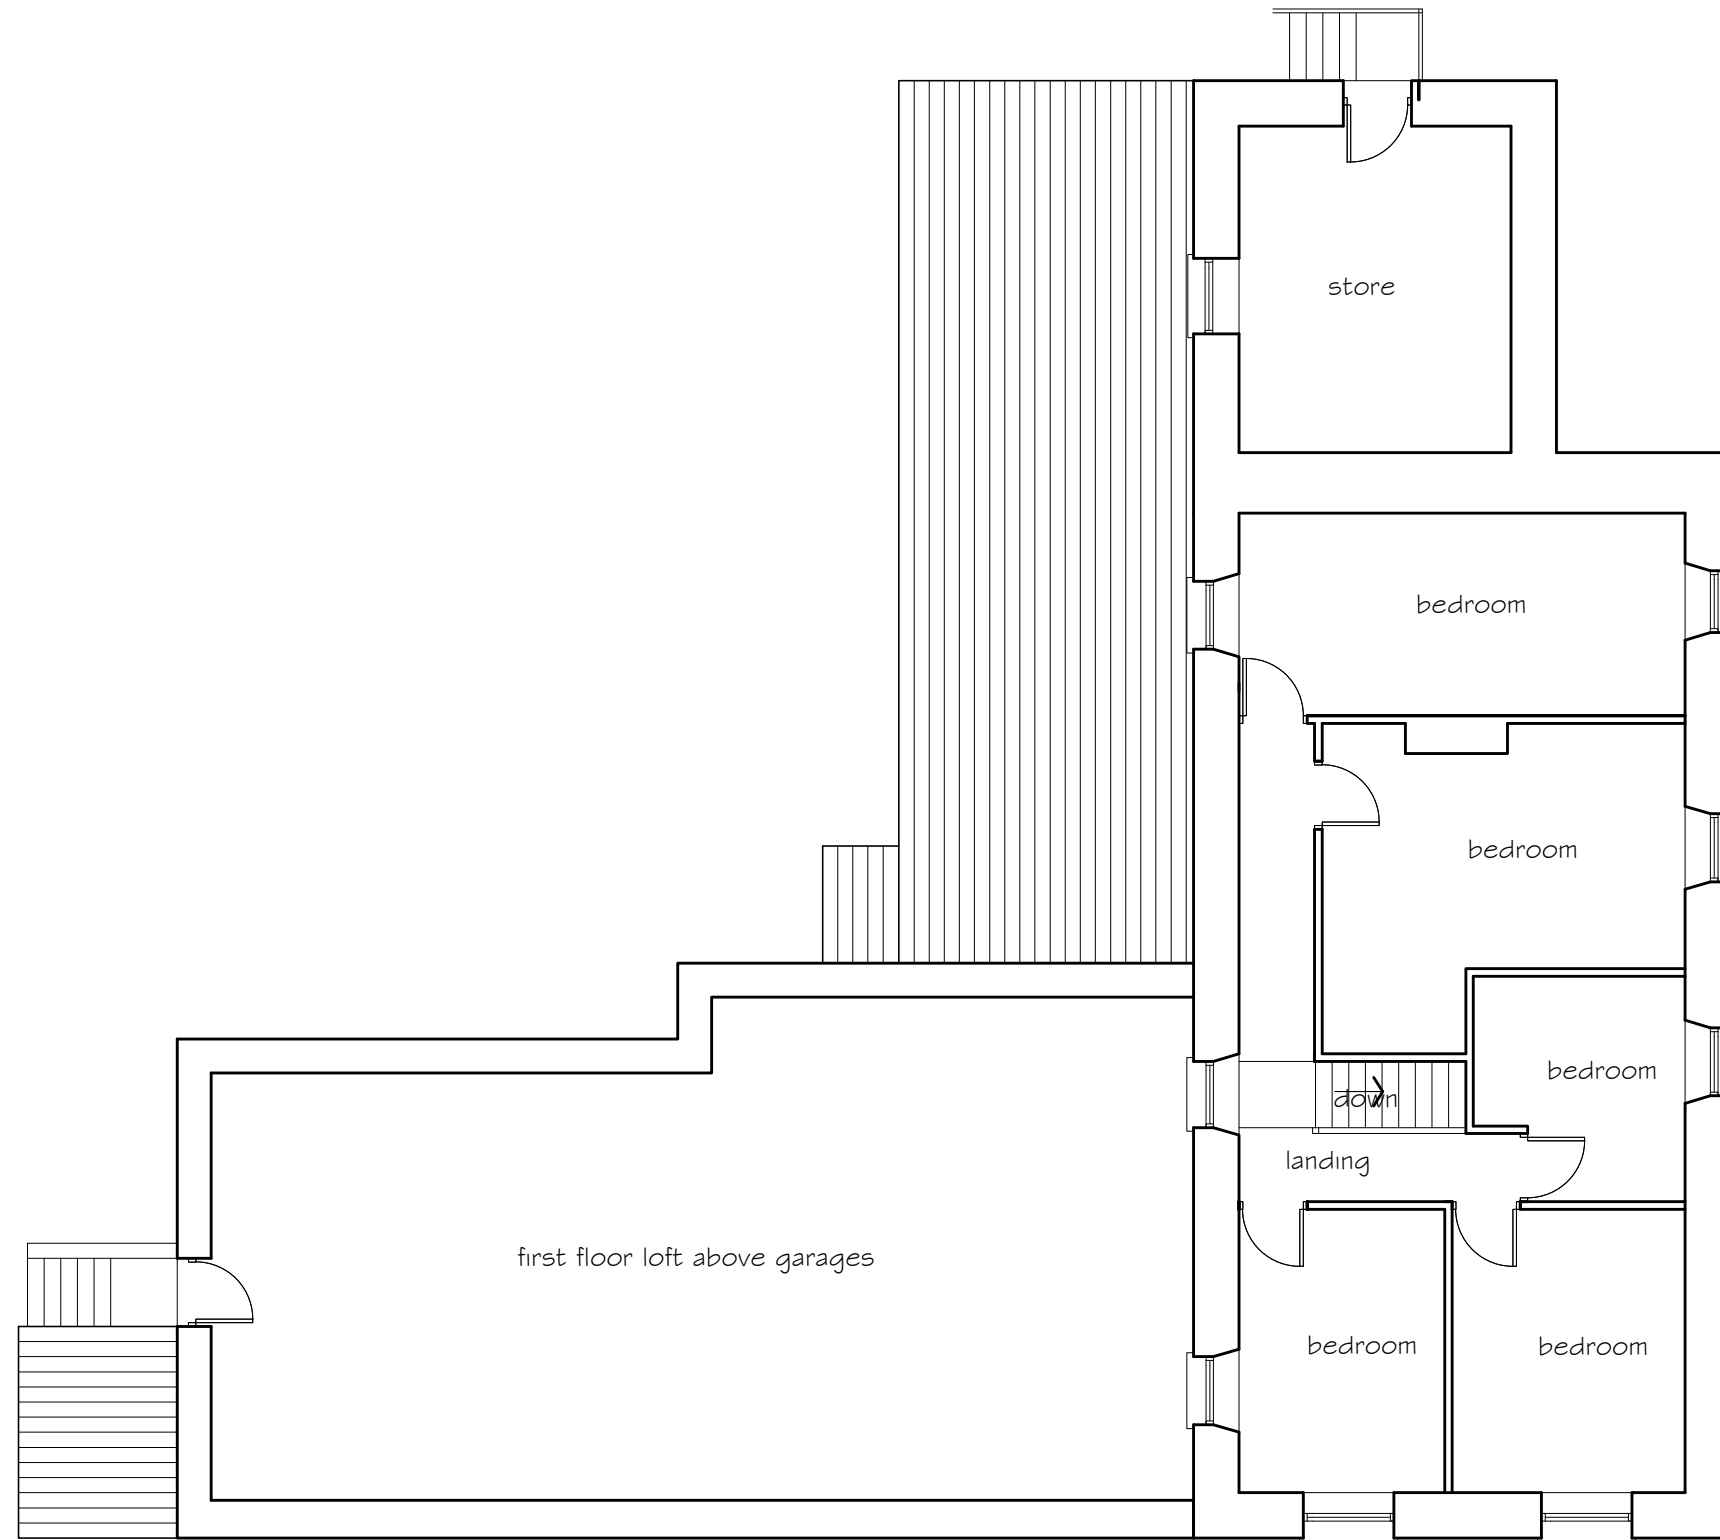

Existing First Floor

revision A 09.02.22
PLAN UPDATED

PETER JONES
TALBOT DESIGN SERVICES
mobile: 07817538014
email: jonespeter177@gmail.com

project title
Pentwyn Farm
Farmhouse refurbishment

drawing title
existing first floor plan

date February 2022 scale 1:100

drawing No
PF - 04 Rev A