



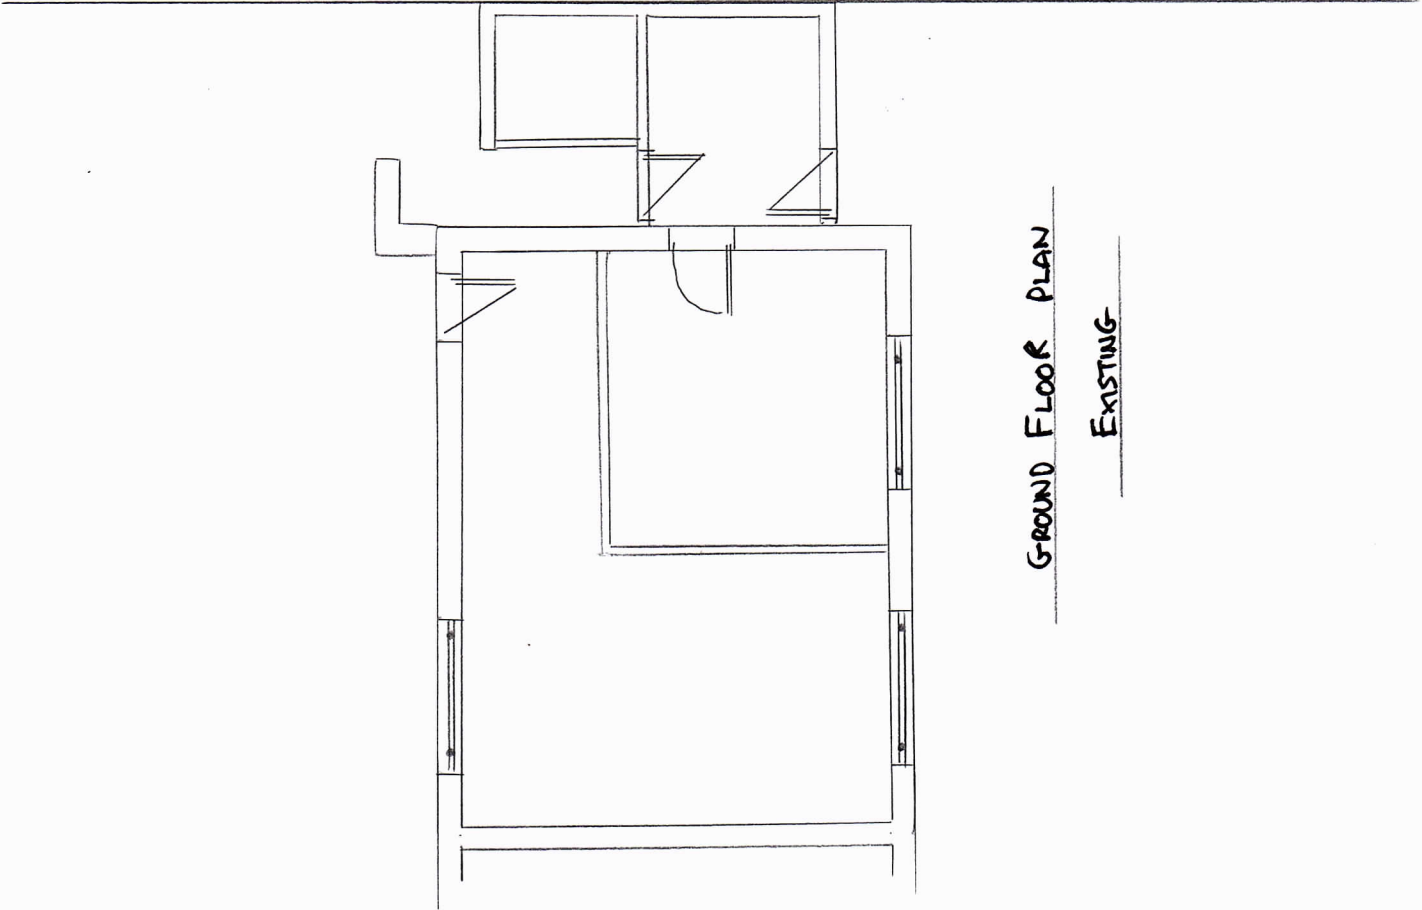

GROUND FLOOR PLAN

EXISTING

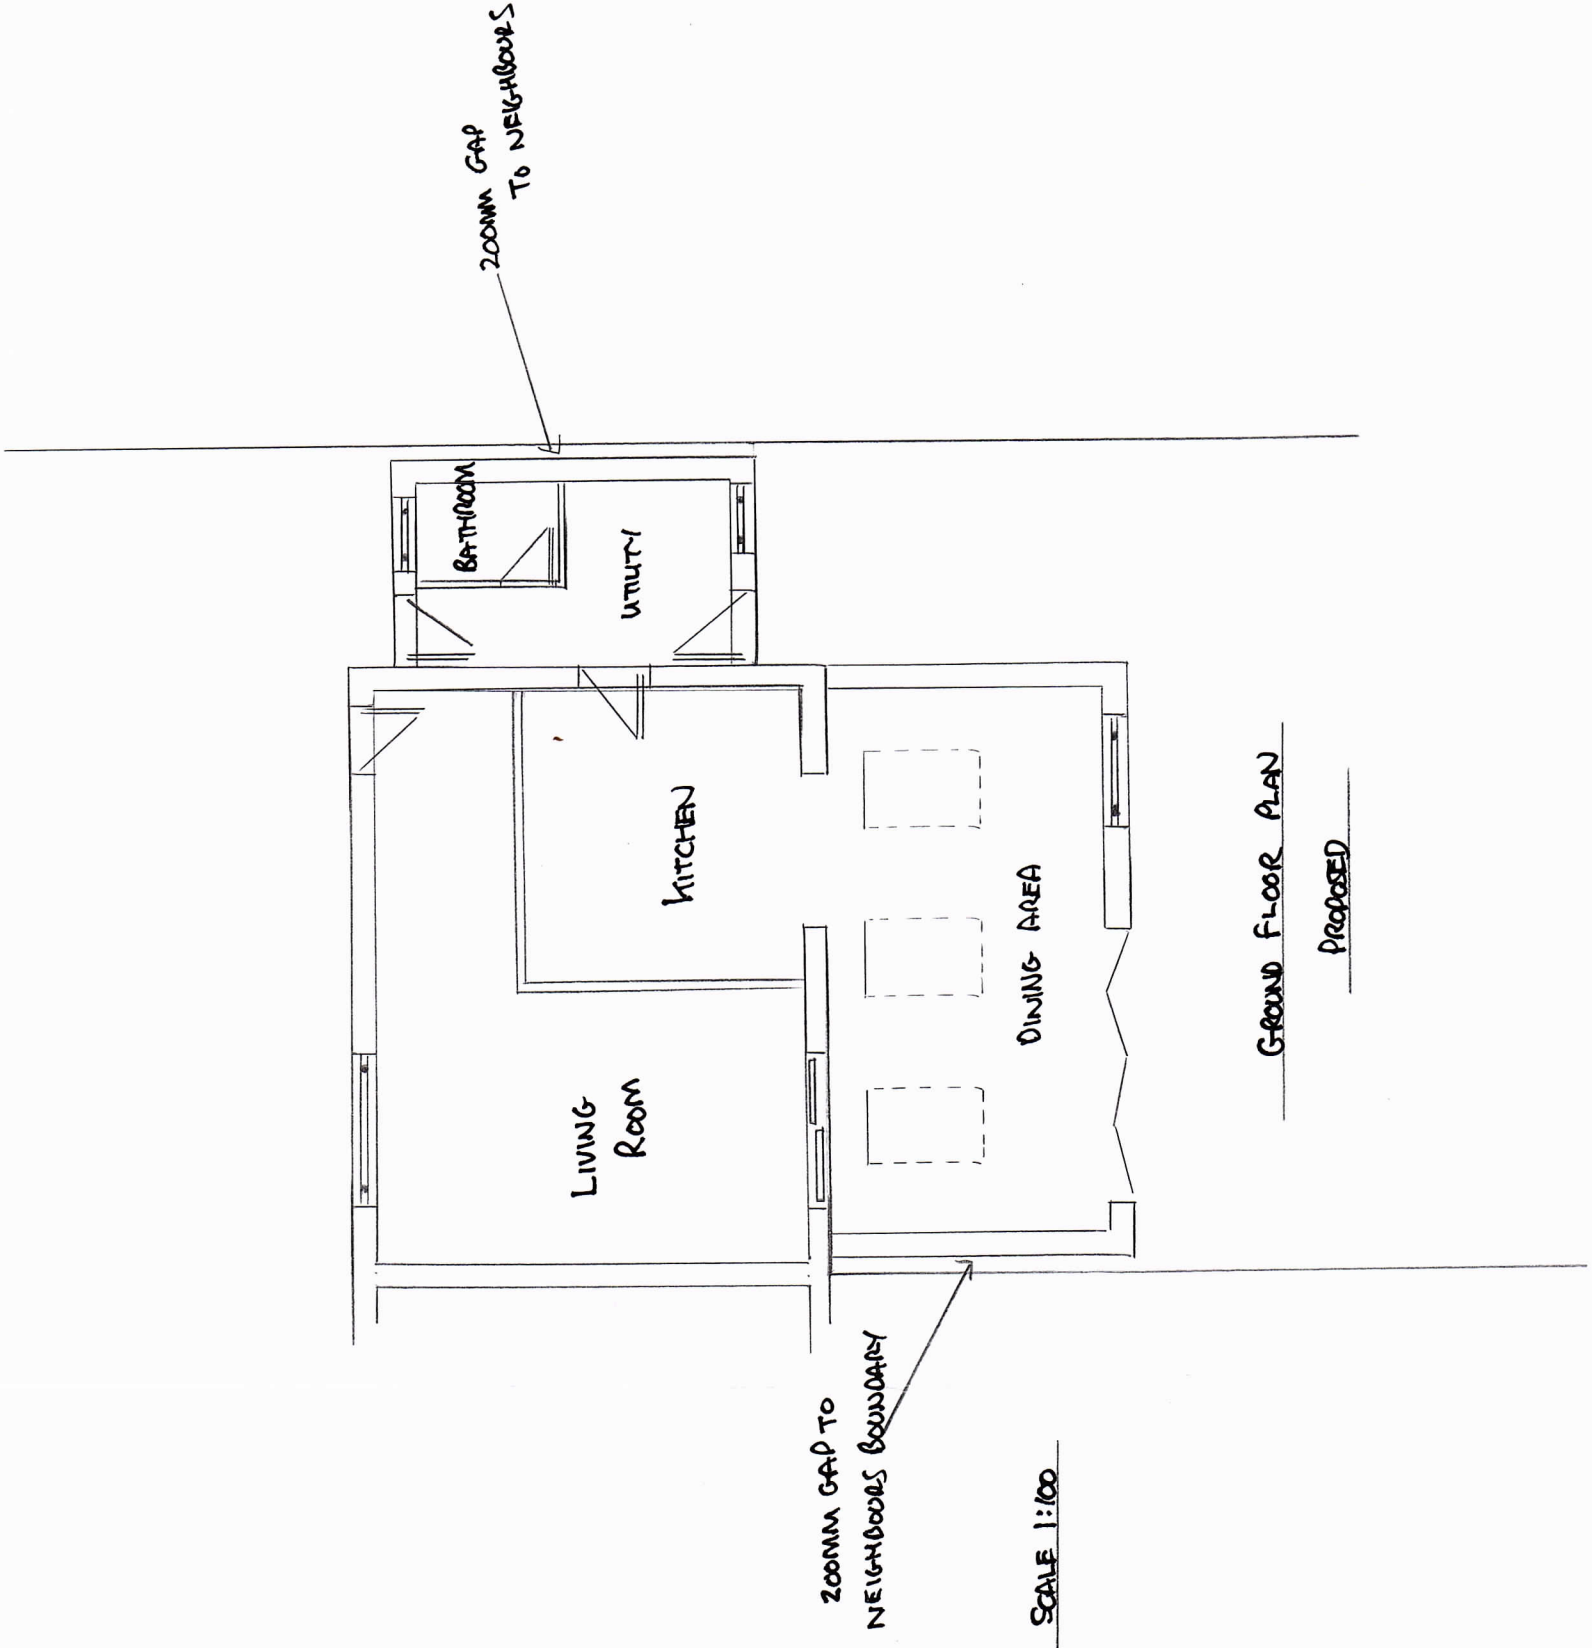

SCALE 1:100

GROUND FLOOR PLAN

PROPOSED