
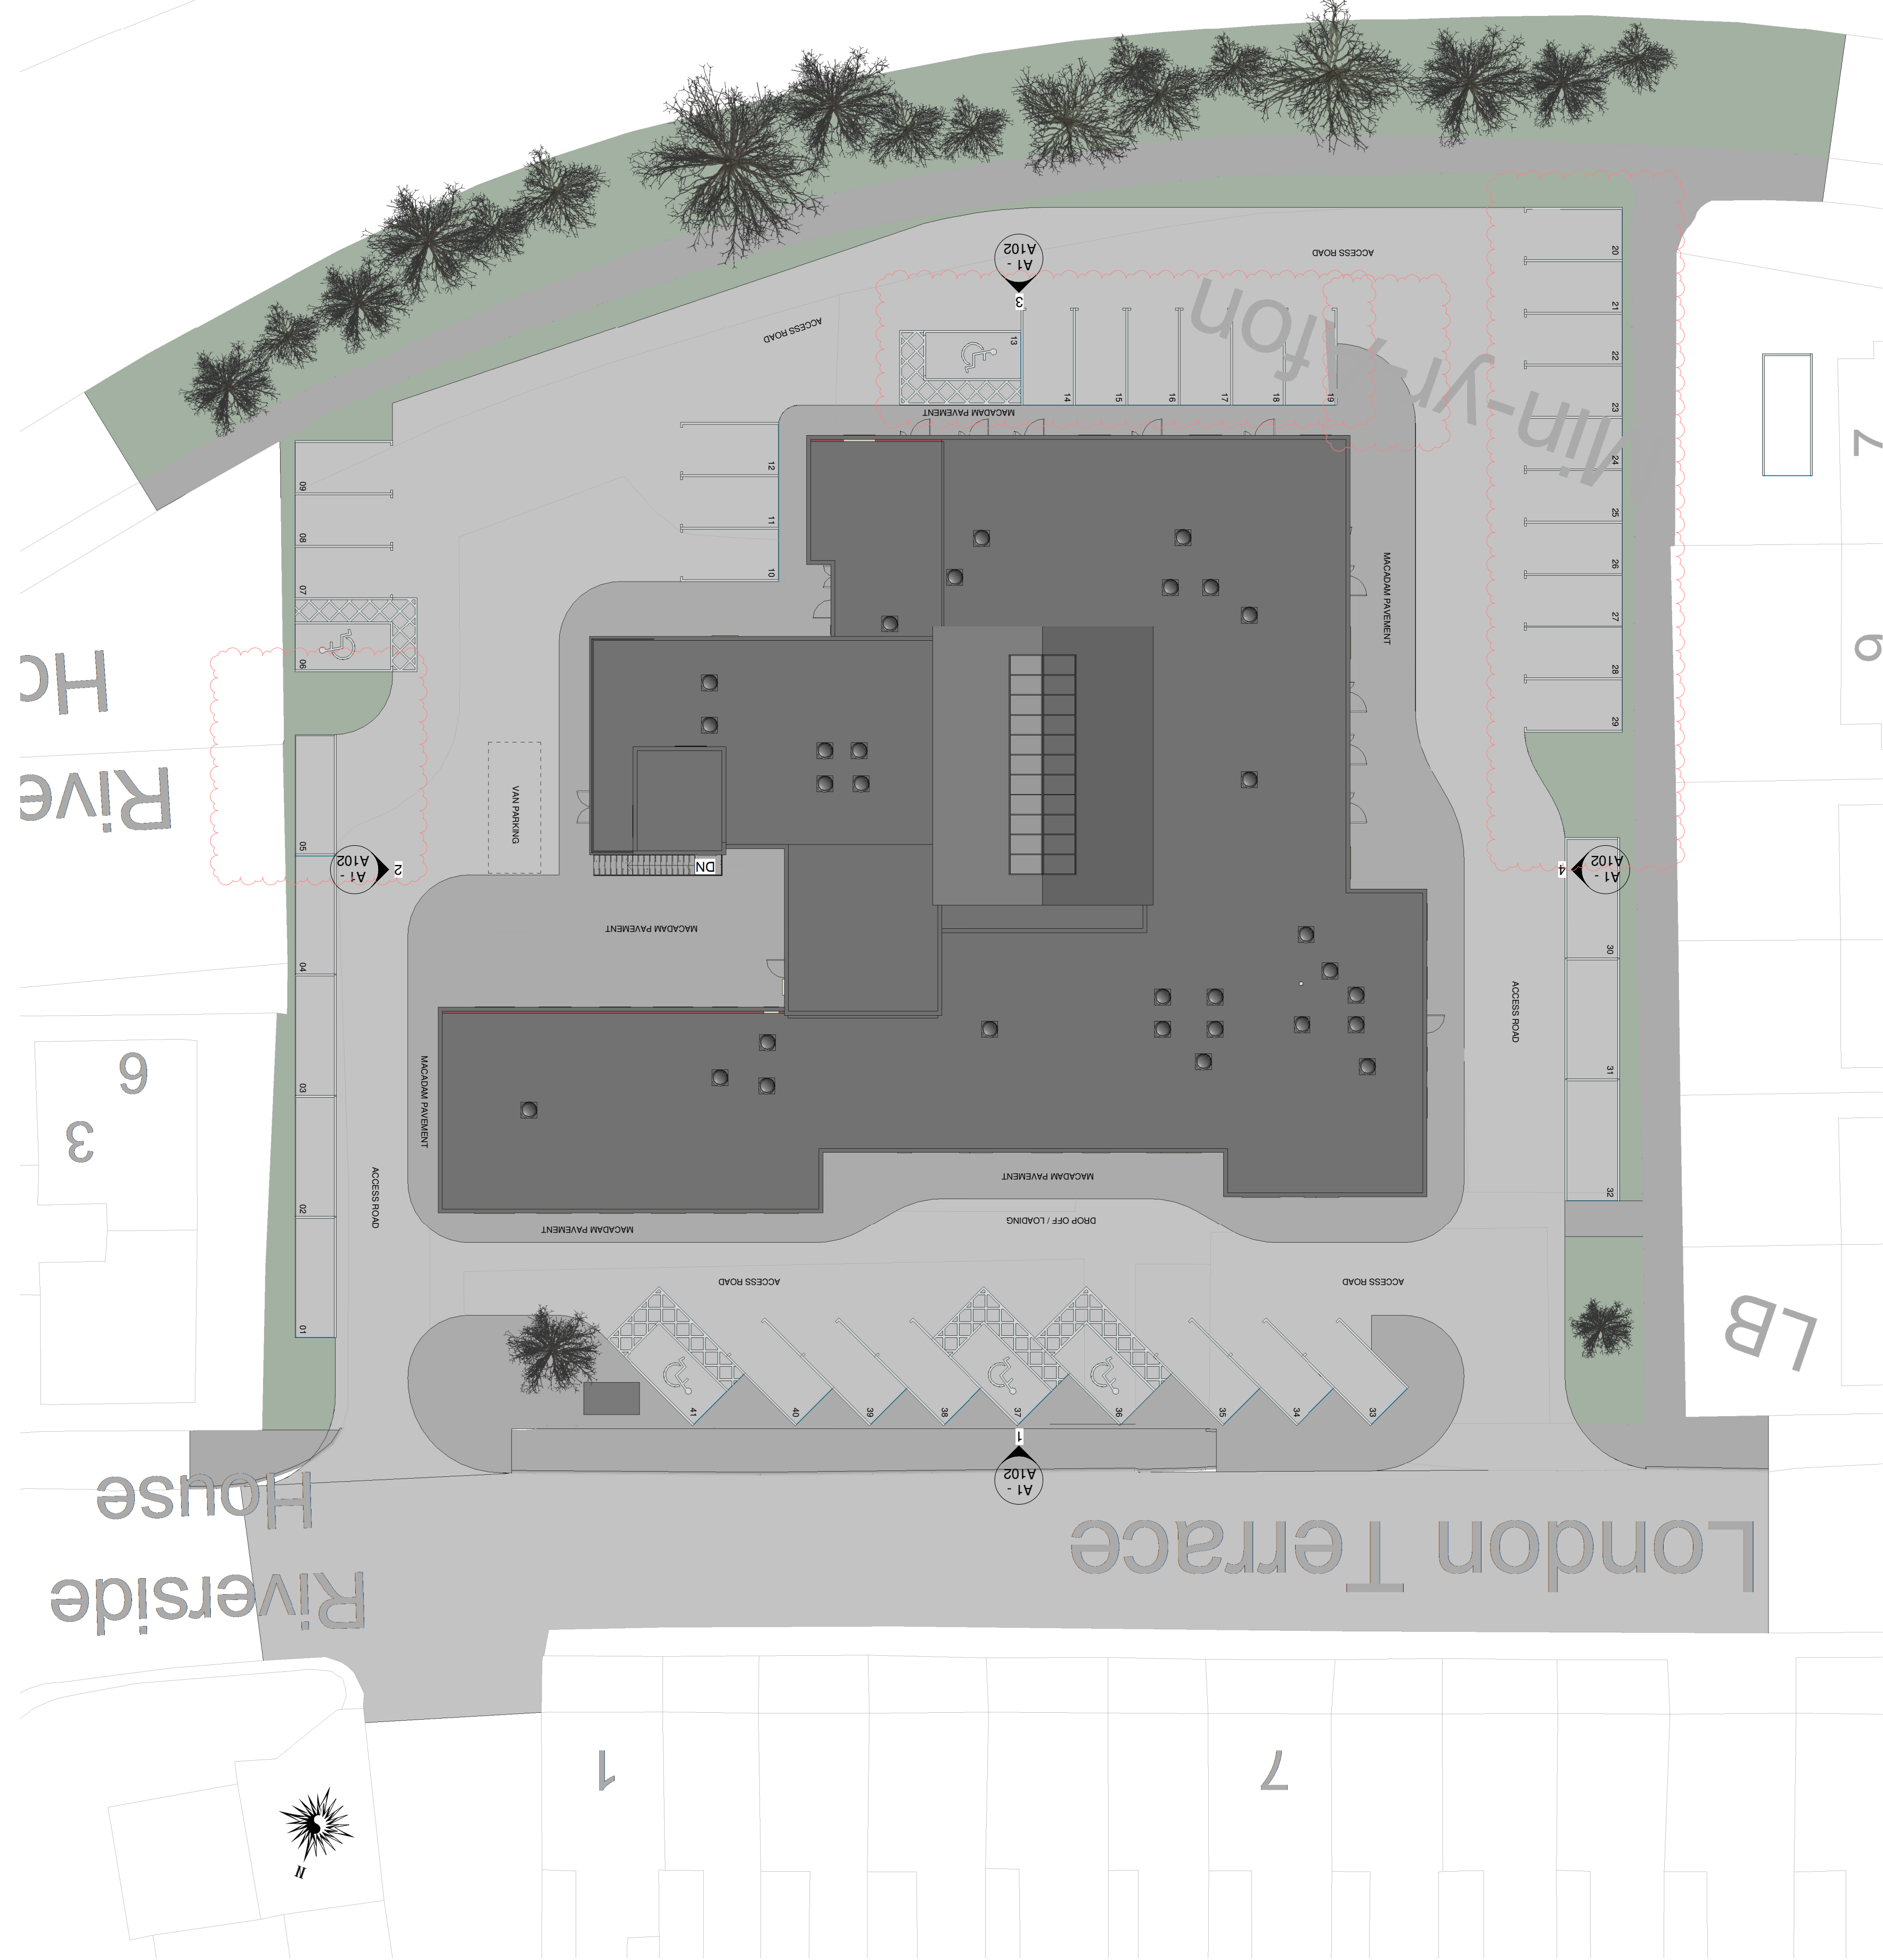
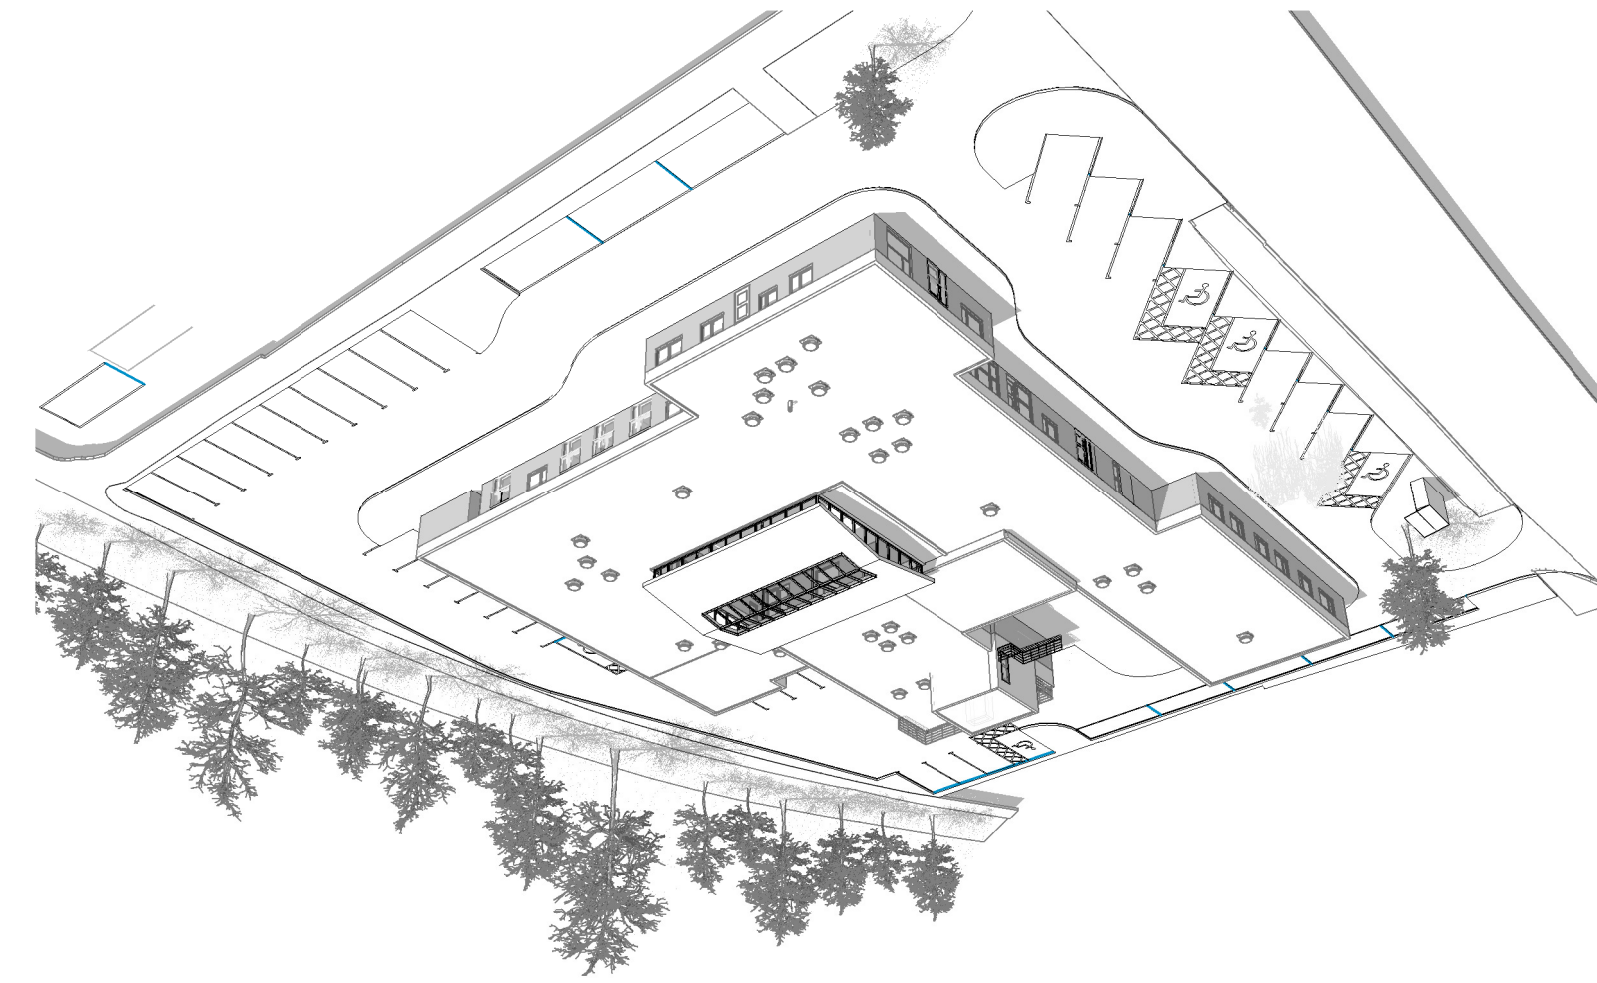


A	Parking increased	06/04/22
B	Extent of pavement amended	07/04/22
PURPOSE OF ISSUE		
PLANNING		
i.m.[.]Design Studio 27 Park Avenue, Skewen, SA106RU  Registered Practitioner		
PROJECT		
MIN YR AFON CWMAYON		
TITLE		
OPTION 1 - SITE PLAN		
CLIENT		
SWS PROPERTY		
DRAWN BY	CHECKED BY	DATE
Author	Checker	03-02-22
Project Number		REV B
DRAWING NUMBER		A1 - A103

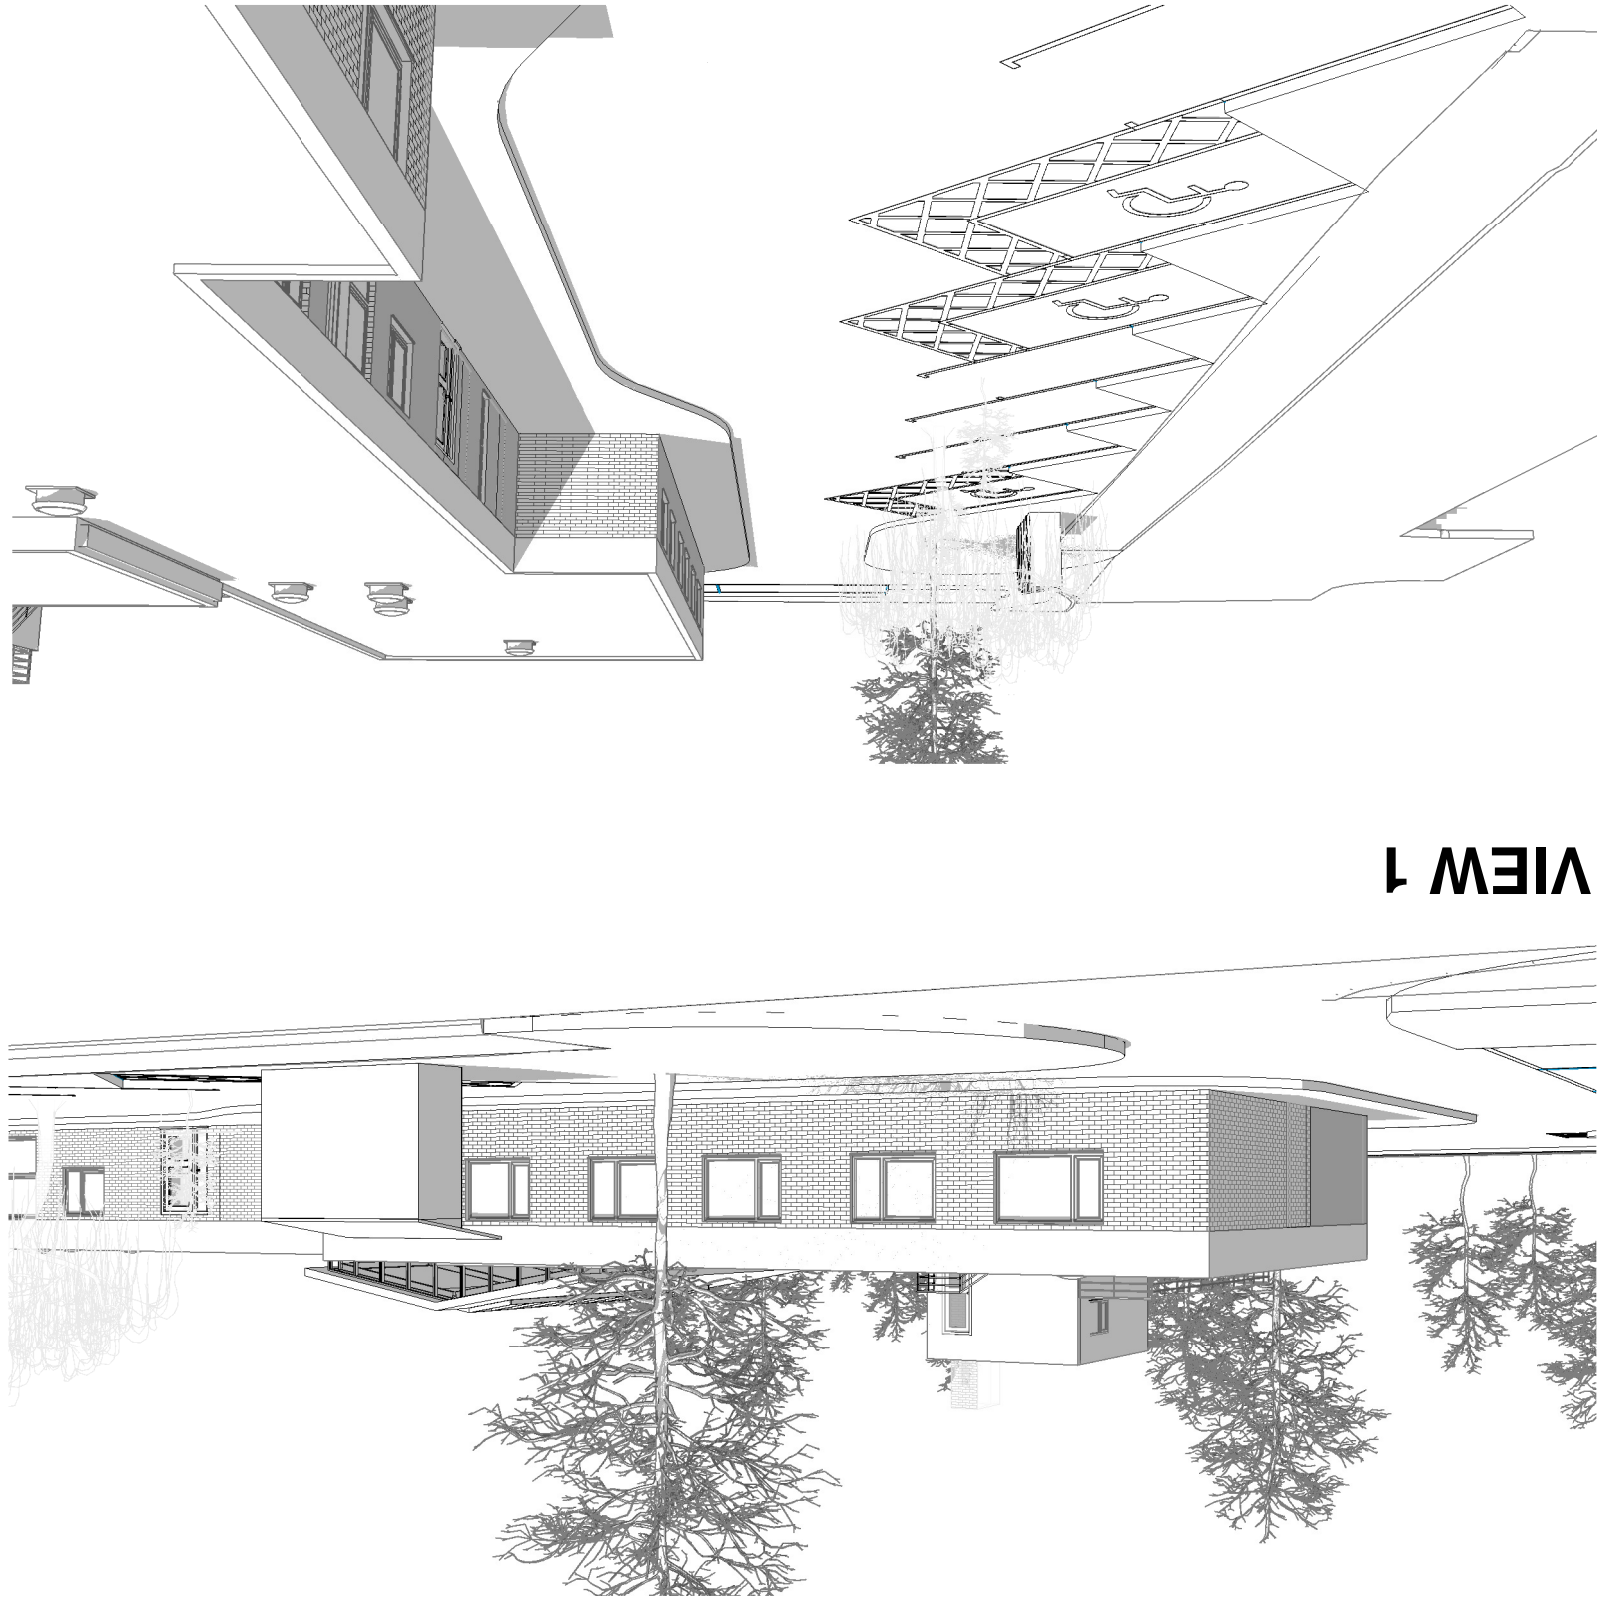

SITE PLAN - PROPOSED
1 : 200

1 : 200