



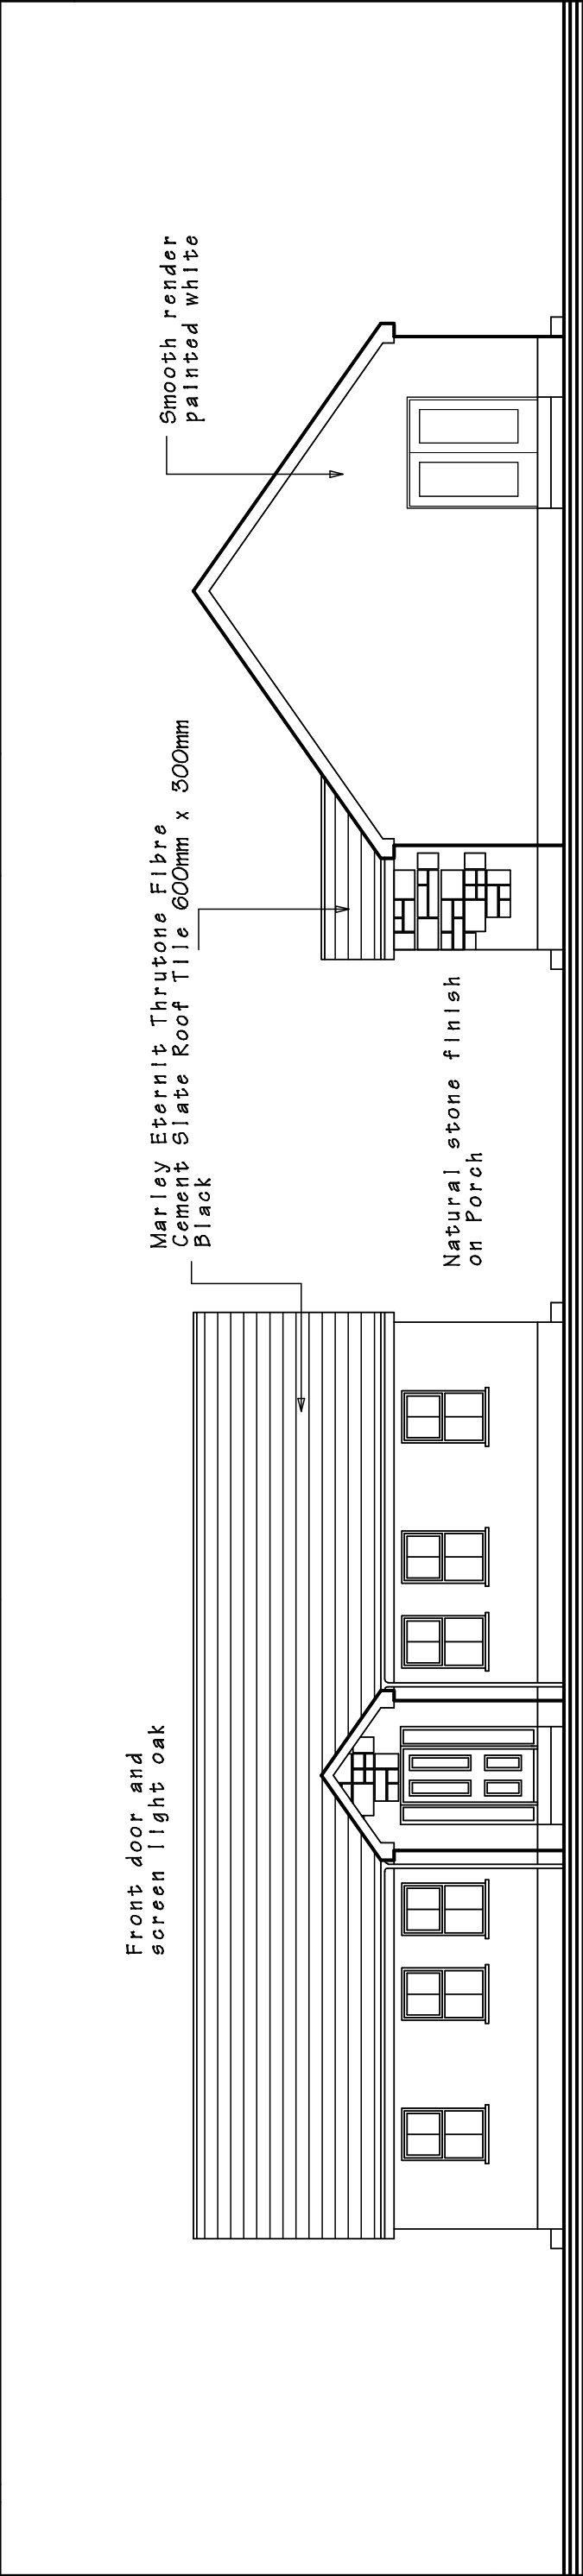

FRONT and SIDE ELEVATIONS

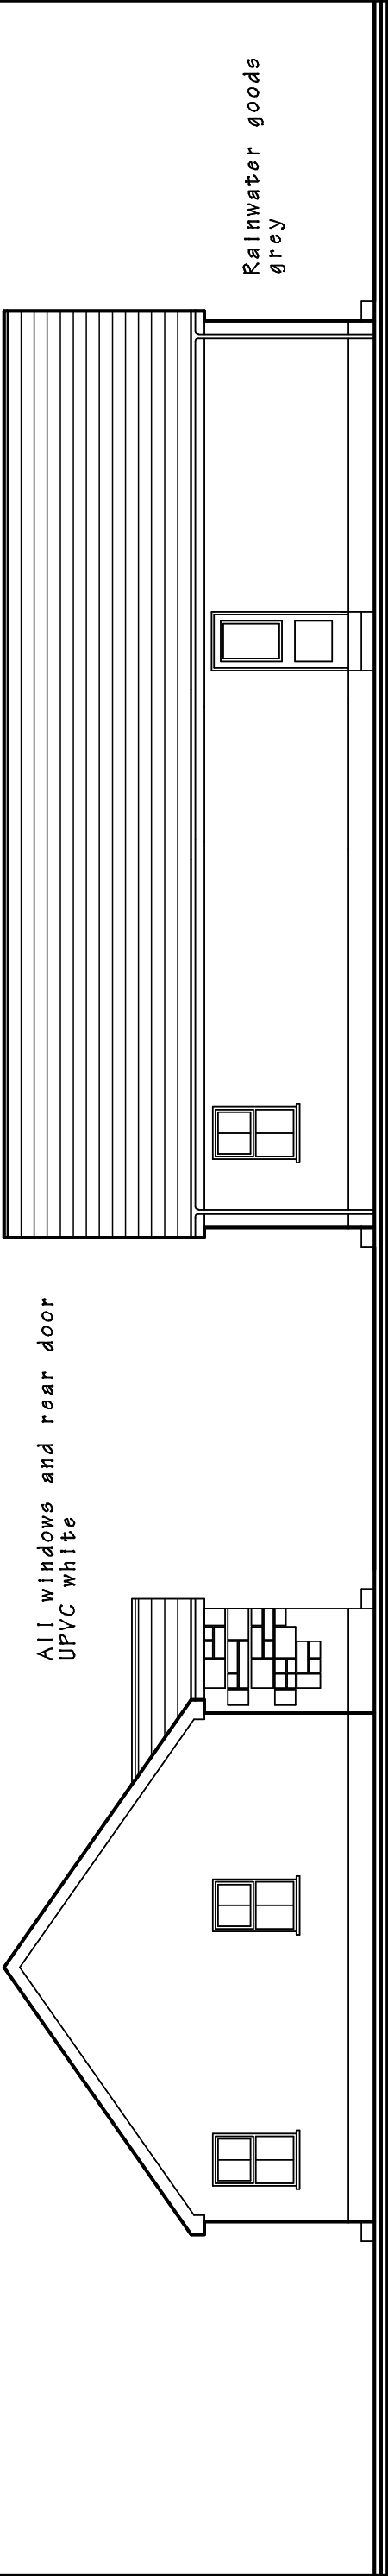

SIDE and REAR ELEVATIONS

All rear windows to be
obscure glazed

CONVERSION AMBULANCE HALL to BUNGALOW
5 VARTEG RD, BRYN, PORT TALBOT, SA13 2RF.
Mr and Mrs Stuart John 07842 138538.

DRAWING TITLE
PROPOSED ELEVATIONS

SCALE
1 to 100 @ A3

Date
October 2020.

DRAWING No.
2020/12

DO NOT SCALE DRAWING. FIGURED DIMENSIONS ONLY TO BE USED.
DISCREPANCIES TO BE REPORTED IMMEDIATELY.