



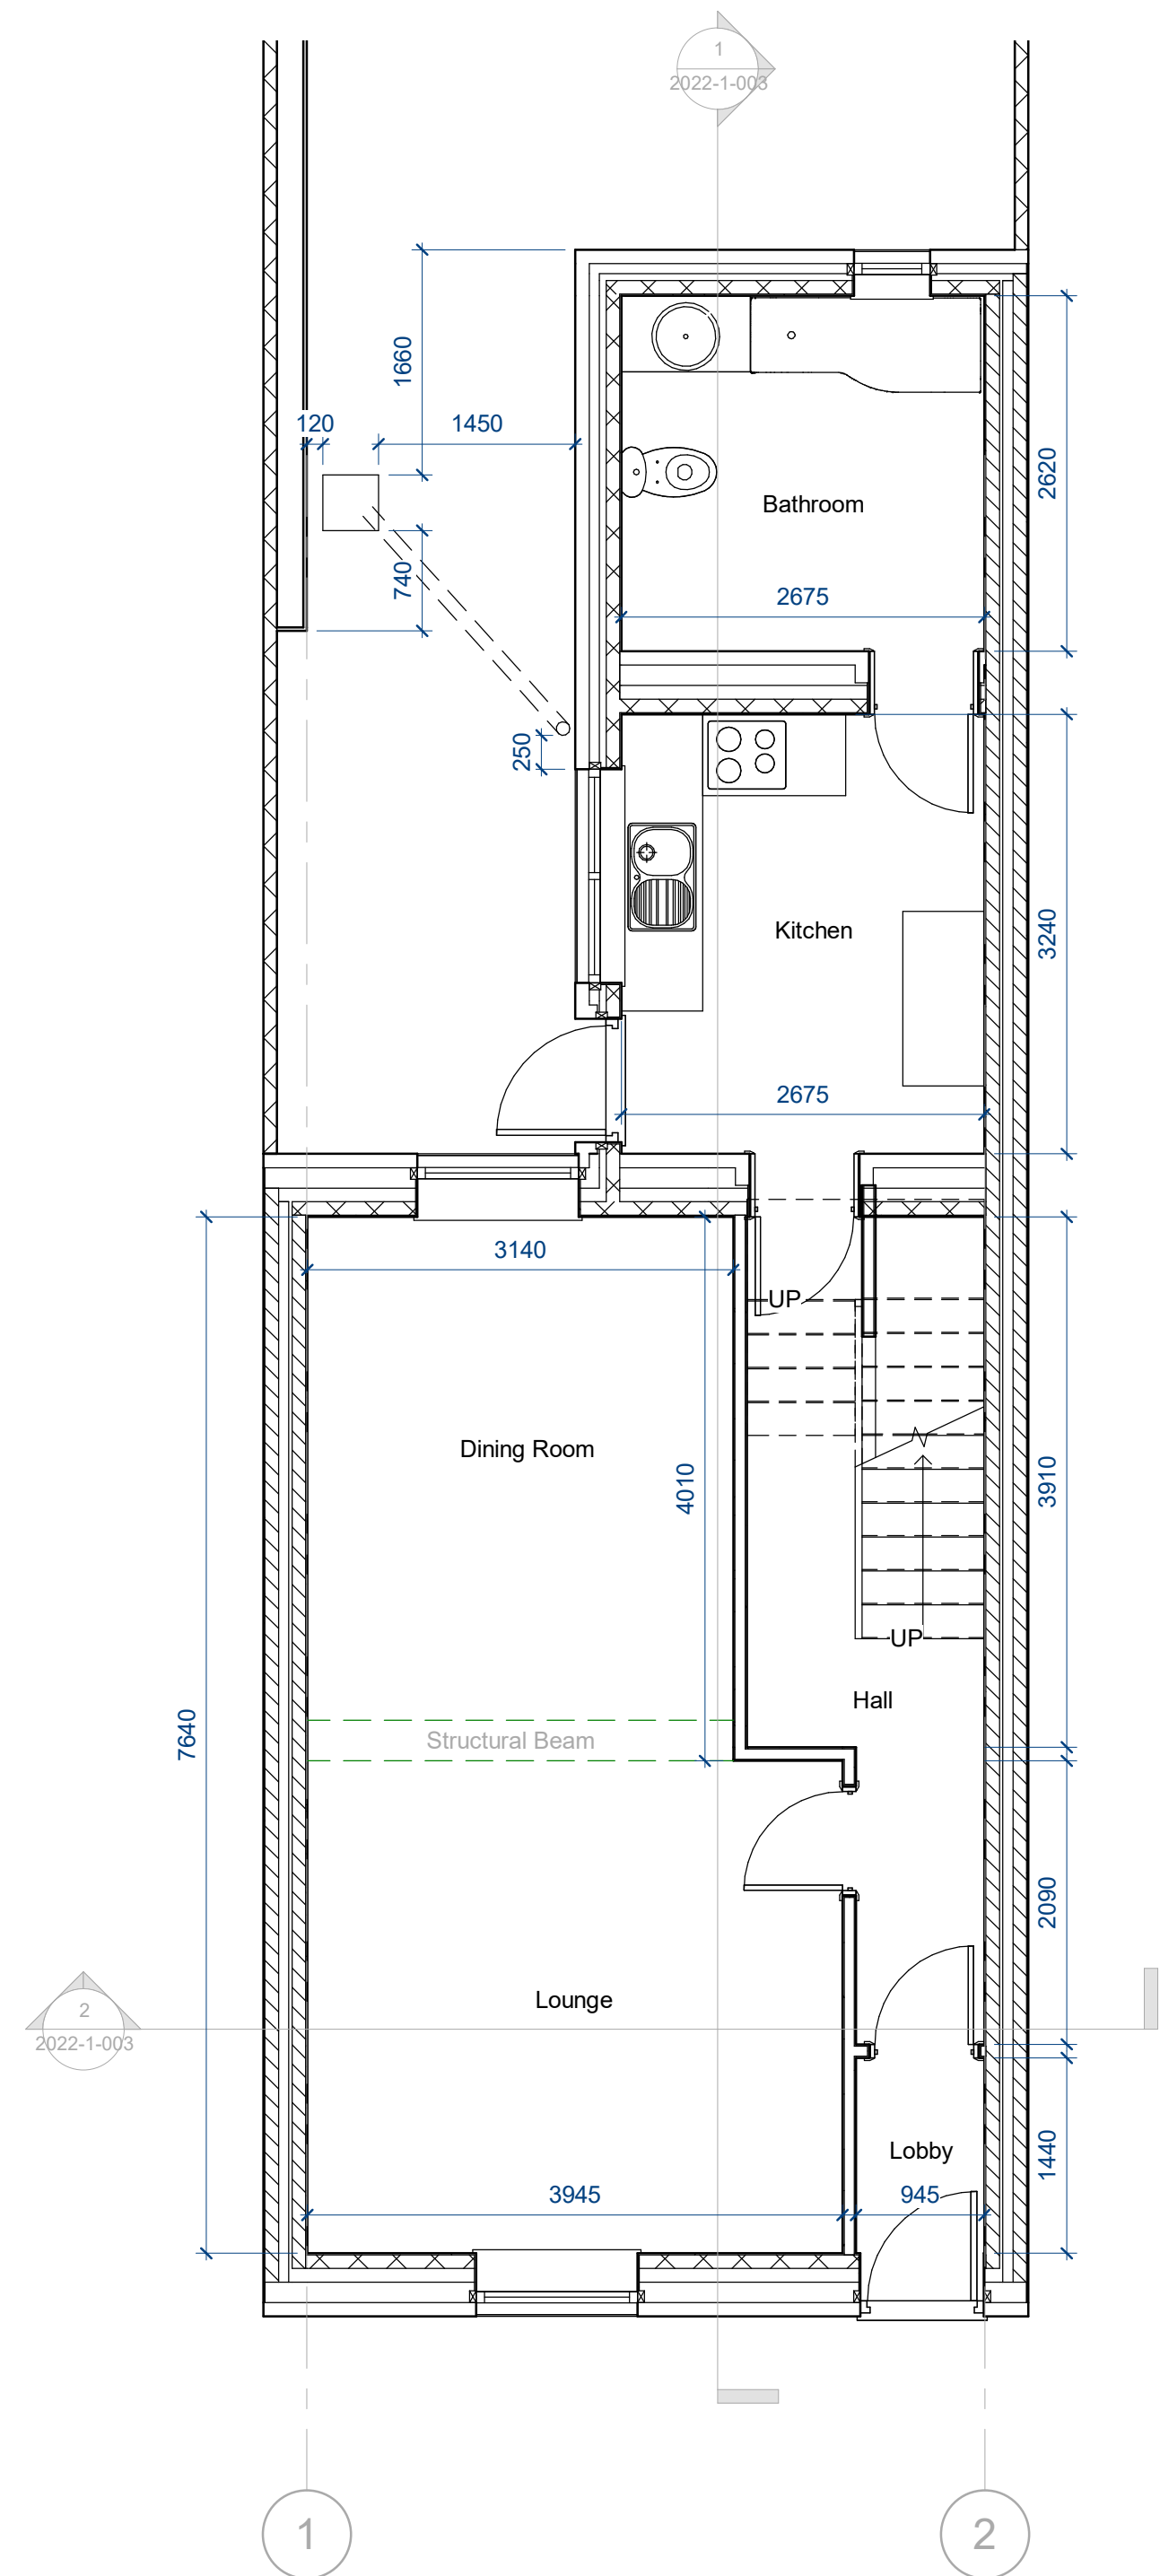

1. Ground Floor Existing
1 : 50

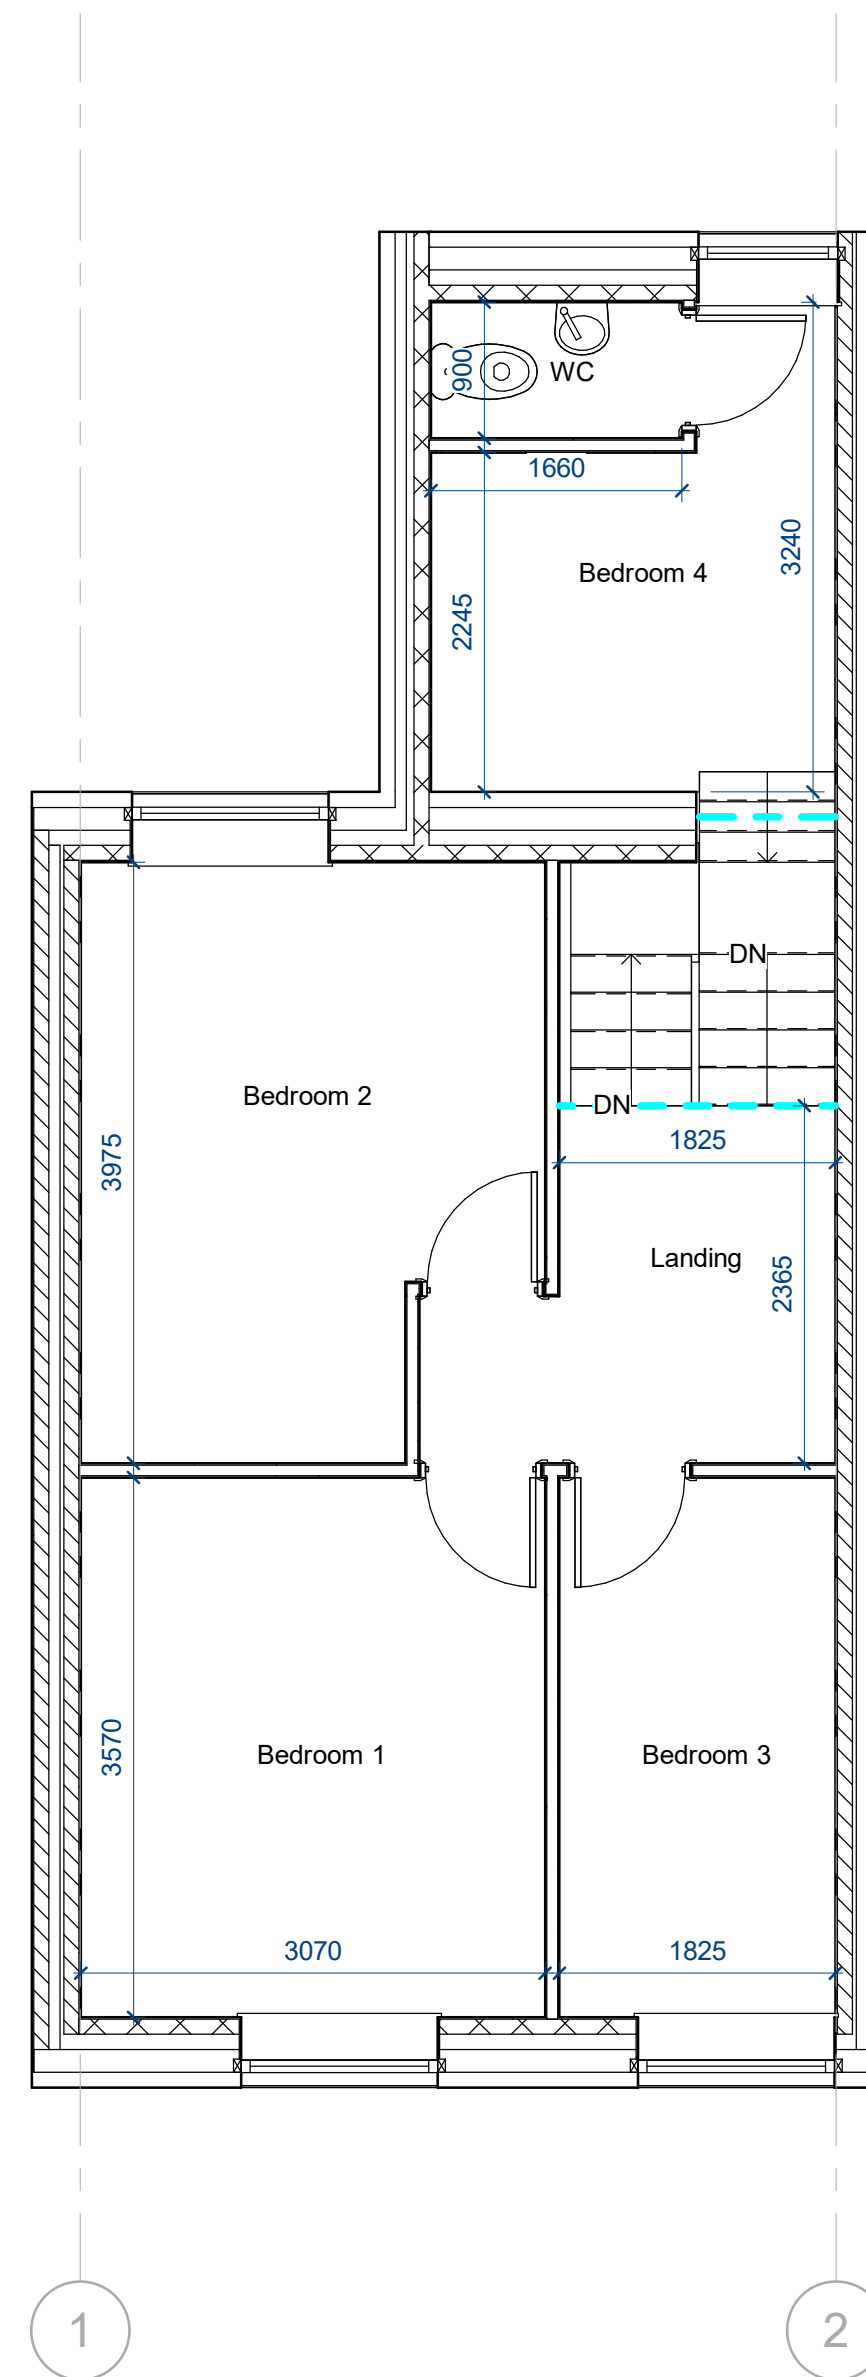

2. First Floor Existing
1 : 50

PROJECT
**13 Vernon Street,
Single Storey Ext**

TITLE
Floor Plans Existing

CLIENT
Lee & Jordan

DRAWN BY
MP

CHECKED BY

DATE
03/03/2022

SCALE (@ A1)
1 : 50

PROJECT NUMBER

DRAWING NUMBER
2022-1-001

REV