



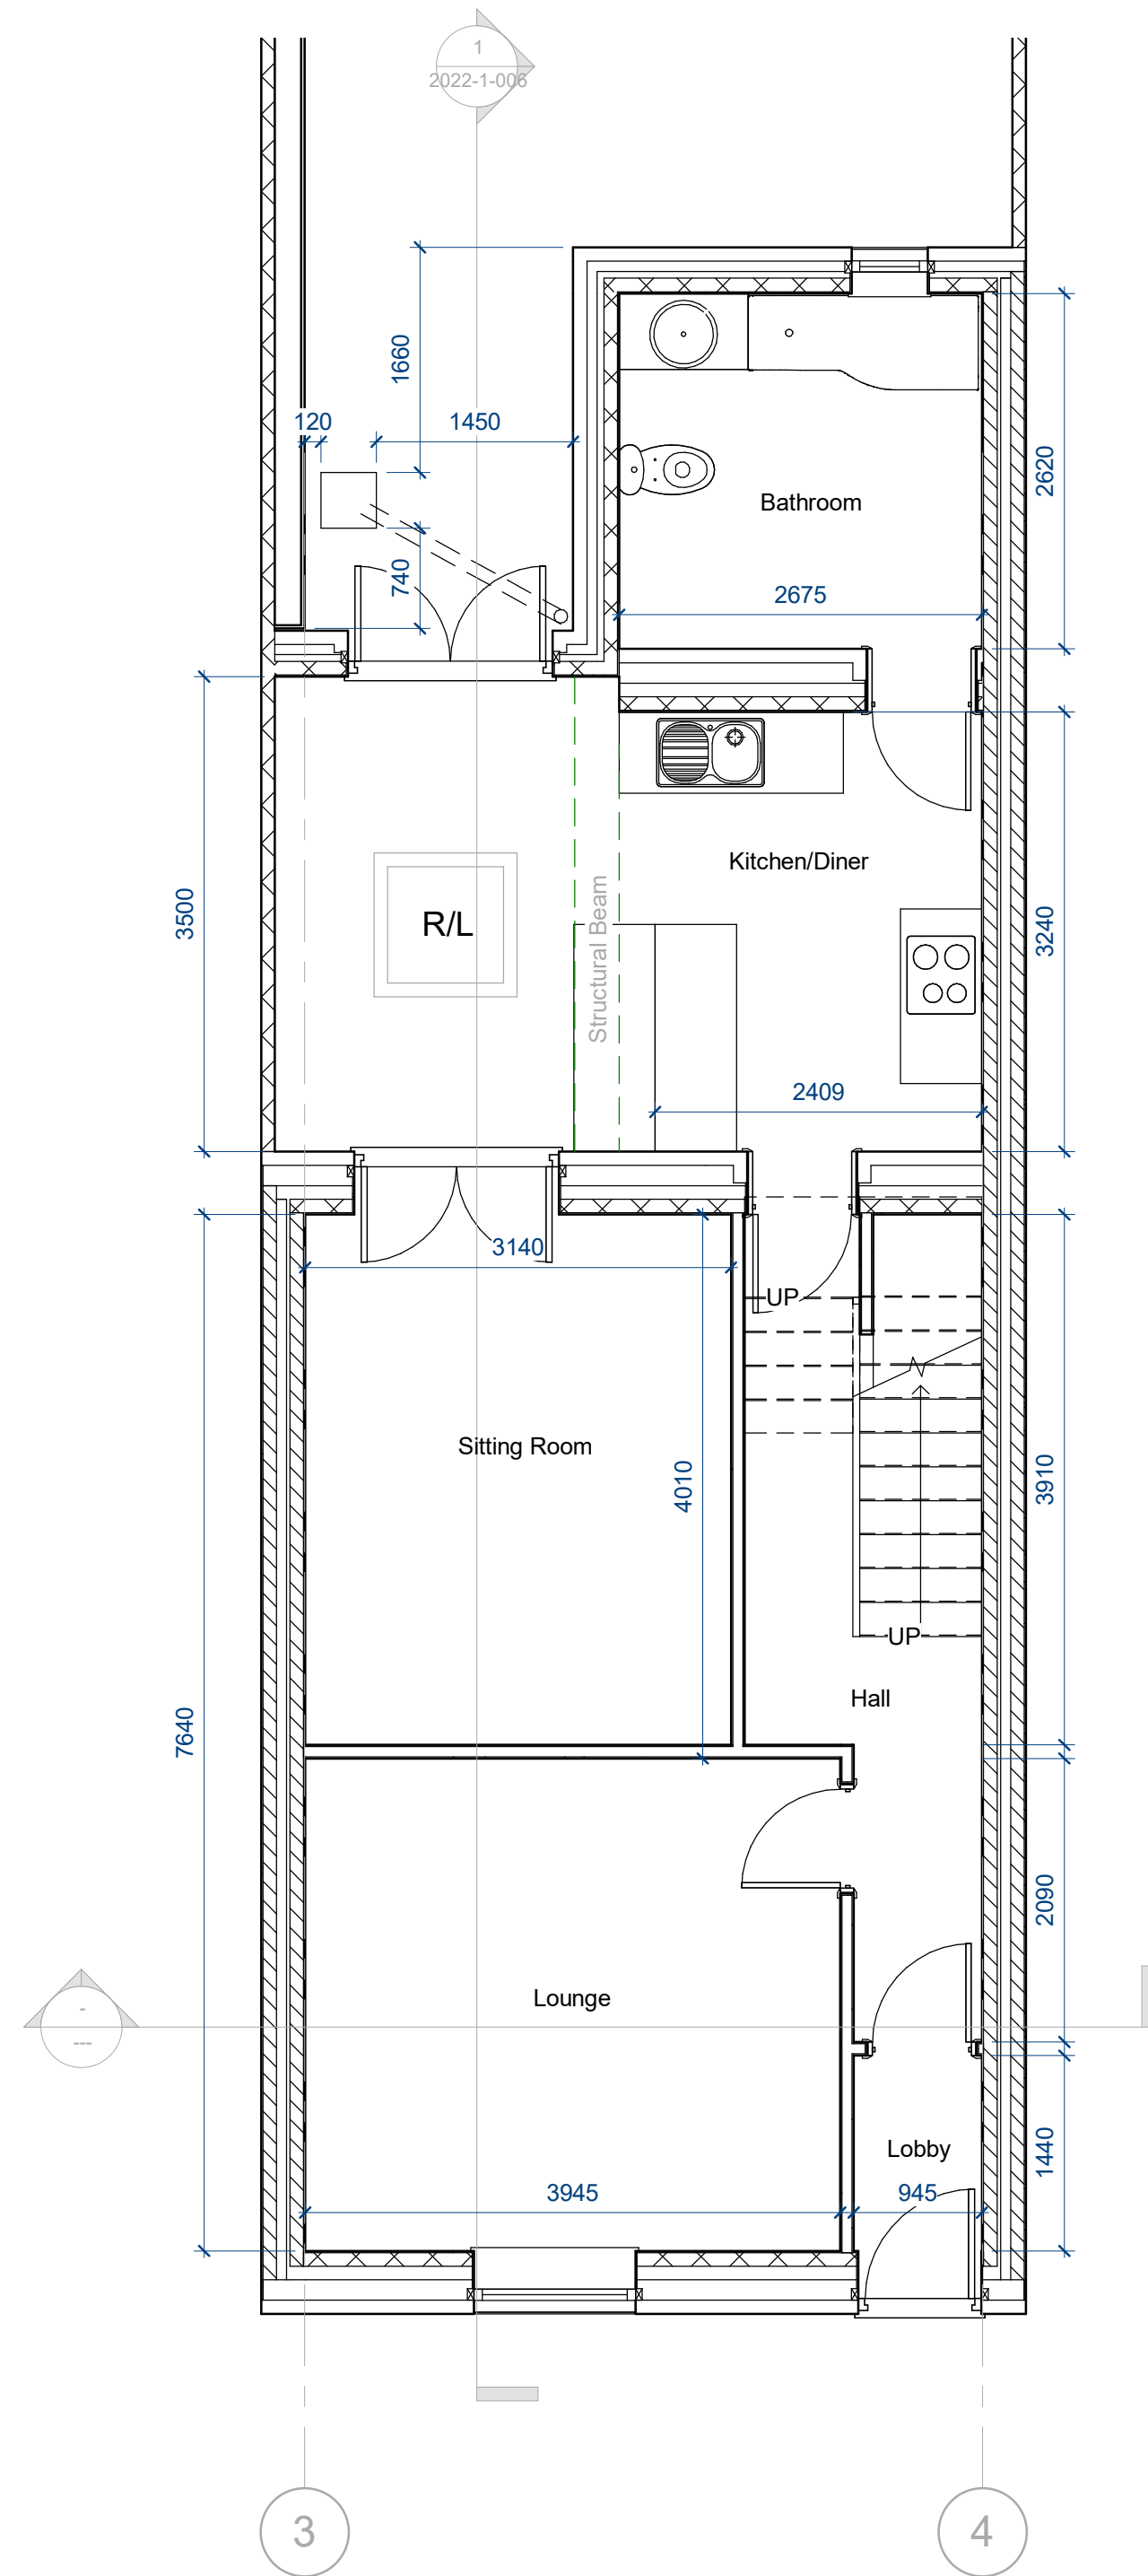

1. Ground Floor Proposed
1 : 50

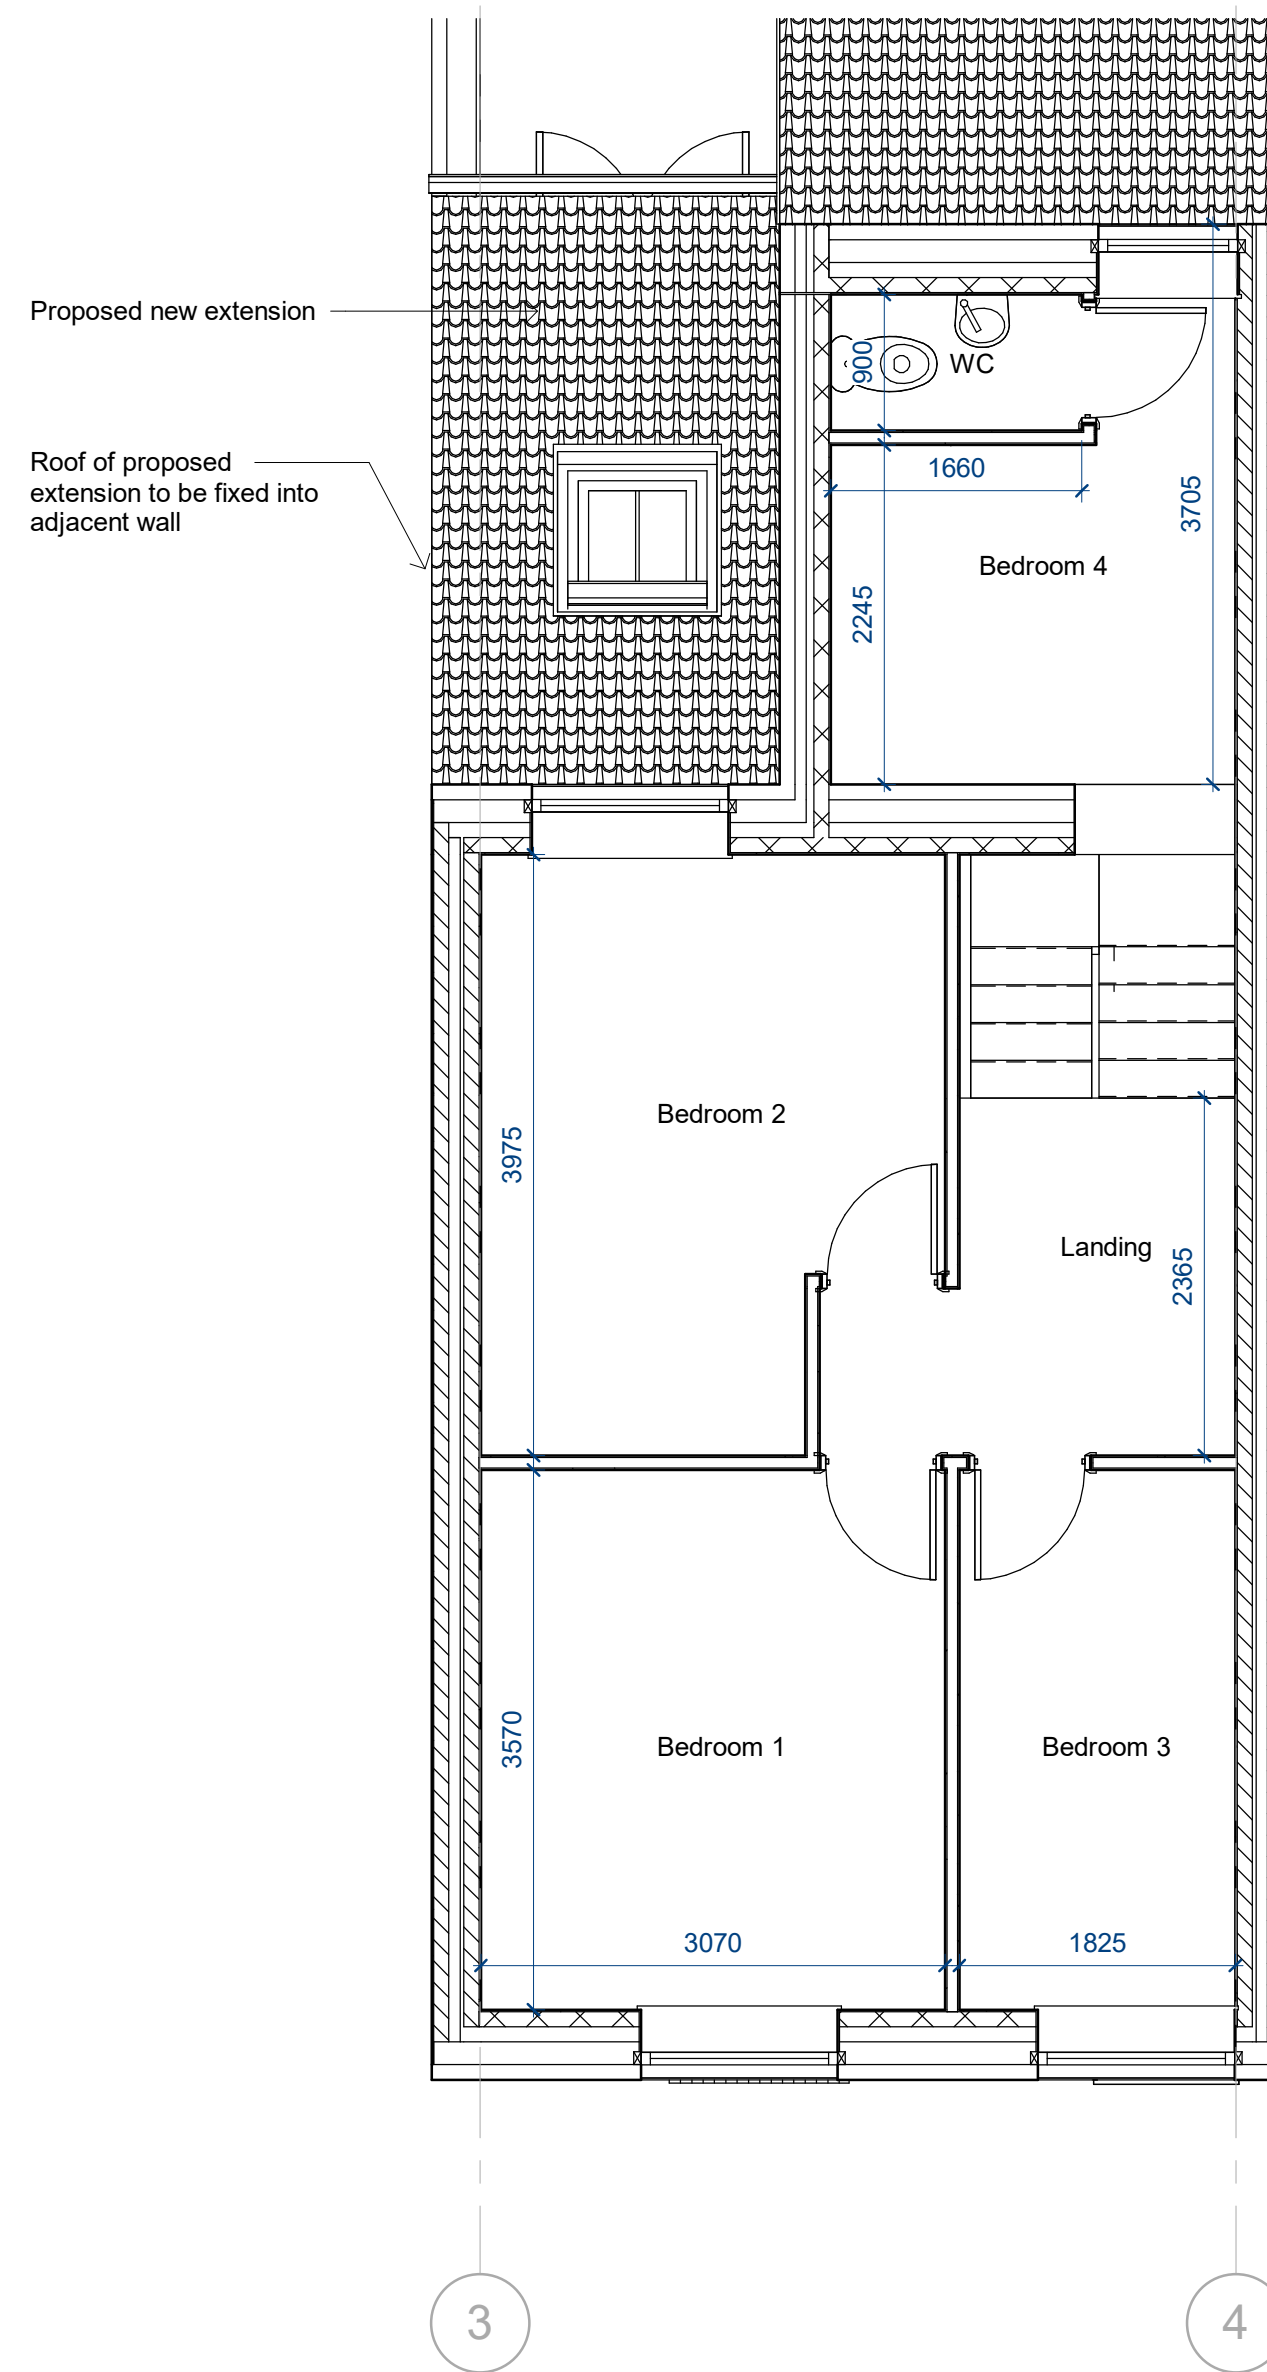

2. First Floor Proposed
1 : 50

PROJECT
**13 Vernon Street,
Single Storey Ext**

TITLE
Floor Plans Proposed

CLIENT
Lee & Jordan

DRAWN BY Author	CHECKED BY Checker	DATE 03/06/22
--------------------	-----------------------	------------------

SCALE (@ A1) 1 : 50	PROJECT NUMBER
------------------------	----------------

DRAWING NUMBER 2022-1-004	REV A
-------------------------------------	-----------------