


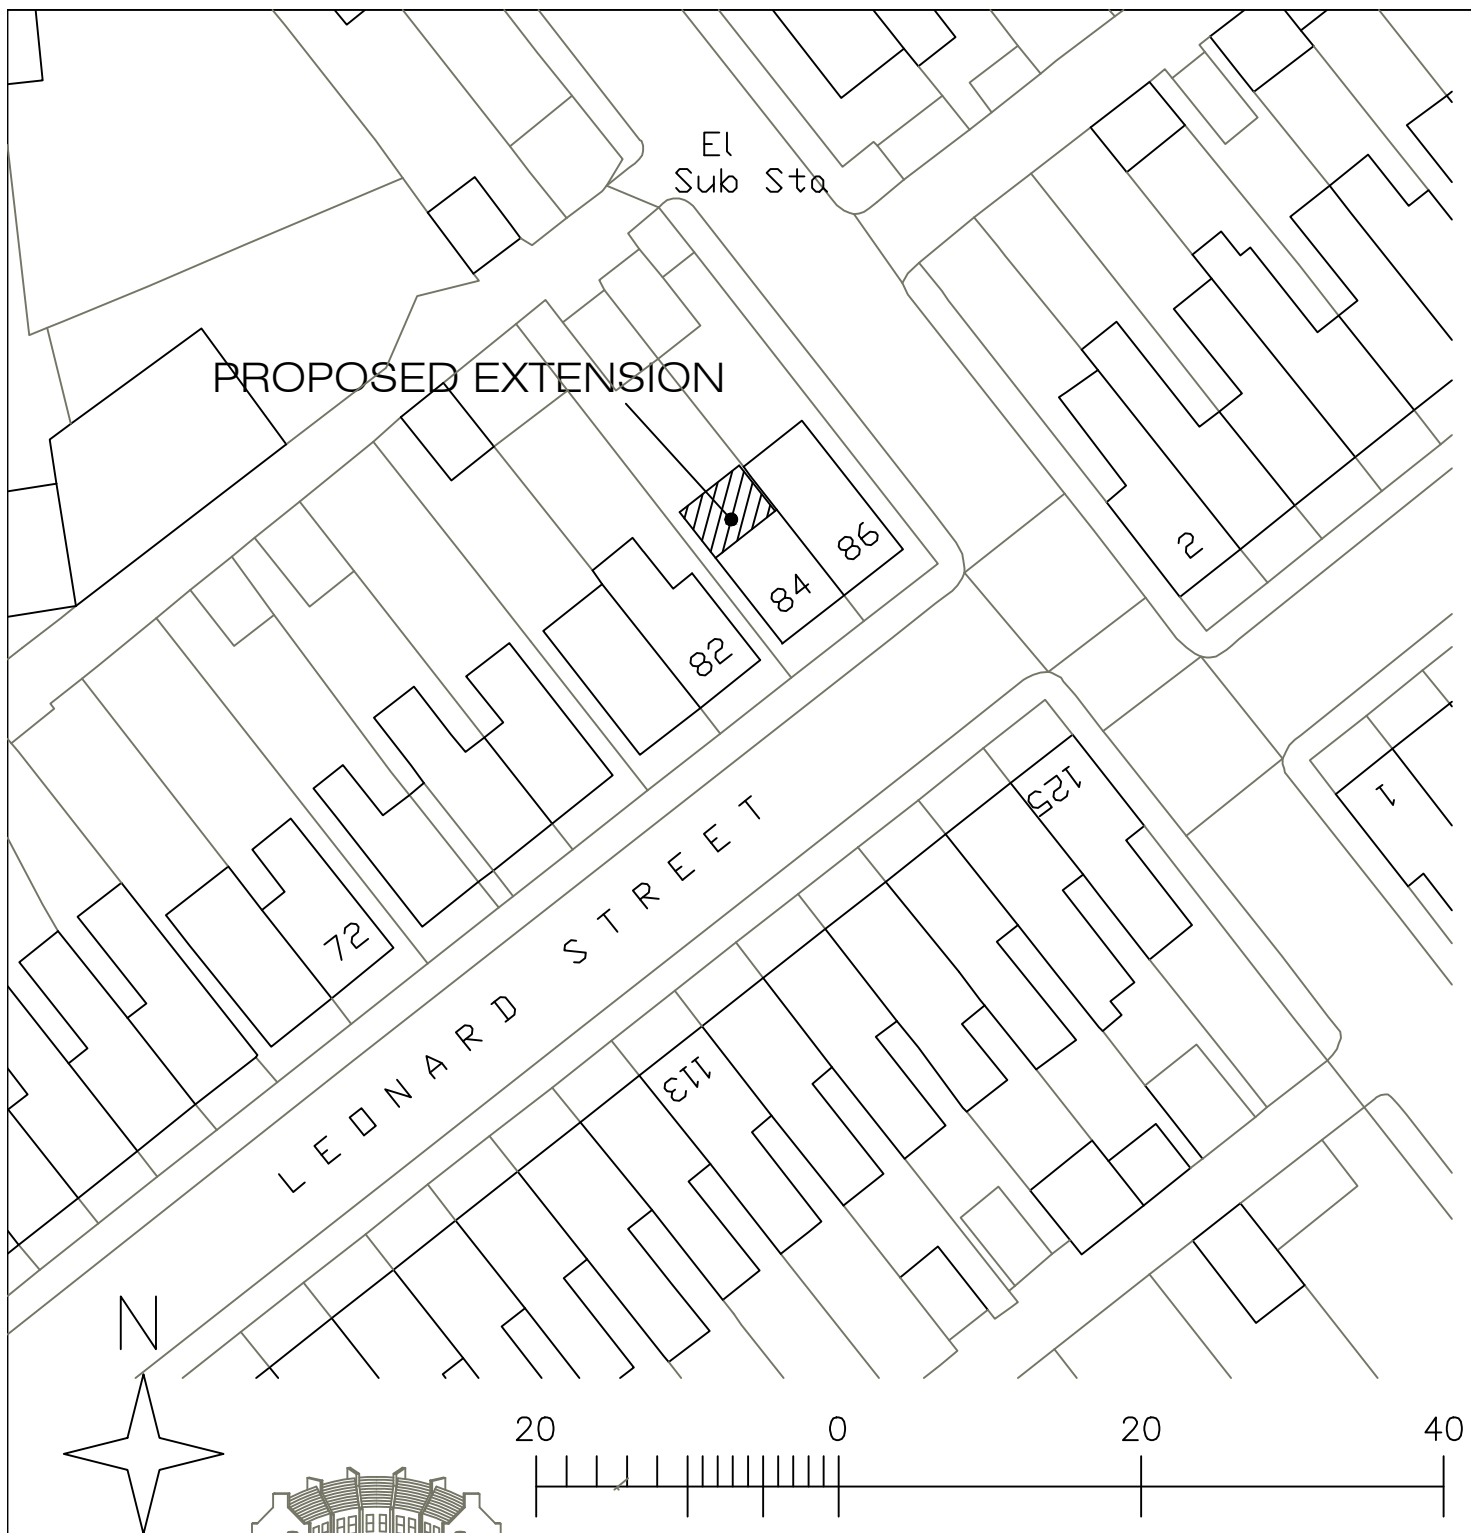

Crescent Architectural

Architectural Design & Services
M.C.I.A.T.

38 De La Beche Road, Sketty,
Swansea, SA2 9AR.
Mobile: 07818 067467
e-mail : crescent3000@aol.com

Project Proposed Extension at 84 Leonard Street, Neath, SA11 3HP.	Scale 1/500 @ A4	Date March 2022.
	Drawn	Checked
Description SITE PLAN	Drawing No. PH22/41/3	