


Superseded

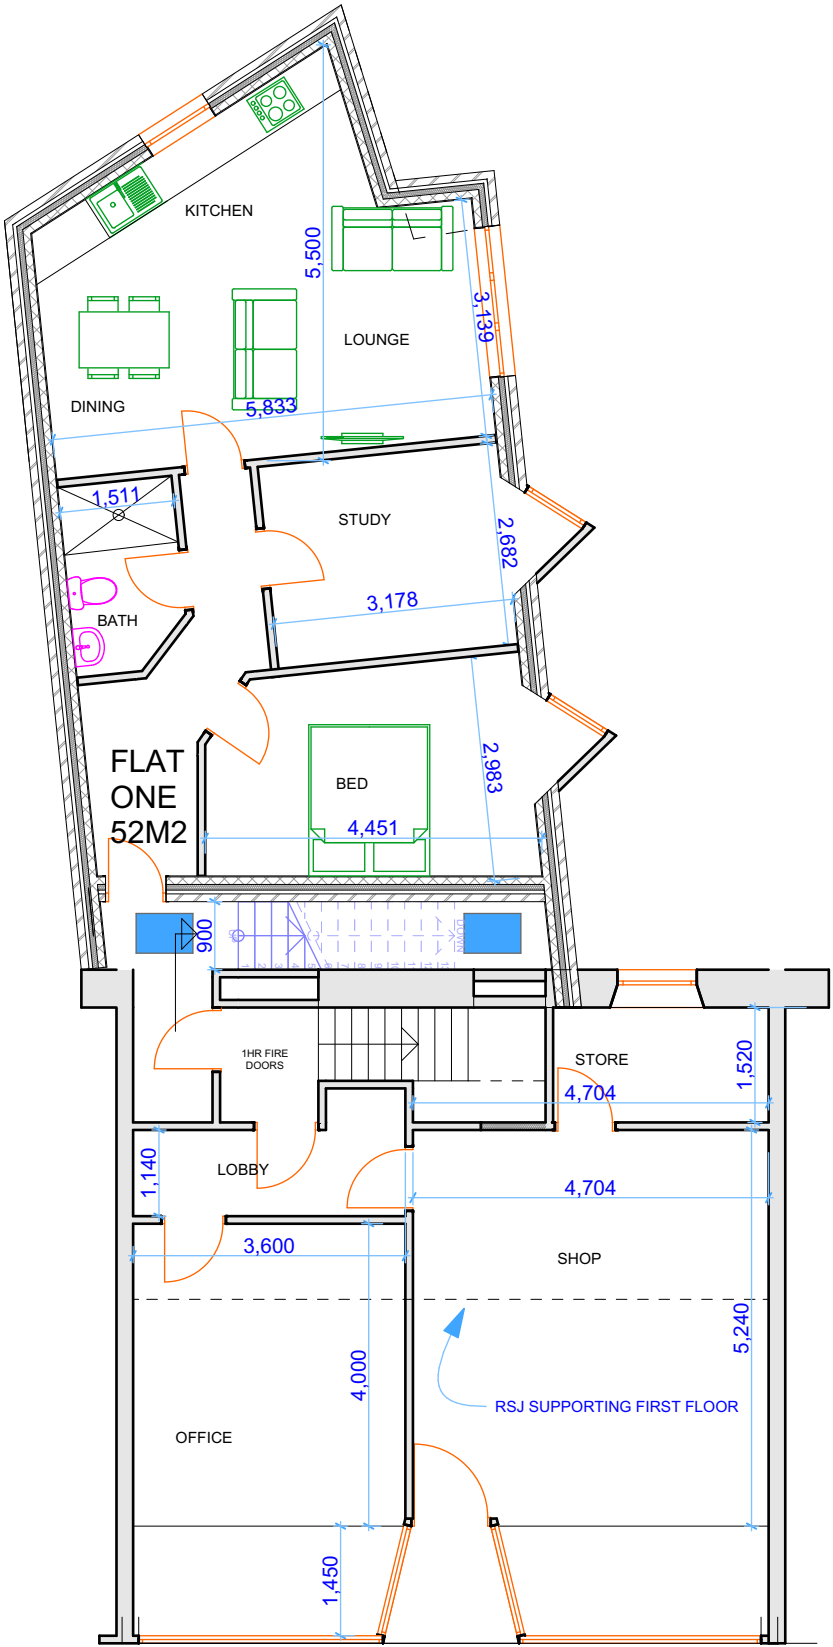

ALED THOMAS PLANNING DESIGN LTD	
CAECETHIN,FFAIRFACH, LLANDEILO, CARMARTHENSHIRE SA19 6PY. 0777 36 39 059 www.aled@atpd.co.uk	
CHANGE OF USE APPLICATION	
	PROPOSED GROUND/FIRST FLOOR PLAN NO 06C SCALE 1:100 @ A4