




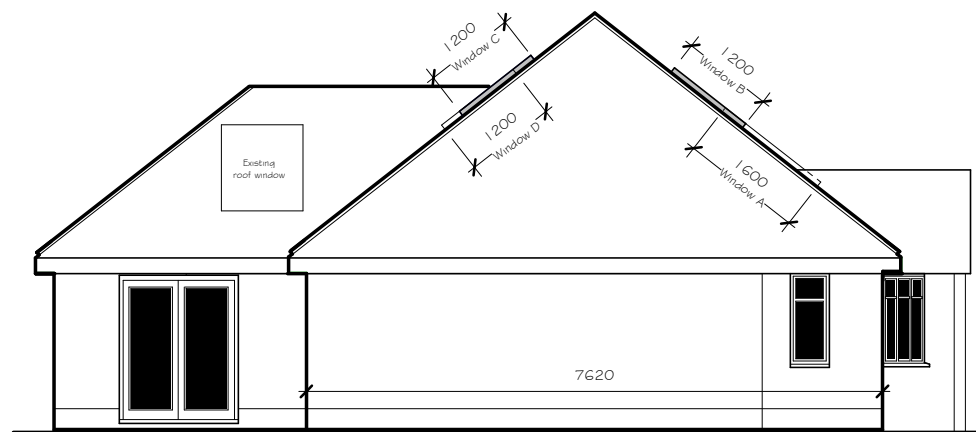


PROPOSED SIDE ELEVATION
Facing North

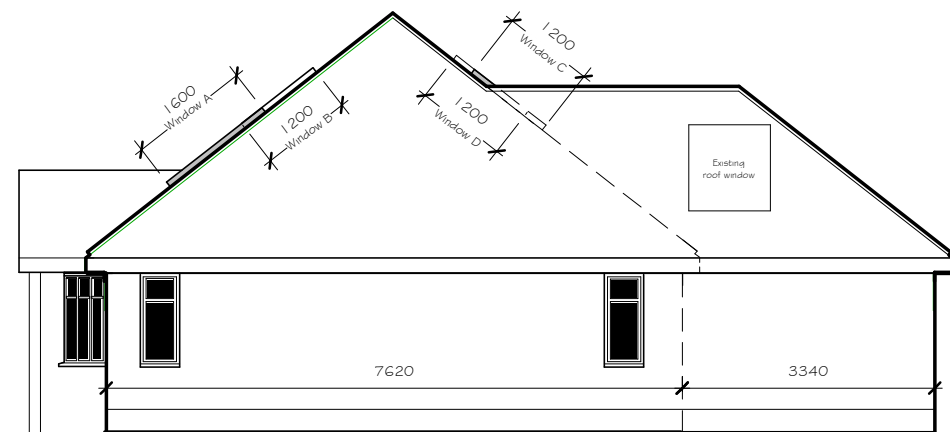

PROPOSED SIDE ELEVATION
Facing South

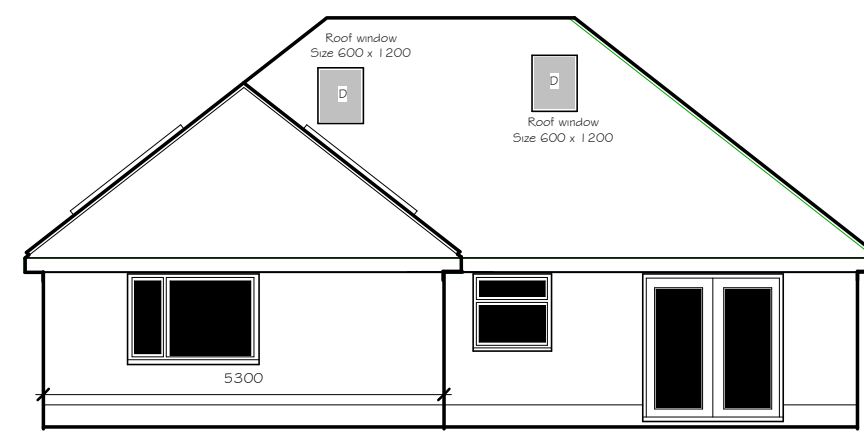

PROPOSED REAR ELEVATION
Facing East

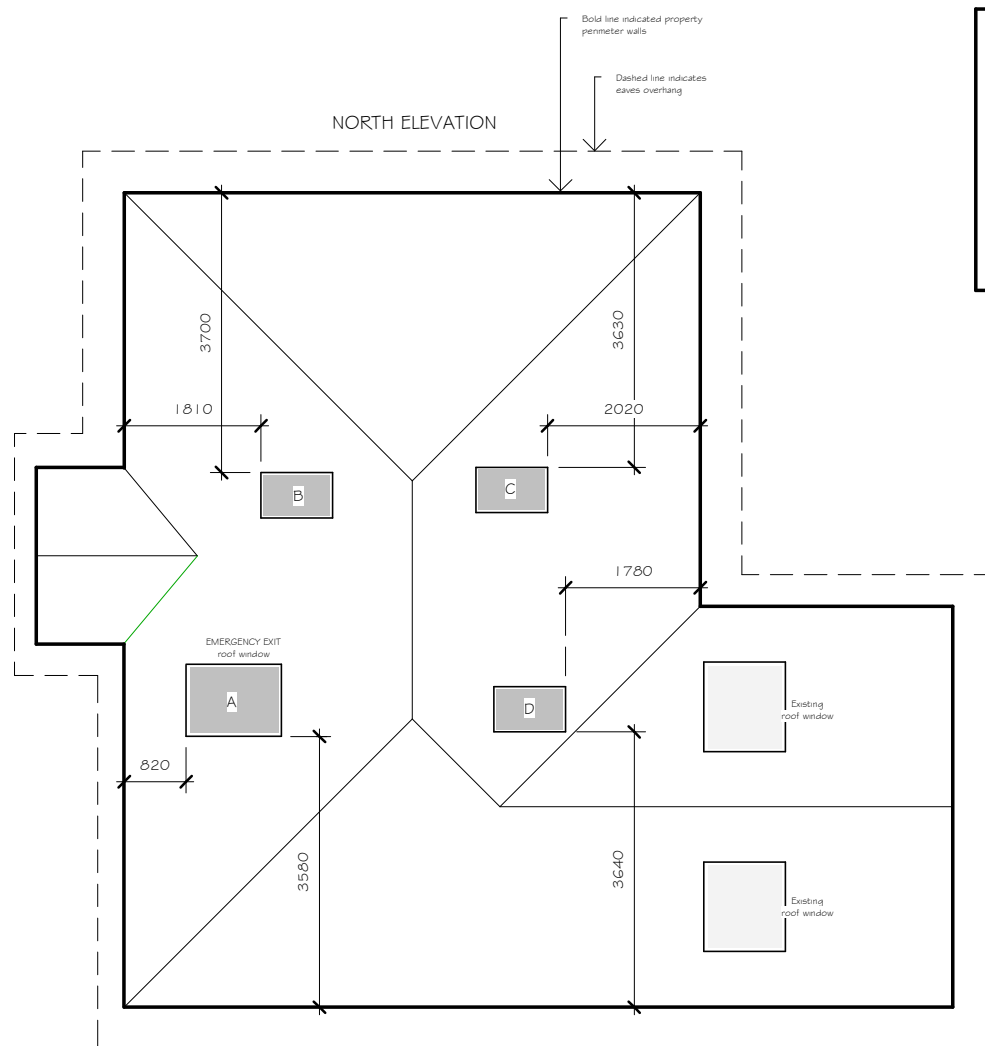

SOUTH ELEVATION
PROPOSED ROOF PLAN

NOTE ROOF LIGHTS
Note The size of the Roof lights will be as per the written dimensions
The Proposed Roof lights will not protrude more than 80mm beyond the plane of the slope of the original roof when measured from the perpendicular with the external surface of the original roof



PROPOSED FRONT ELEVATION
Facing West

- C Roof Lights positions size & as dimensioned
- B Redrawn windows positions altered & dimensioned
- A Roof Windows sizes & positions altered. Omitted window added to side Elevation (Facing south)

DG 08 04 22

DG 01 04 22

DG 21 03 22

NAME DATE

PROJECT PROPOSED LOFT CONVERSION at 6 GILFACH ROAD, BRYNCOCH , NEATH. SA10 8EH			
SHEET TITLE PROPOSED ELEVATIONS & ROOF PLAN	DATE 16.02.22. SCALE 1:100 DRAWN DG.	DRAWING NO 2111/6	REV C