
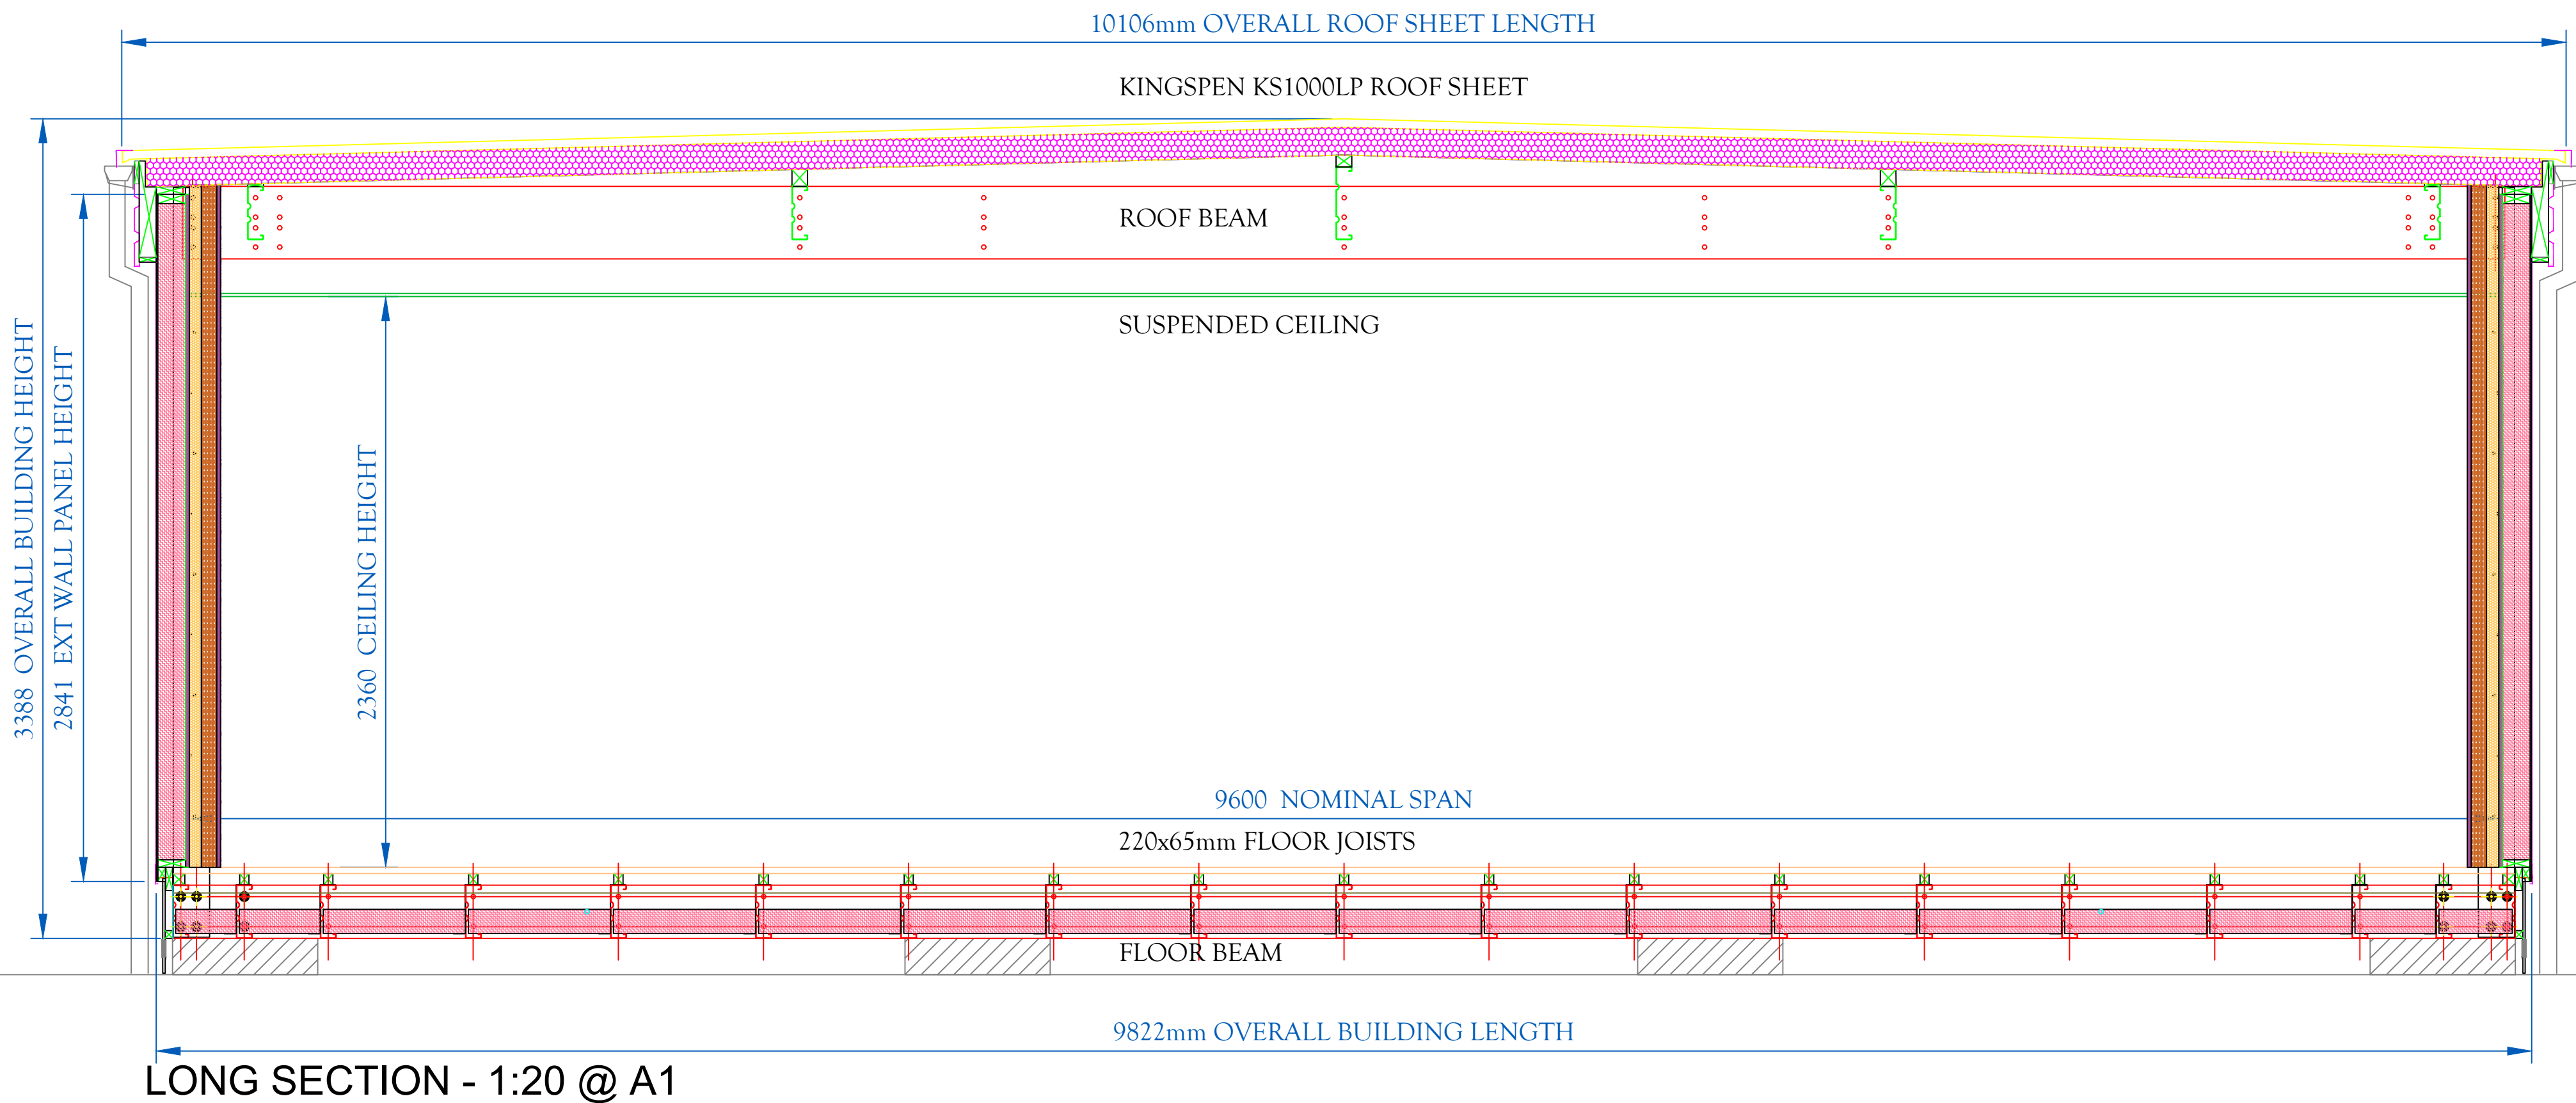


PROPOSED ROOF PLAN - 1@50 @ A1

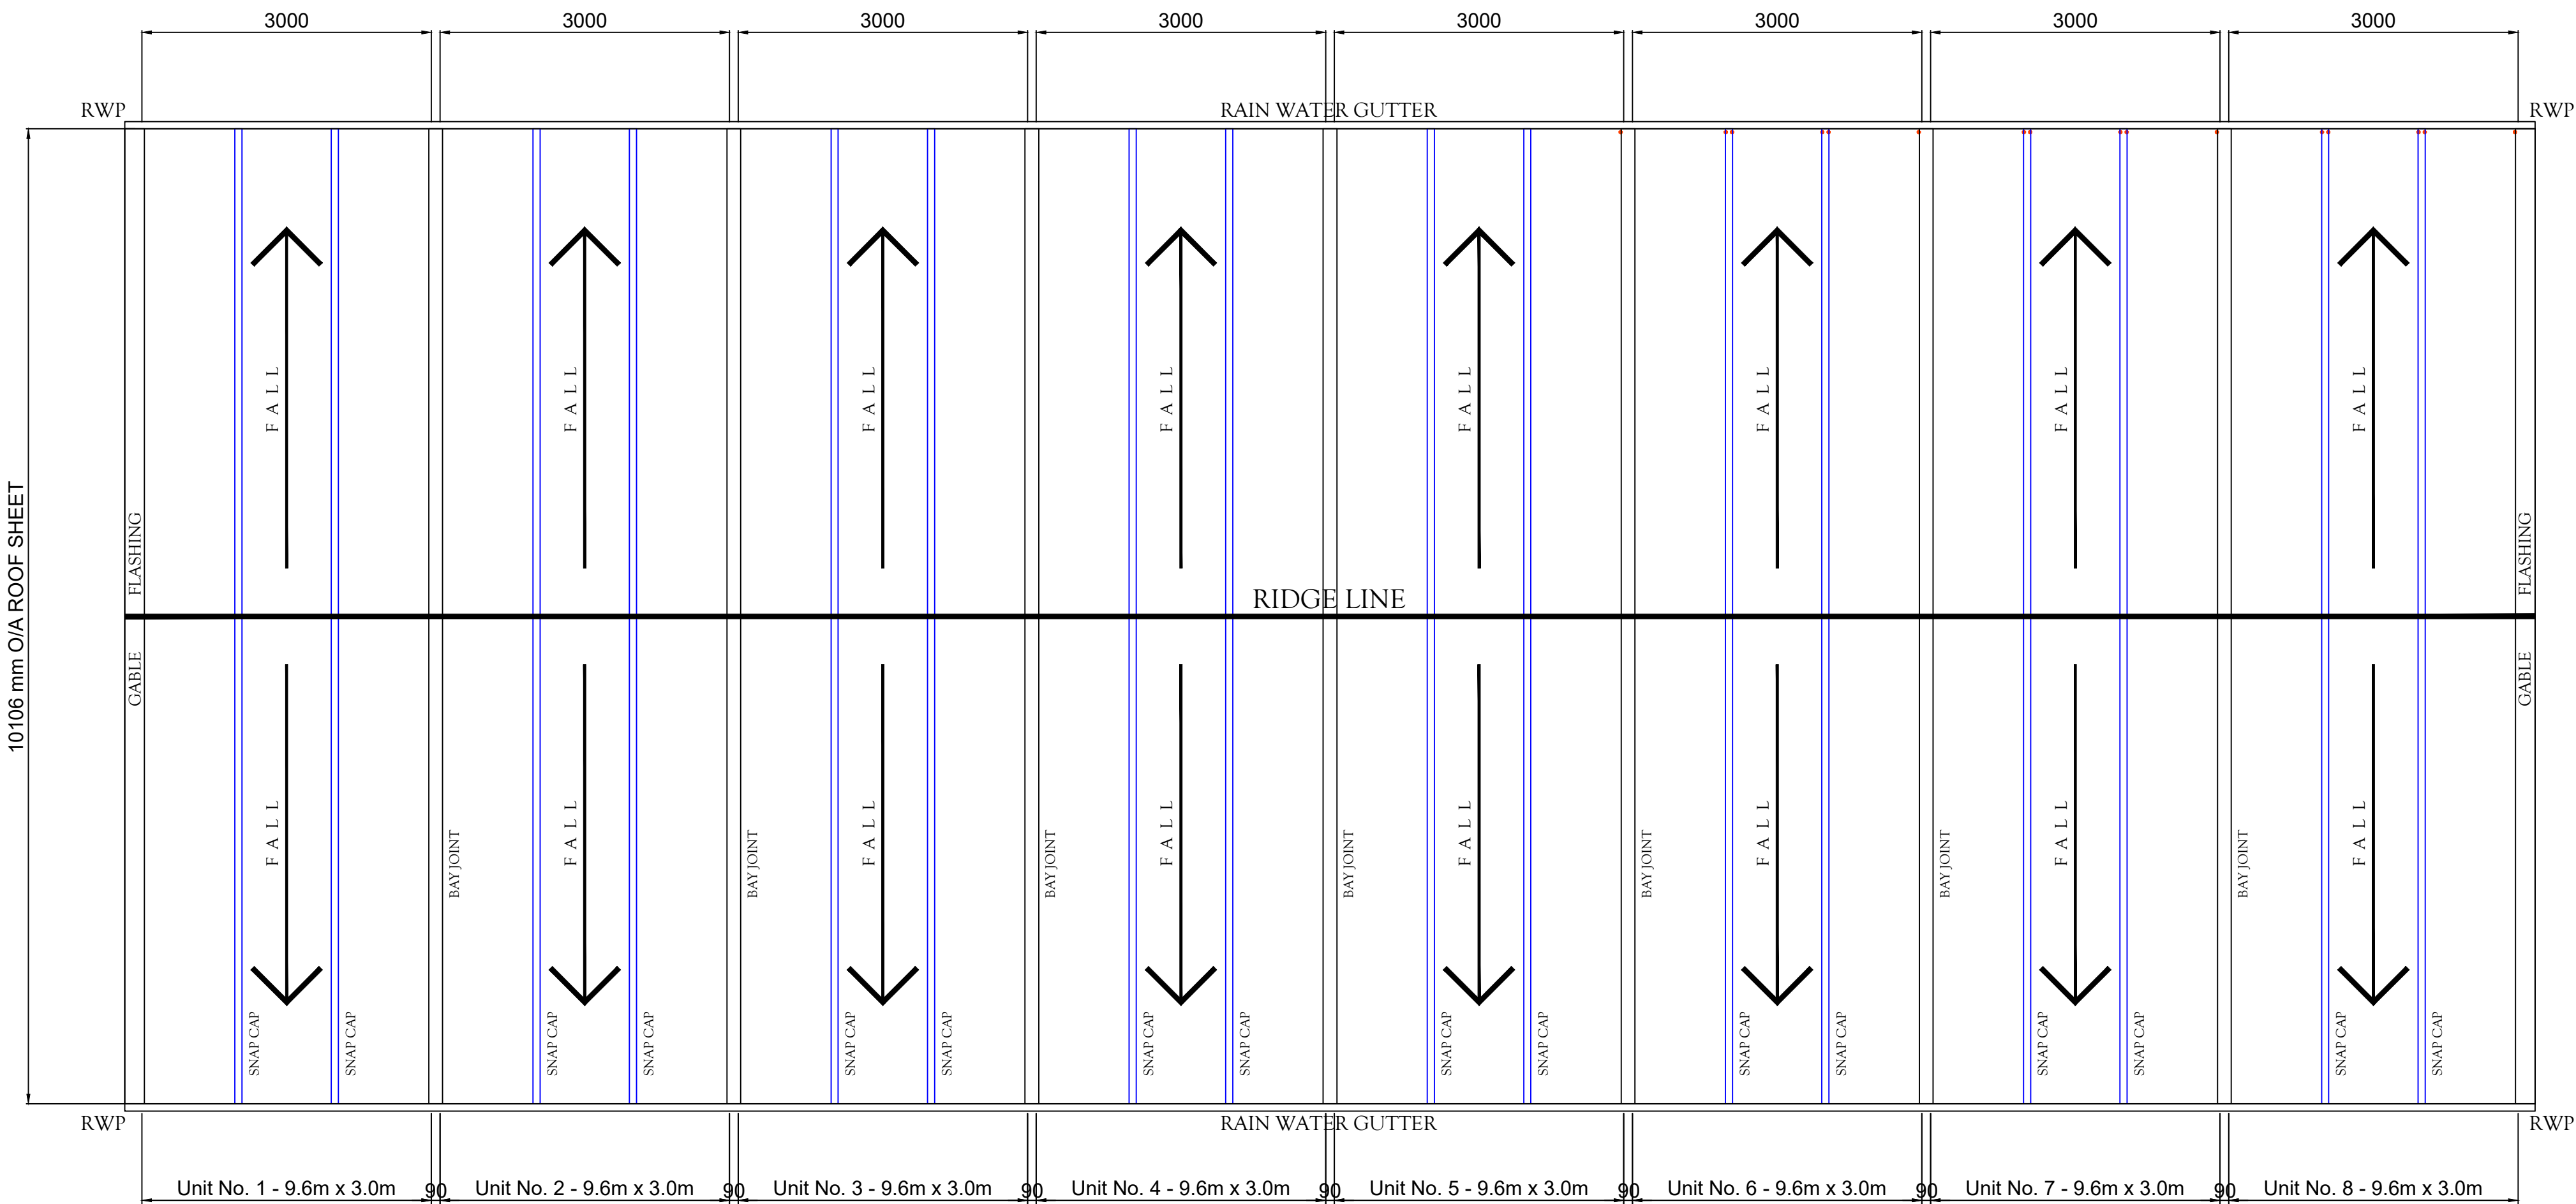

LONG SECTION - 1:20 @ A1

THESE DRAWINGS ARE WERNICKS COPYRIGHT AND MAY NOT BE REPRODUCED. FIGURED DIMENSIONS ARE TO BE TAKEN IN PREFERENCE TO SCALED MEASUREMENTS.

REVISIONS		DATE	INL	CHD
X	X	X	X	

NOTES

APPROVED FOR
CONSTRUCTION

AUTHORISED: DP
DATE: 02/12/21

SCHEDULING ISSUE
Date: By: Rev:
To:
Purpose:

SCHEDULING ISSUE
Date: By: Rev:
To:
Purpose:

Wernick
BUILDINGS

TECHNICAL SERVICES DEPARTMENT
Kenfig Industrial Estate, Margam,
Port Talbot, SA13 2PE
Tel: 01656 747340
Fax: 01656 747375
e-mail: technical@wernick.co.uk
Web-site: www.wernick.co.uk

CLIENT
WERNICK GROUP

PROJECT TITLE
BRITON FERRY HIRE DEPOT

DRAWING TITLE
PROPOSED ROOF PLAN

DRAWN AJB	CHECKED RG	USER
ORIGINAL SCALE AS STATED	DATE 22/03/22	

CONTRACT NO. 21045	DRAWING NO. 11547 / P1 / 009
-----------------------	---------------------------------

Wernick
GROUP WB511