


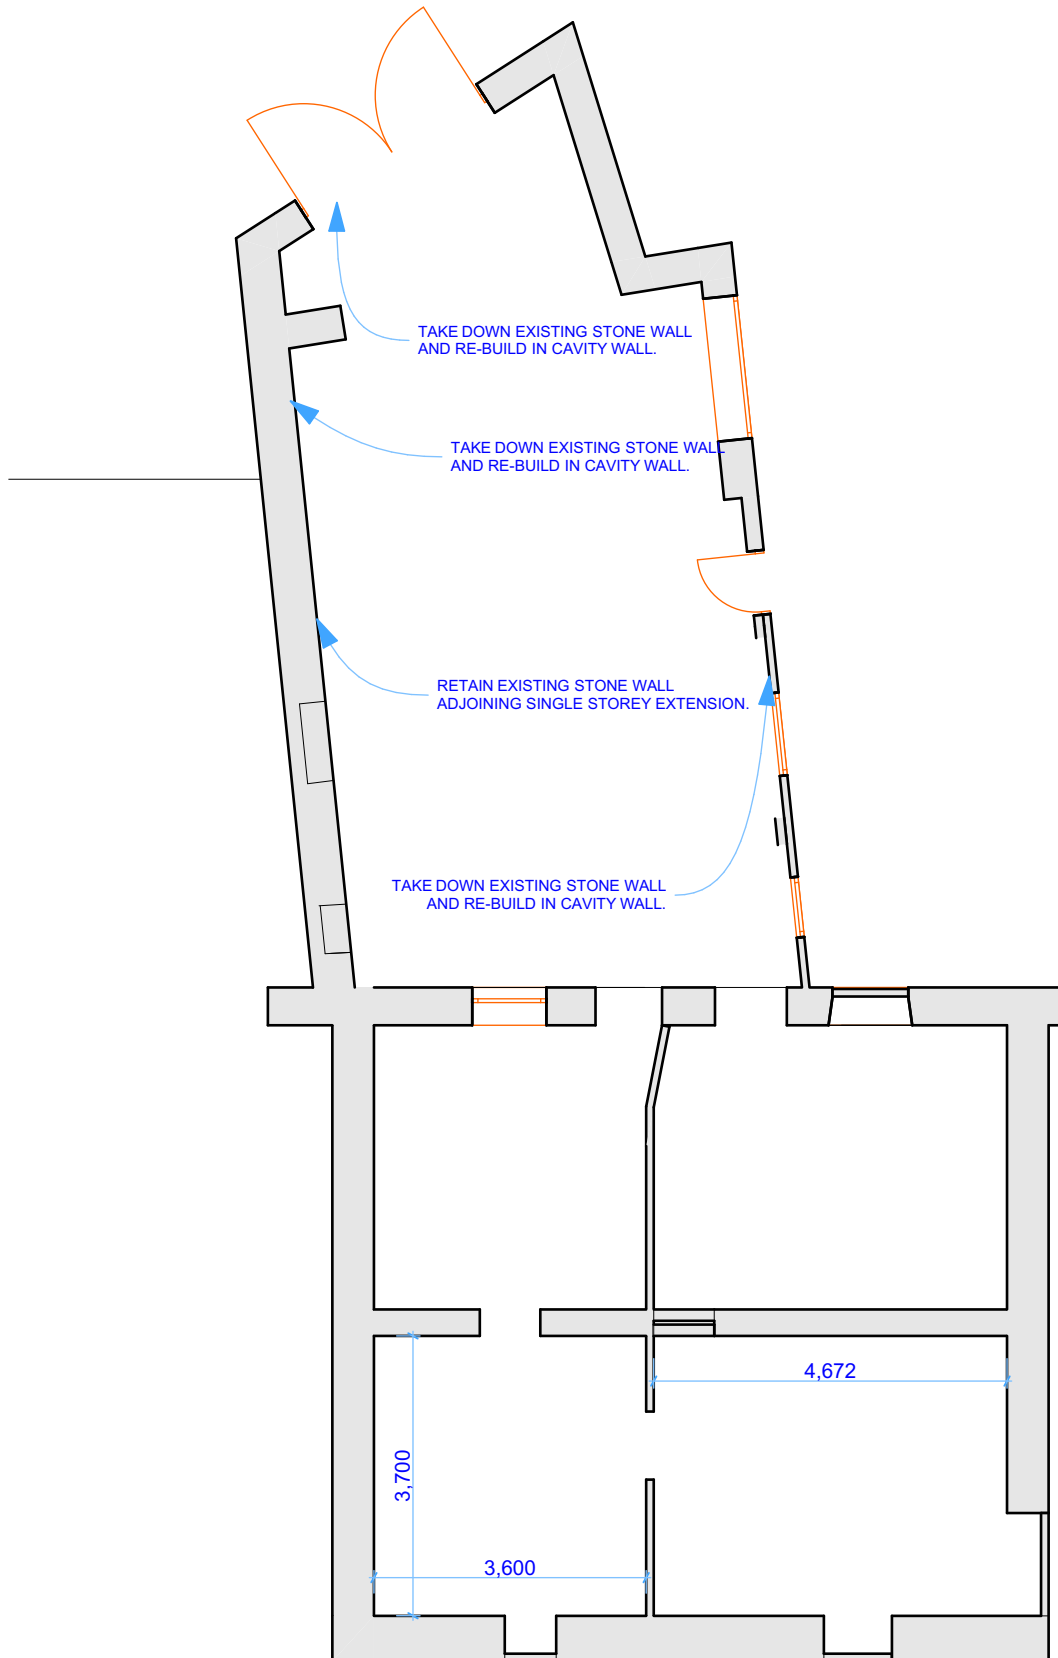

ALED THOMAS PLANNING DESIGN LTD

CAECETHIN, FFAIRFACH, LLANDEILO, CARMARTHENSHIRE SA19 6PY.

0777 36 39 059 www.aled@atpd.co.uk

CHANGE OF USE APPLICATION

EXISTING BASEMENT/GROUND FLOOR PLAN
NO 02 SCALE 1:100 @ A4