



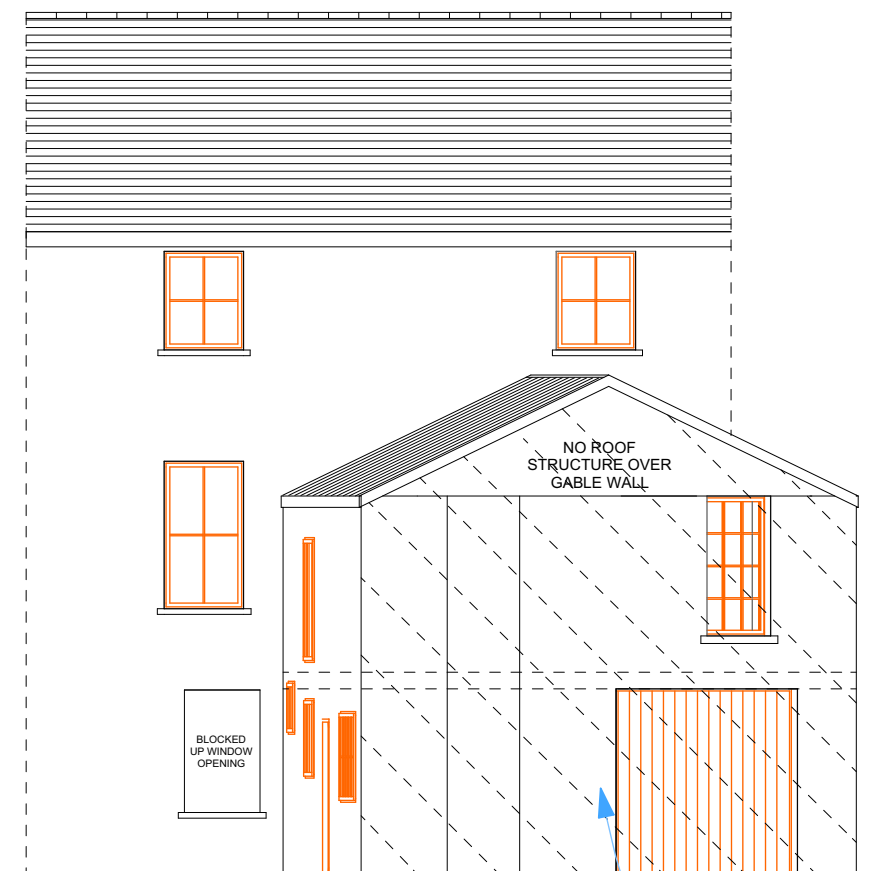


FRONT ELEVATION

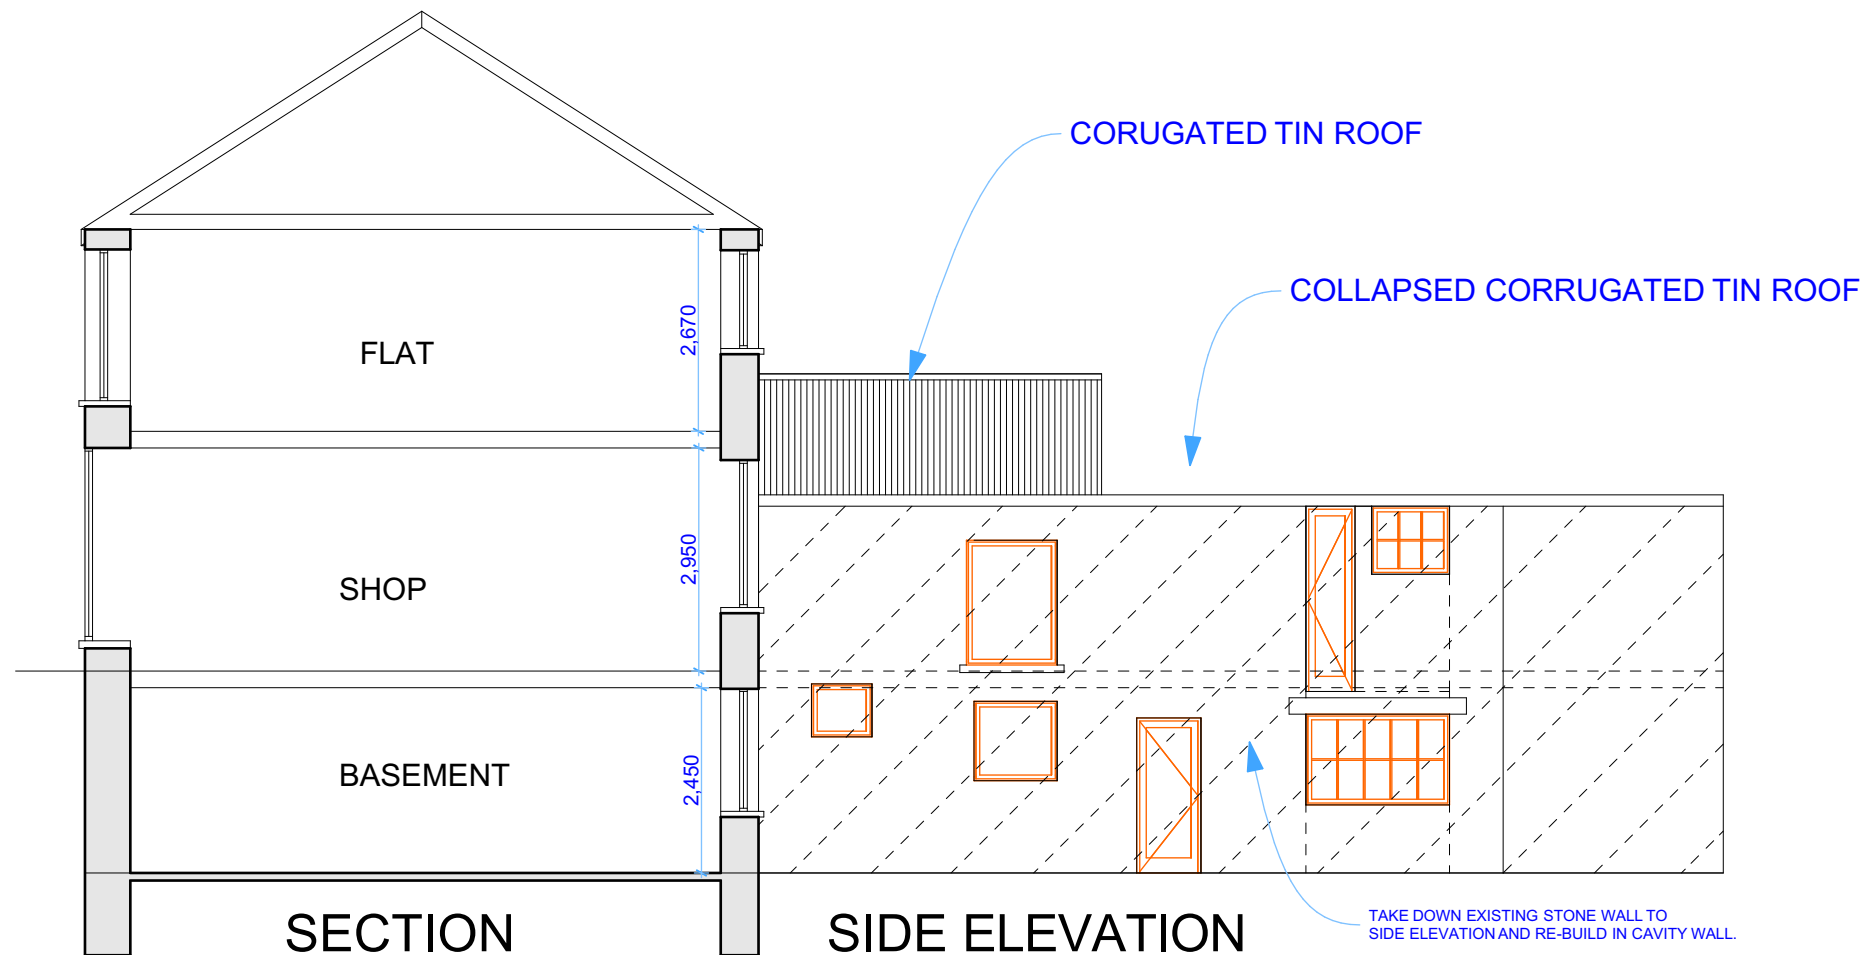

BACK ELEVATION

TAKE DOWN EXISTING STONE WALL TO
SIDE ELEVATION AND RE-BUILD IN CAVITY WALL.

ALED THOMAS PLANNING DESIGN LTD CAECETHIN, FFAIRFACH, LLANDEILO, CARMARTHENSHIRE SA19 6PY. 0777 36 39 059 www.aled@atpd.co.uk	
CHANGE OF USE APPLICATION	
EXISTING ELEVATIONS / SECTIONS NO 01 SCALE 1:100 @ A3	

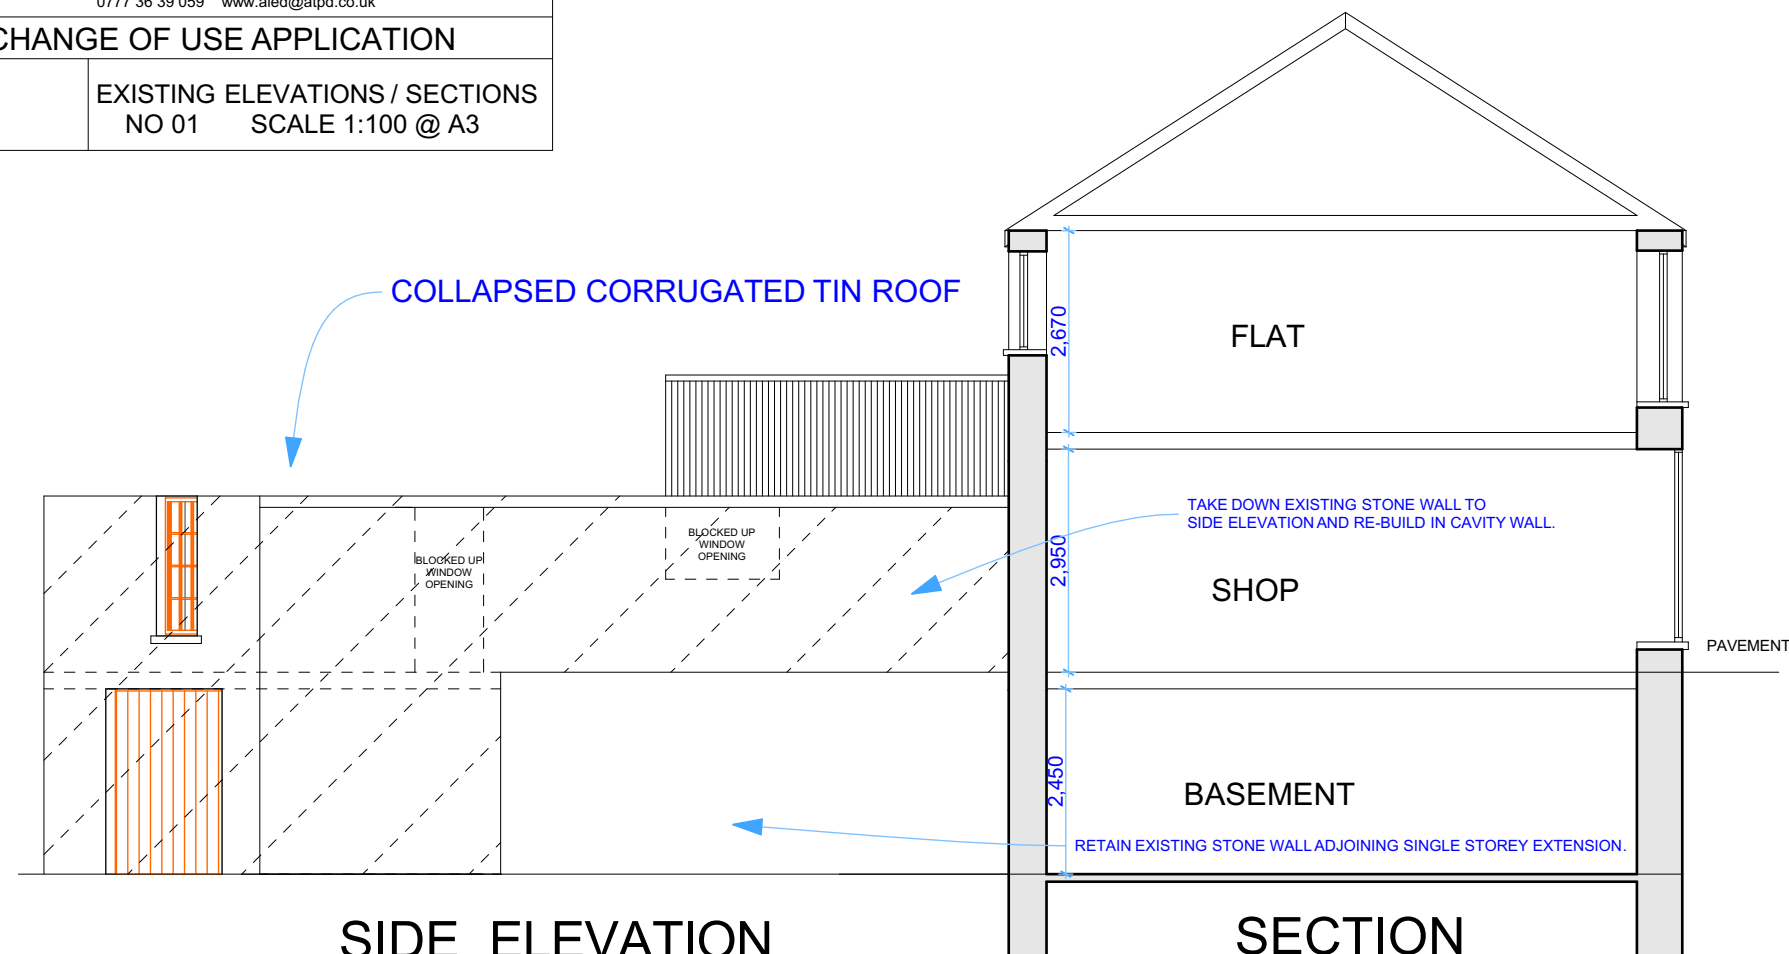

SIDE ELEVATION

SECTION